


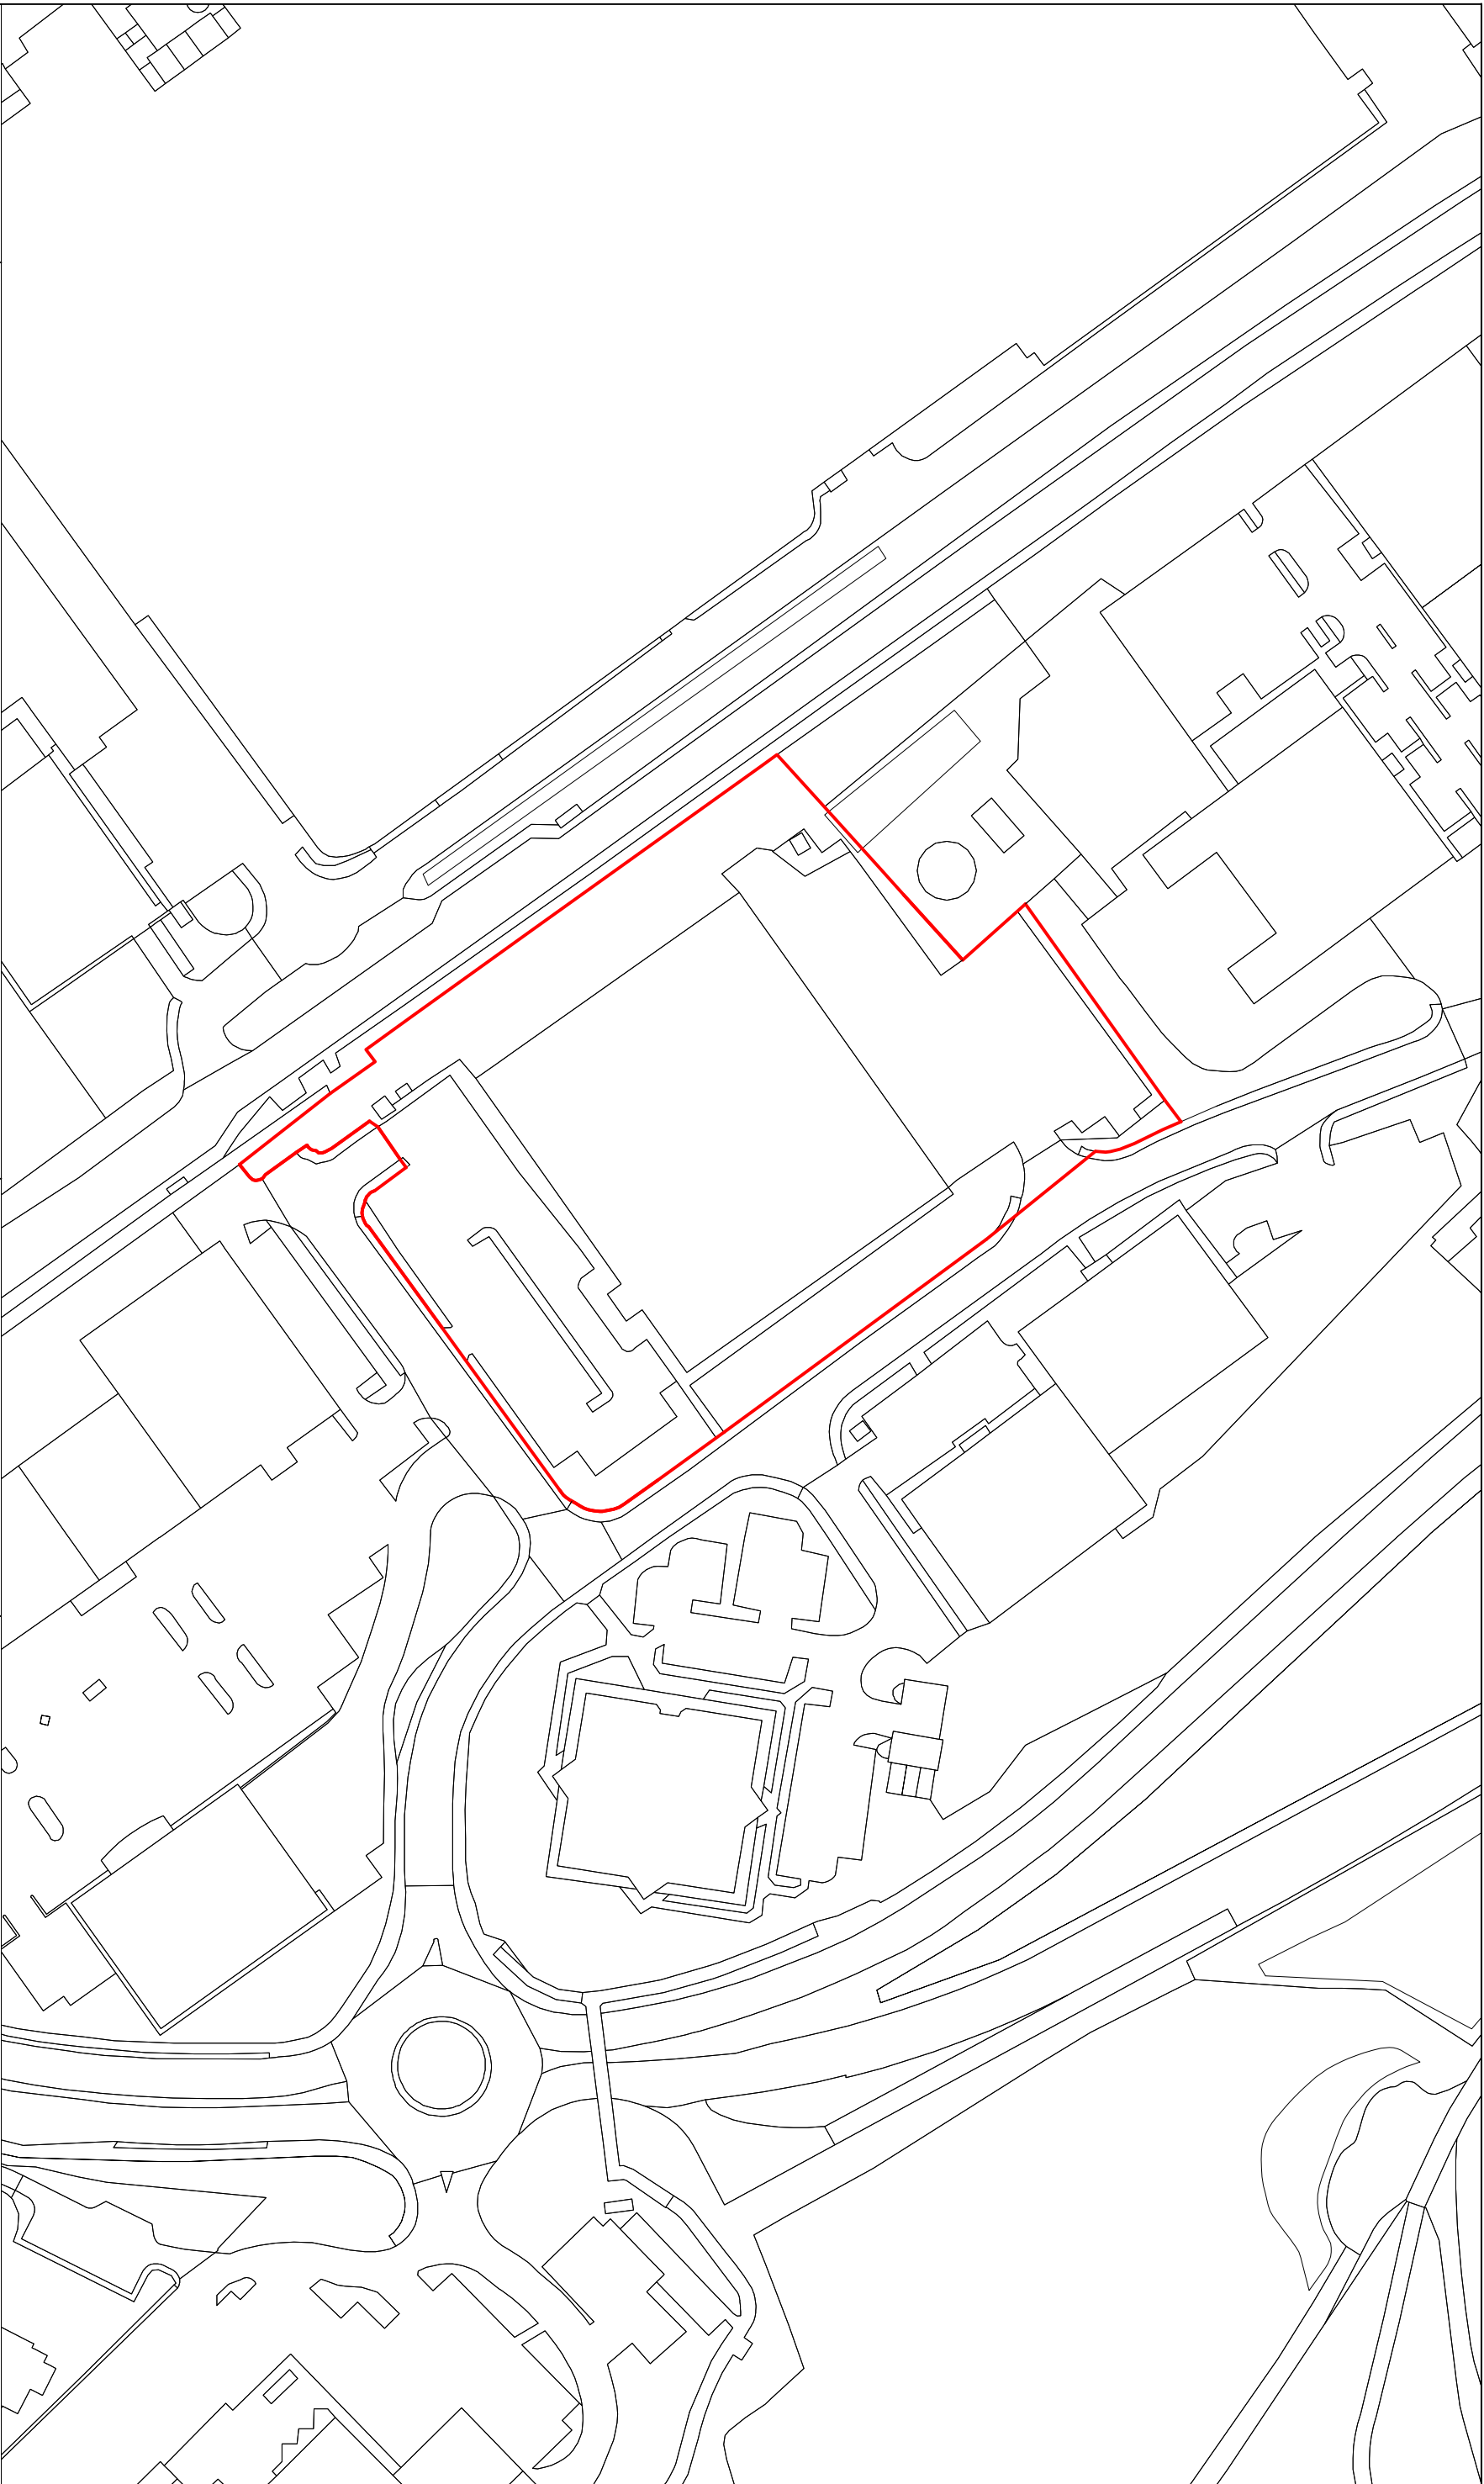

Job		Title		Scale 1/1250 @ A3		
Unit 5 Triangle Business Park Merthyr Tydfil CF48 4TQ		Existing Block Plan Unit 5 Triangle Business Park Merthyr Tydfil CF48 4TQ		Date July 2023		
				Drawn		
				Checked		
Job. Ref.		Dwg. No.		Rev.		
2023-101		04P				