



Existing Mature Hedge

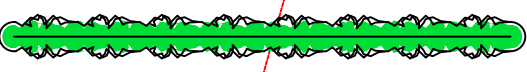

Existing Immature Hedge

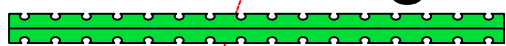


New Hedge to Screen
New Buildings



Existing Tree



New Tree

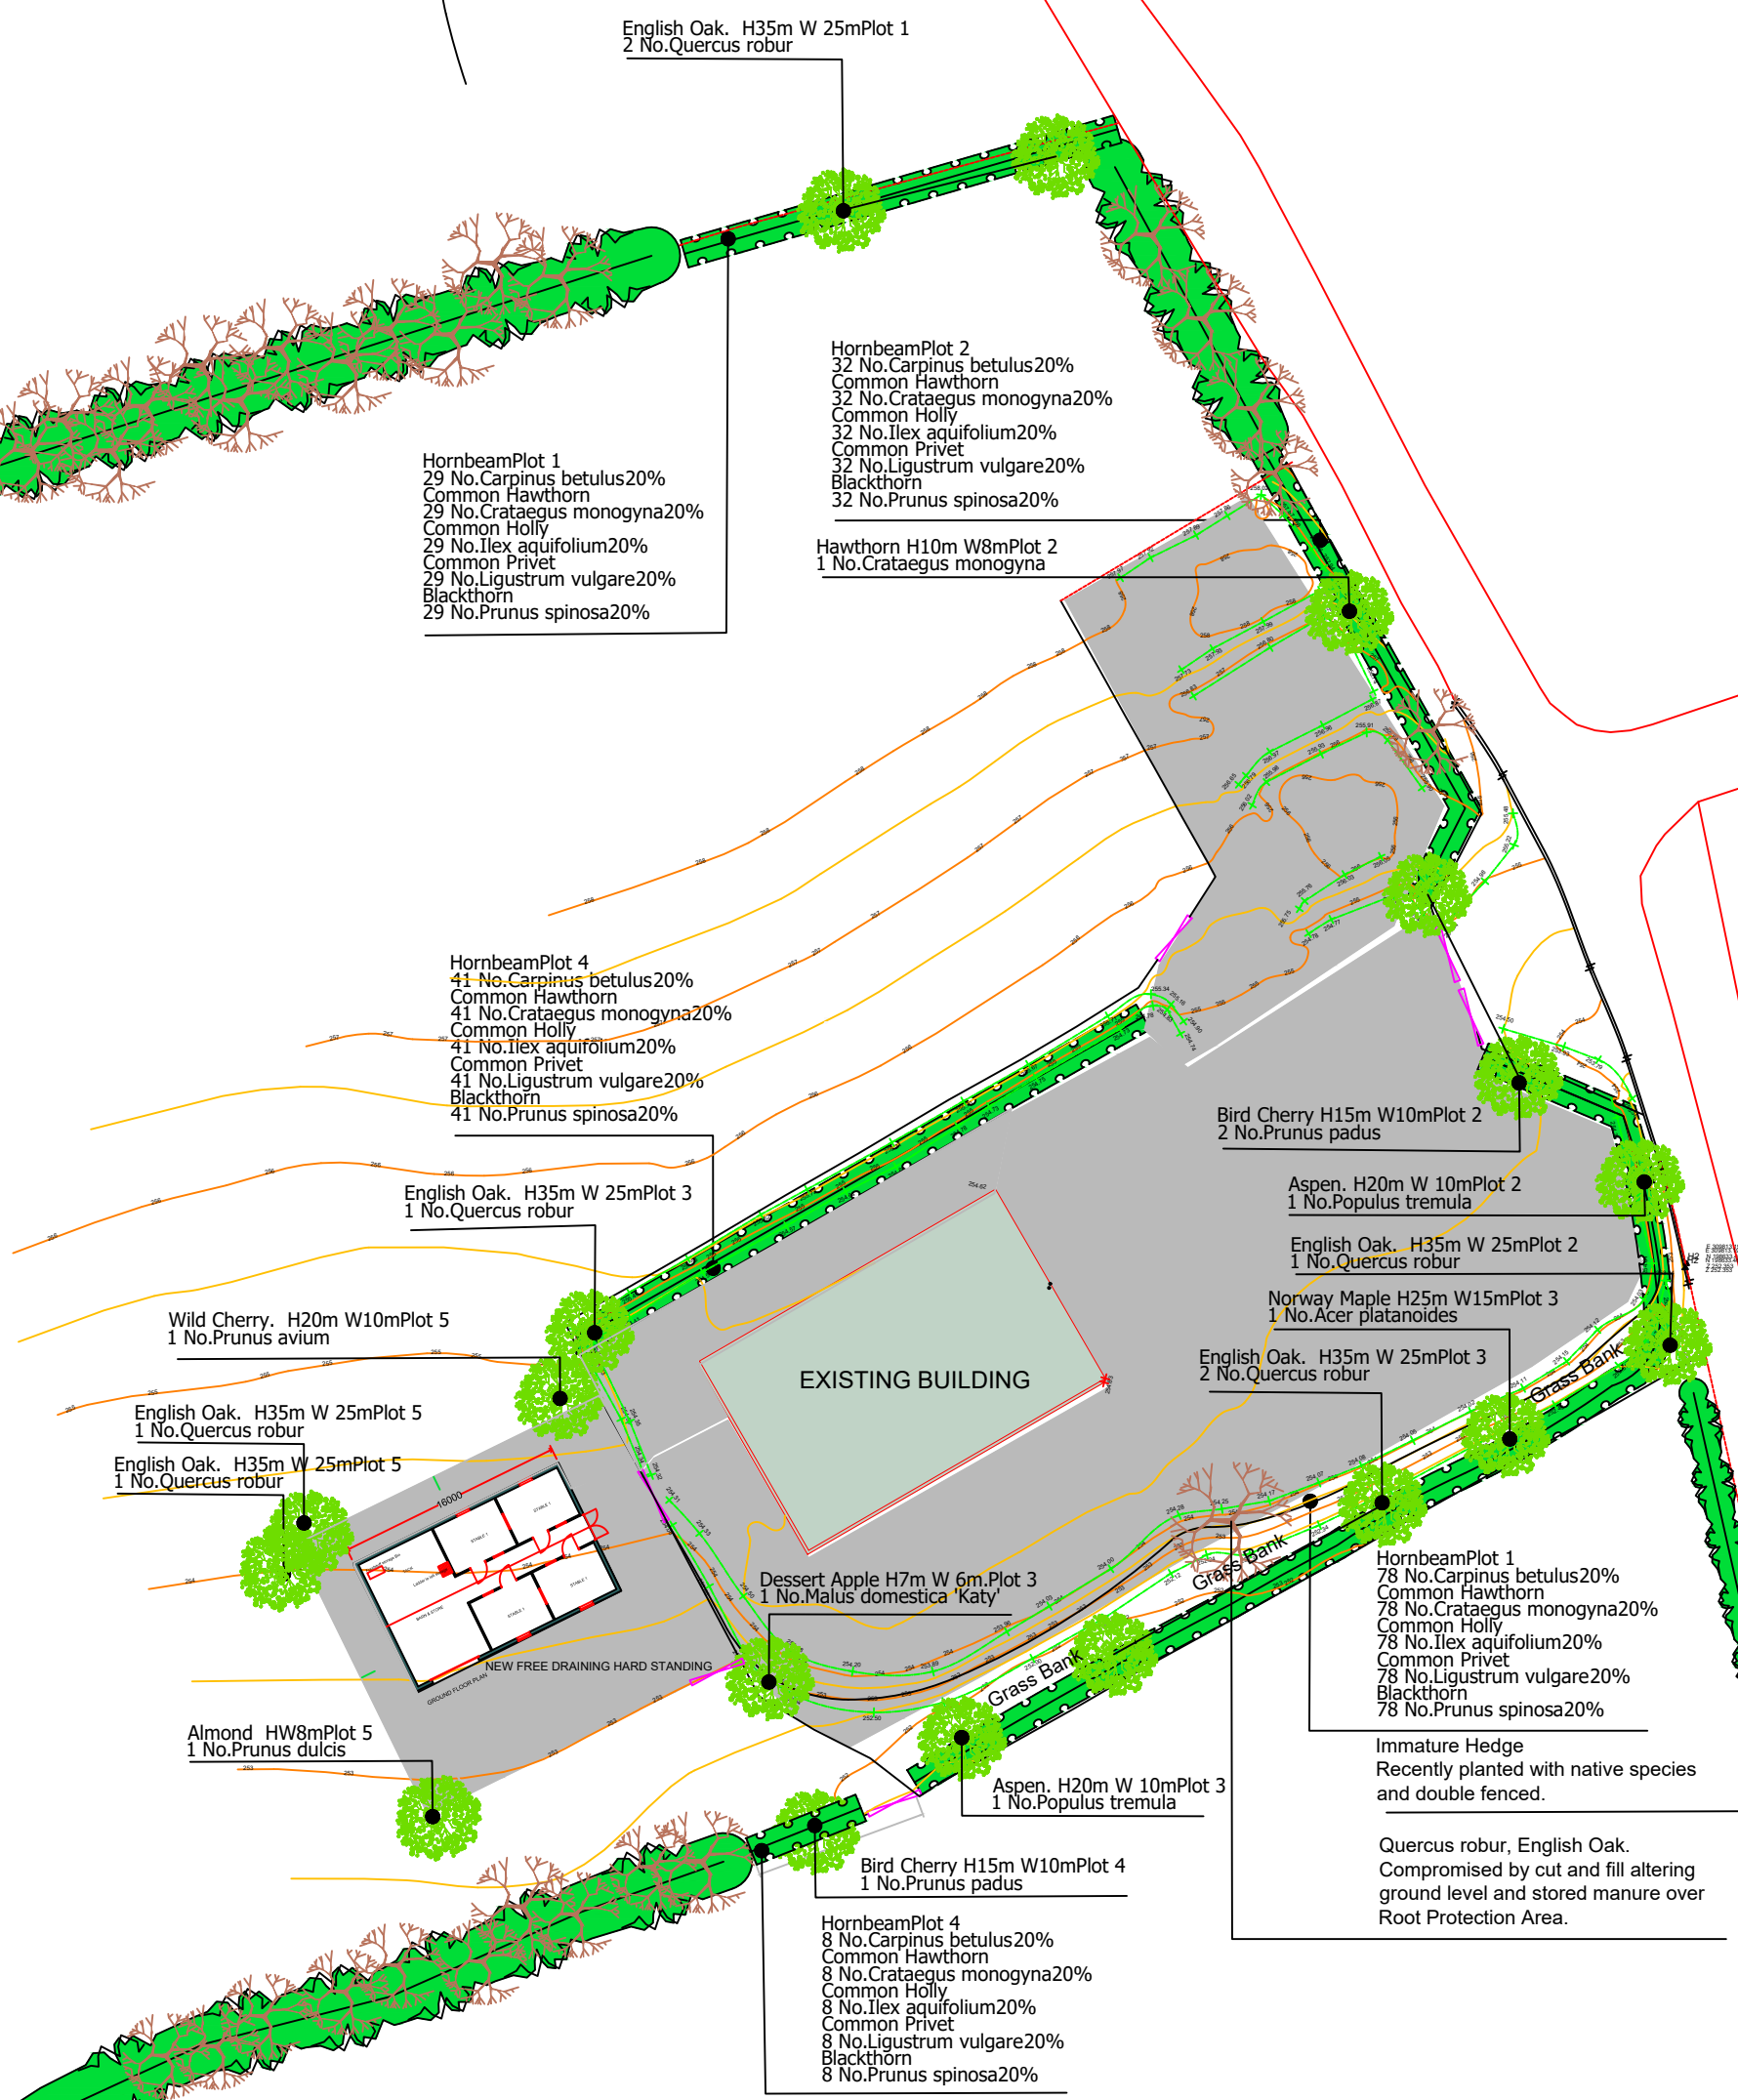

New Planting

Trees	Number	Species	Common Name	Girth	Pot Size	Height	Specification	Density	Plot
1	Acer platanoides	Norway Maple	H25m W15m	10-12cm	45l	200-300cm	Decid. large fl. yellow fl.	Counted	1
49	Carpinus betulus	Hornbeam				60-80cm	Decid. fl. H25m W20m	0.45Cir Double Staggered at 0.45m offset	4
107	Carpinus betulus	Hornbeam				60-80cm	Decid. fl. H25m W20m	0.45Cir Double Staggered at 0.45m offset	4
107	Carpinus betulus	Hornbeam				60-80cm	Decid. fl. H25m W20m	0.45Cir Double Staggered at 0.45m offset	4
32	Crataegus monogyna	Hawthorn	H10m W8m	10-12cm	45l	200-300cm	Decid. fl. White fl. red fr.	Counted	2
49	Crataegus monogyna	Common Hawthorn				60-80cm	BR	0.45Cir Double Staggered at 0.45m offset	4
107	Crataegus monogyna	Common Hawthorn				60-80cm	BR	0.45Cir Double Staggered at 0.45m offset	4
32	Crataegus monogyna	Common Hawthorn				60-80cm	BR	0.45Cir Double Staggered at 0.45m offset	4
1	Malus domestica 'Katy'	Dessert Apple	H7m W6m	10-12cm	45l	200-300cm	Decid. fl. pink white fl. red green fr.	Counted	3
1	Populus tremula	Aspen	H20m W10m	12-14cm	45l	300-400cm	Templng silver green fl.	Counted	2
1	Populus tremula	Aspen	H20m W10m	12-14cm	45l	300-400cm	Templng silver green fl.	Counted	2
1	Prunus avium	Wild Cherry	H20m W10m	10-12cm	45l	200-300cm	White fl. red fr.	Counted	2
1	Prunus dulcis	Almond	HW8m	10-12cm	45l	200-300cm	Decid. pink fl. edible nuts.	Counted	2
2	Prunus padus	Bird Cherry	H15m W10m	10-12cm	45l	200-300cm	Decid. fl. White racemes.	Counted	2
49	Prunus spinosa	Blackthorn				60-80cm	BR	0.45Cir Double Staggered at 0.45m offset	4
107	Prunus spinosa	Blackthorn				60-80cm	BR	0.45Cir Double Staggered at 0.45m offset	4
32	Prunus spinosa	Blackthorn				60-80cm	BR	0.45Cir Double Staggered at 0.45m offset	4
1	Quercus robur	English Oak	H35m W25m	10-12cm	45l	300-400cm	Staked acorns	Counted	2
1	Quercus robur	English Oak	H35m W25m	10-12cm	45l	300-400cm	Staked acorns	Counted	2
1	Quercus robur	English Oak	H35m W25m	10-12cm	45l	300-400cm	Staked acorns	Counted	2
2	Quercus robur	English Oak	H35m W25m	10-12cm	45l	300-400cm	Staked acorns	Counted	2
2	Quercus robur	English Oak	H35m W25m	10-12cm	45l	300-400cm	Staked acorns	Counted	2

Shrubs	Number	Species	Common Name	Pot Size	Specification	Height	Density	Plot
49	Ilex aquifolium	Common Holly	3l			60-80cm	0.45Cir Double Staggered at 0.45m offset	4
107	Ilex aquifolium	Common Holly	3l			60-80cm	0.45Cir Double Staggered at 0.45m offset	4
107	Ilex aquifolium	Common Holly	3l			60-80cm	0.45Cir Double Staggered at 0.45m offset	4
49	Ligustrum vulgare	Common Privet	2l			60-80cm	0.45Cir Double Staggered at 0.45m offset	4
107	Ligustrum vulgare	Common Privet	2l			60-80cm	0.45Cir Double Staggered at 0.45m offset	4
32	Ligustrum vulgare	Common Privet	2l			60-80cm	0.45Cir Double Staggered at 0.45m offset	4

Concept:

- All new trees are native except the Alder and the Apple.
- All trees have been chosen for their tolerance of exposure and demand for sunlight.
- The Apple is for the pleasure of people and horses.
- The Oaks are to reinforce the local planting and the Aspen is the food plant of the green hairstreak butterfly which is a widely dispersed creature of sunny aspects.

The species for the hedgerows was influenced by the choice of native species which tolerate exposure and those which would hold some leaf all winter thus providing year-round screening.



chartered landscape architect and arboricultural consultant.
2 Tor View, Penmaen, Swansea. SA3 2HJ. Tel. 01792 371583.

Project: LAND FORMERLY MEASDOWSWEET FARM
Scale: 1:500 Units: metres. Paper Size: A1. Drawing No:822.1
Date: 31 March 22 Drawn by V.J. Revision: 4

Dwg: PLANTING PLAN TO SCREEN NEW BUILDINGS

Use written dimension only and check them on site.