
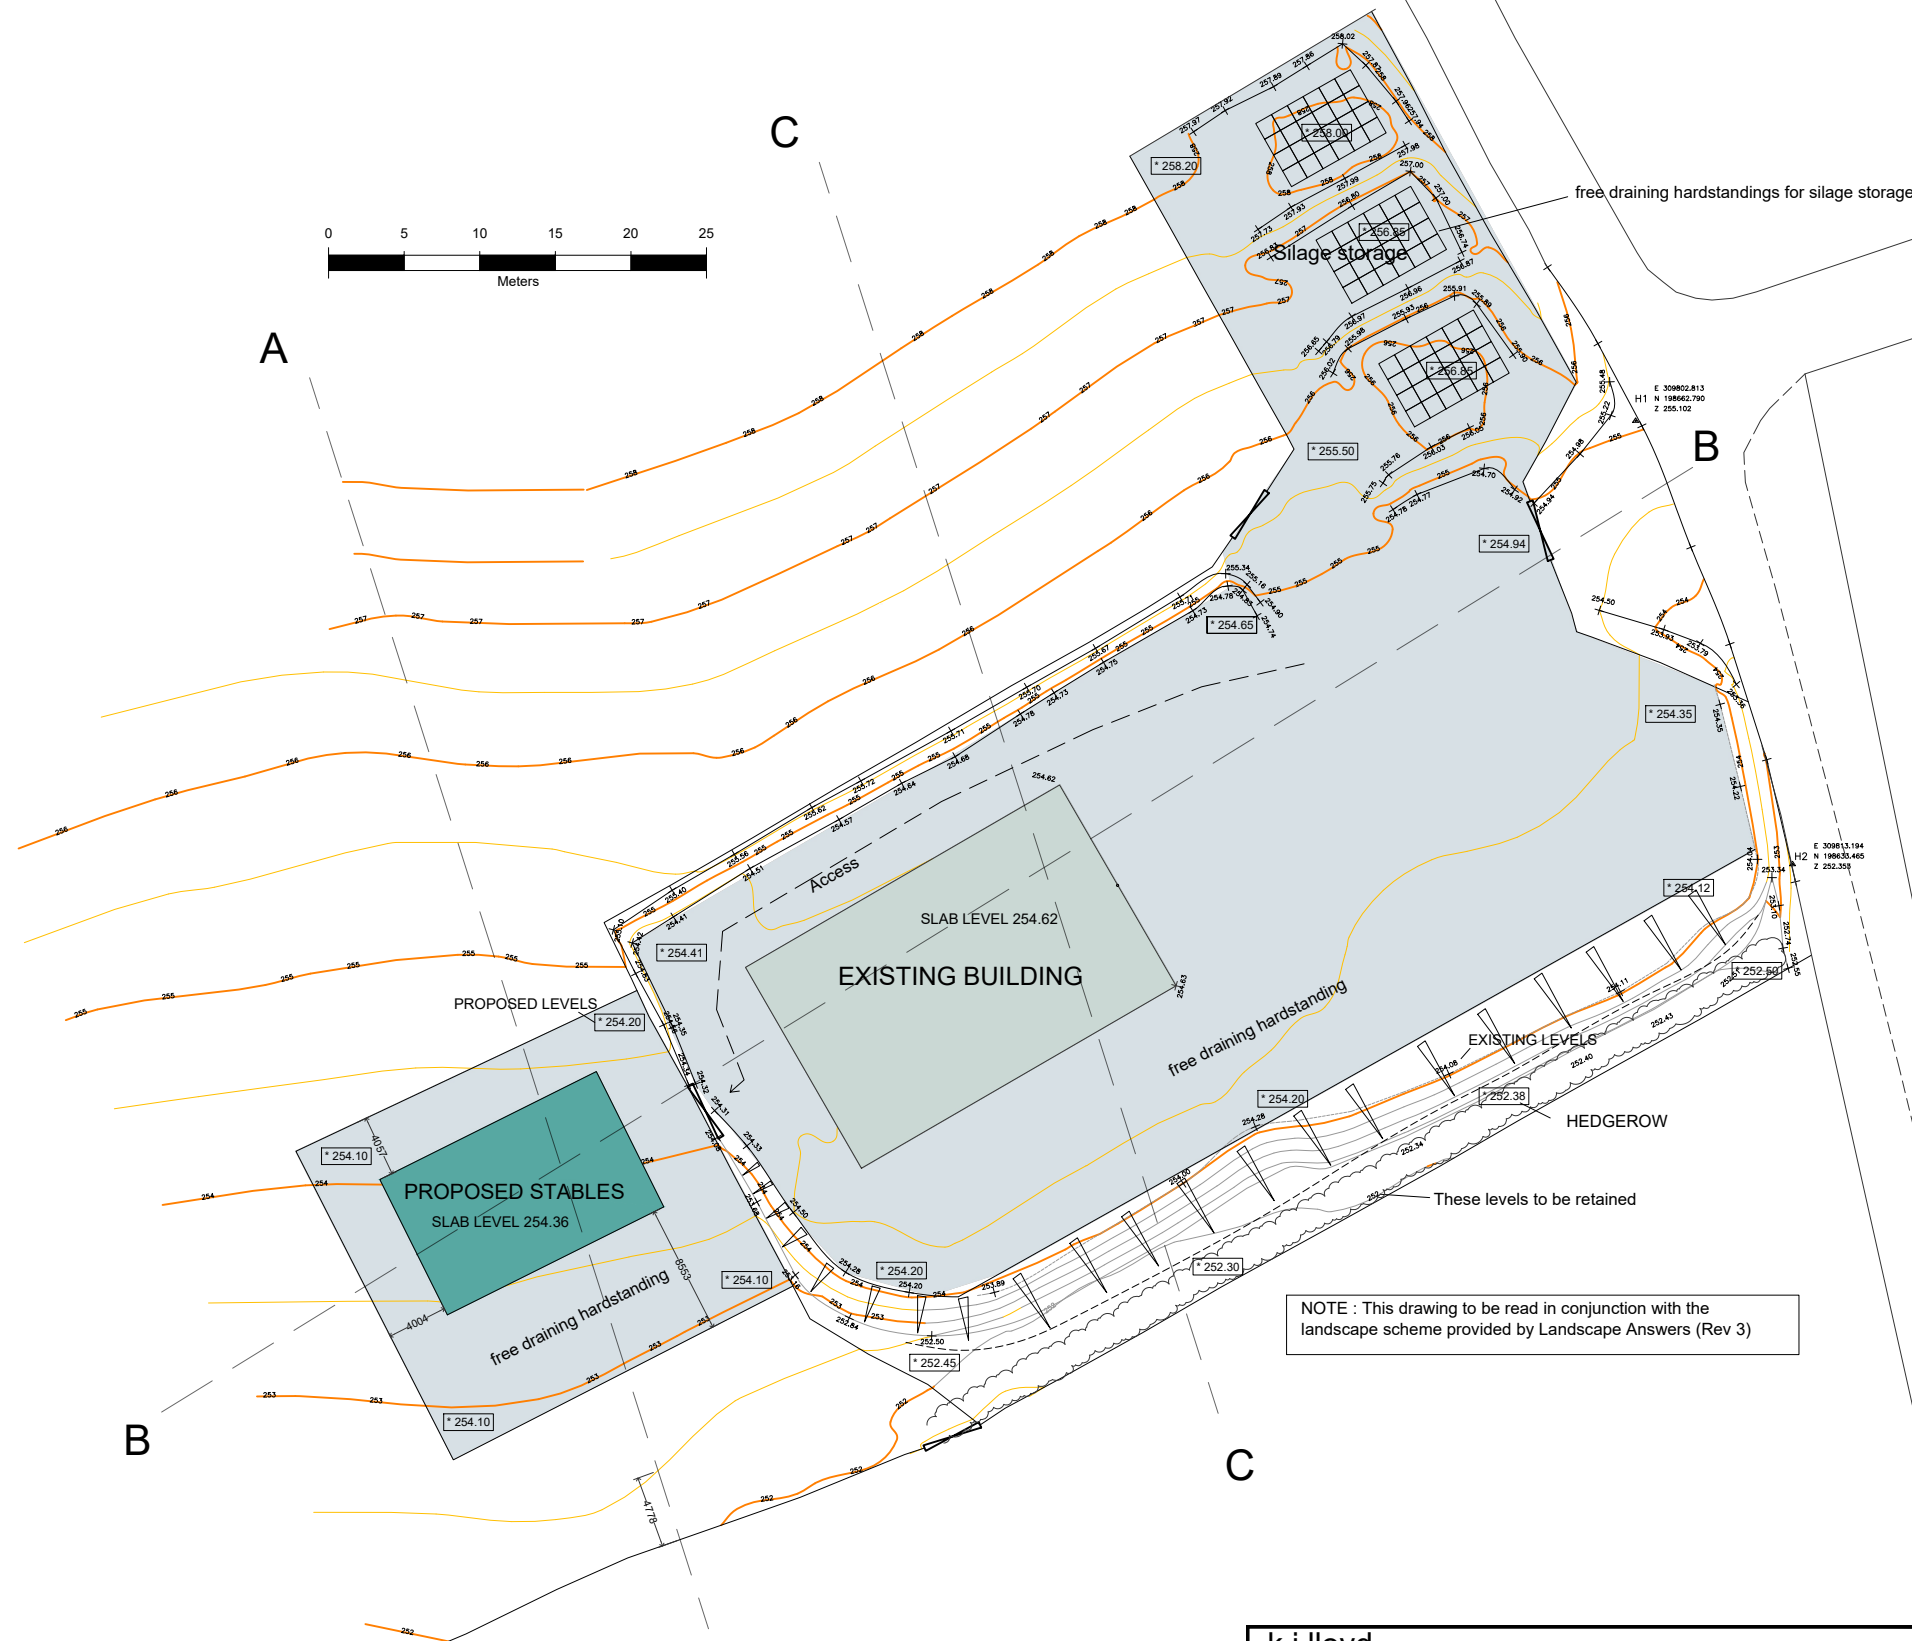
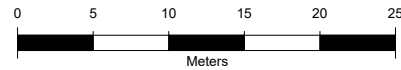


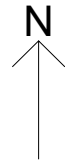

k.j.loyd AADip. RIBA CHARTERED ARCHITECT		49 Coed Y Pia, Llanbradach Caerphilly, CF83 3PT	
PROJECT LAND FORMERLY PART OF MEADOW SWEET FARM HIGH STREET TRELEWIS		SCALE 1:500 @ A3	DATE APRIL 2021
DRAWING BLOCK PLAN		DRAWN KL	DRG. NO. L.01