



SECTION AA

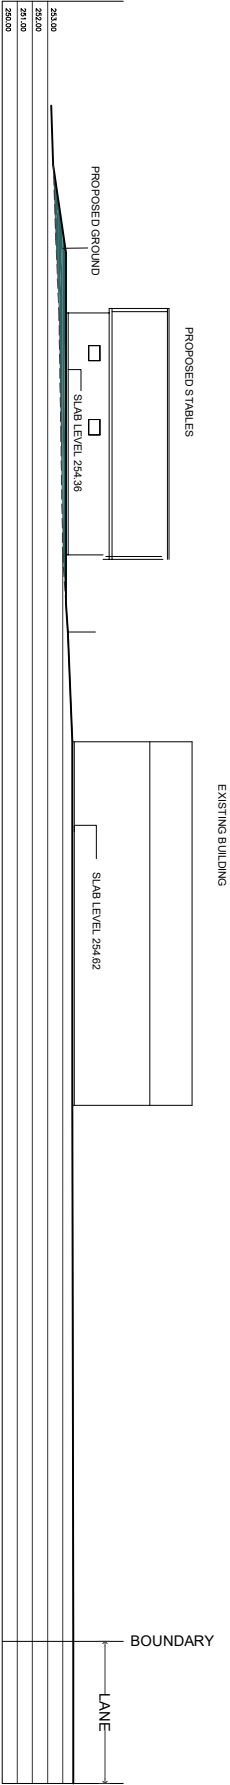

SECTION BB

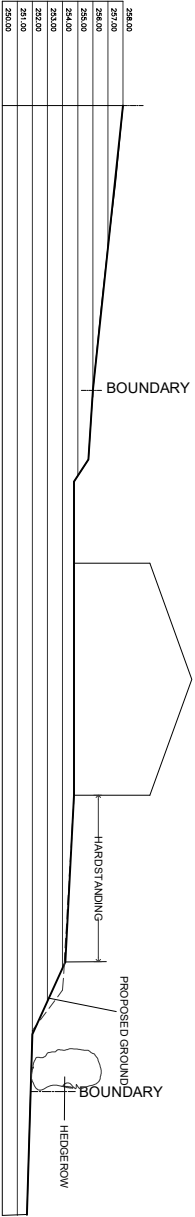

SECTION C.C



k.j. lloyd AADIP, RIBA
CHARTERED ARCHITECT

49 Coed y Ffa, Llambodach
Caerphilly, CF83 3PT

PROJECT
LAND FORMERLY PART OF MEADOW SWEET FARM
HIGH STREET
TRELEWIS

SCALE
1:500 @ A3

DATE
APRIL 2021

DRAWN
KL

REF NO
L01

DRAWING
BLOCK PLAN

THIS DRAWING IS COPYRIGHT