


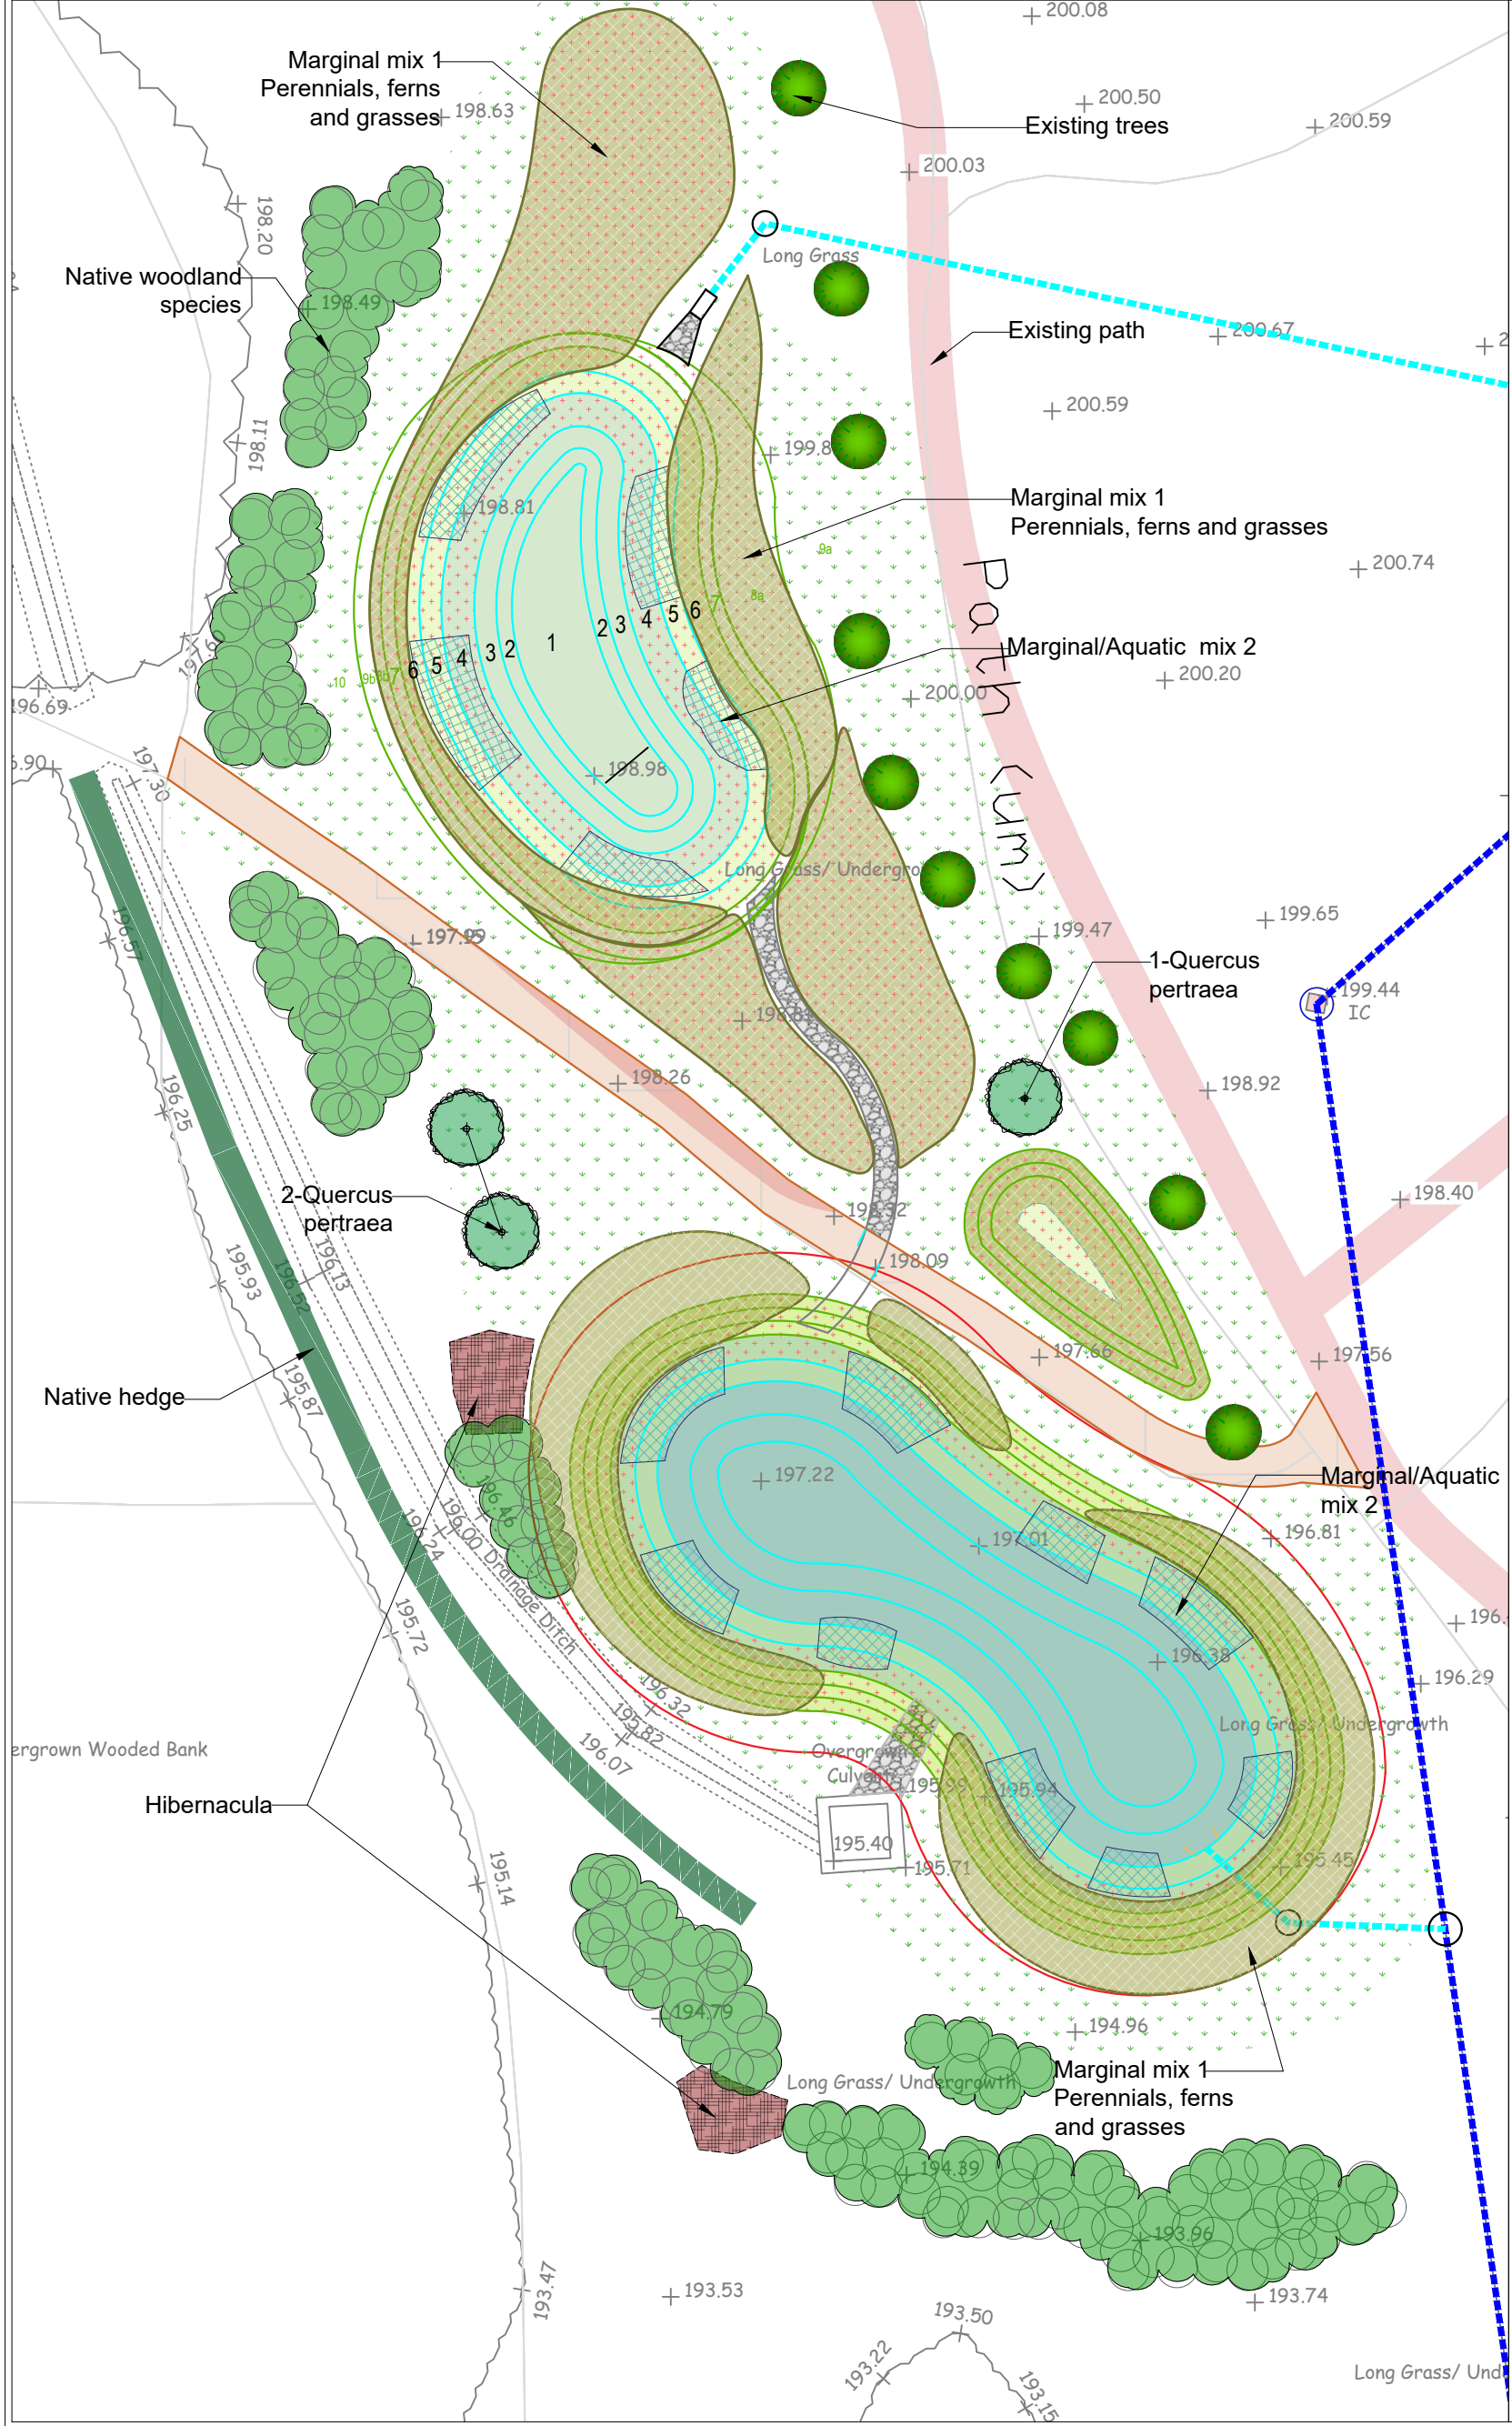

- SPECIMEN TREES**
Rootballed, 8- 10cm girth
Quercus pertraea (Oak)
- NATIVE WOODLAND SECIES**
80% 1 + 1 bare-root, 800-1000mm
20% Feathered
Acer campestre
Alnus glutinosa
Betula pendula
Corylus avellana
Crataegus monogyna
Ilex aquifolium
Malus sylvestris
Prunus avium
Prunus spinosa
Quercus pertaea (1 + 2)
Sorbus aucuparia
Viburnum opulus
- NATIVE HEDGE SECIES**
1 + 1 bare-root, 800-1000mm
Acer campestre
Corylus avellana
Crataegus monogyna
Euonymus europaeus
Ilex aquifolium
Prunus spinosa
Quercus pertraea (1 + 2)
Sorbus aucuparia
Viburnum opulus
- MARGINAL PLANT MIXES**
All container grown
- MARGINAL MIX 1**
Athyrium filix-femina *Lady Fern*
Carex pendula *Grass*
Dryopteris filix-mas *Royal Fern*
Eriophorum angustifolium *Cotton grass*
Filipendula ulmaria *Meadowsweet*
Juncus effusus *Soft rush*
Lythrum salicaria *Purple loosestrife*
Lysimachia vulgaris *Yellow loosestrife*
Osmunda regalis *Royal fern*
Persicaria bistorta *Adderwort, Bistort*
Primula veris *Cowslip*
Ranunculus flammula *Lesser spearwort*
Scirpus lacustris *Club rush*
Stachys palustris *Marsh woundwort*
- MARGINAL/AQUATIC PLANTING MIX 2**
Butomus umbellatus *Pink flowering rush*
Iris pseudacorus *Iris common*
Myosotis scorpiodes *Water forget-me-not*
Scirpus lacustris *Club rush*
Typha latifolia *Common bulrush*

- GRASS SEED MIXES**
- Grass seed mix 1 - Emorsgate Meadow
Mixture seed EM8 for Wetlands (or equivalent)
- Grass seed mix 2 - General Purpose -
Emorsgate Meadow Mixture seed EM1 (or equivalent)

Notes:

KEY:

Specimen trees

Native woodland planting areas

Native hedge

Marginal Mix 1

Marginal/aquatic Mix 2

Wildflower grassland
Grass seed mix 1

Grass seed mix 2

UPPER BRECHFA LLANDEFALLE
BRECON POWYS LD3 0NG
Tel: 07714 961358
Email: mike@hairelandscapeconsultants.co.uk
Website: hairelandscapeconsultants.co.uk

Merthyr Tydfil County Borough Council	
Twynirodyn Incline Open Space	
Landscape Proposals	
Drawing title	1:250@A3
Scale	Oct '24
Drawn by	KH
Check by	-
Drawing no.	792.01
Rev.	-