



NOTES
Figured dimensions must be used only
Contractor must check all
Discrepancies must be reported to the Client
The copyright of this drawing is to remain the property of the Client

REV	AMENDMENTS	DATE	CHECK
1	Planning Application Dec 2018	10/12/18	

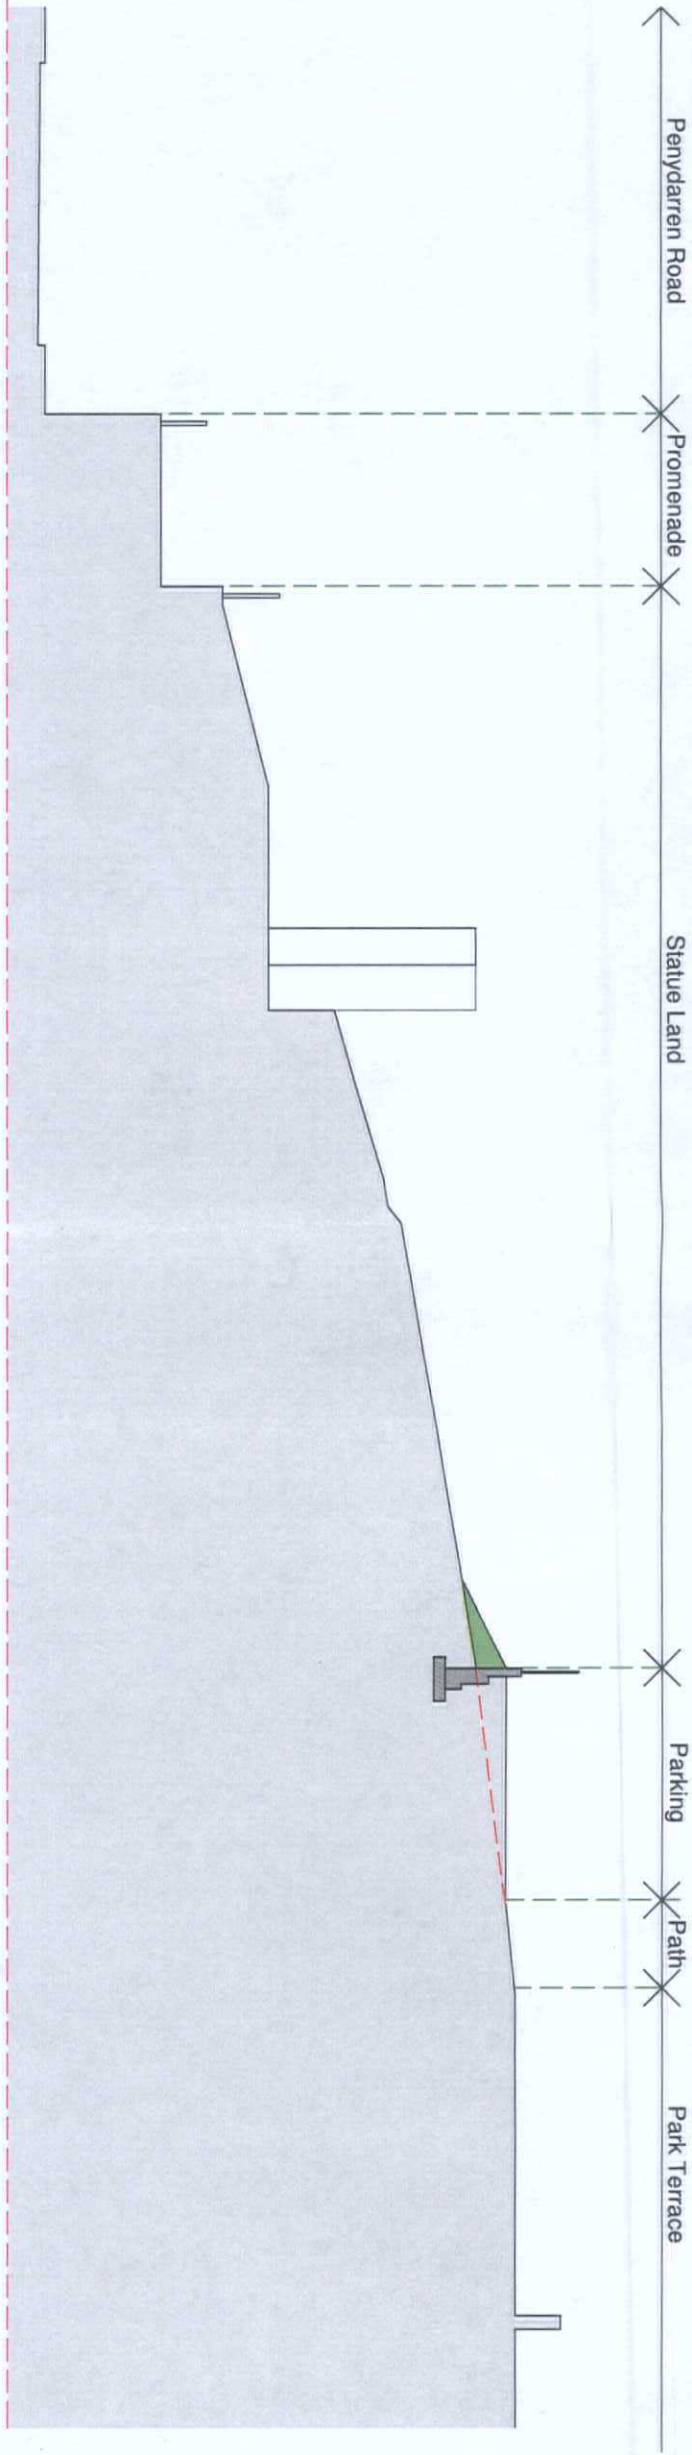

Section A-A Datum 185.00

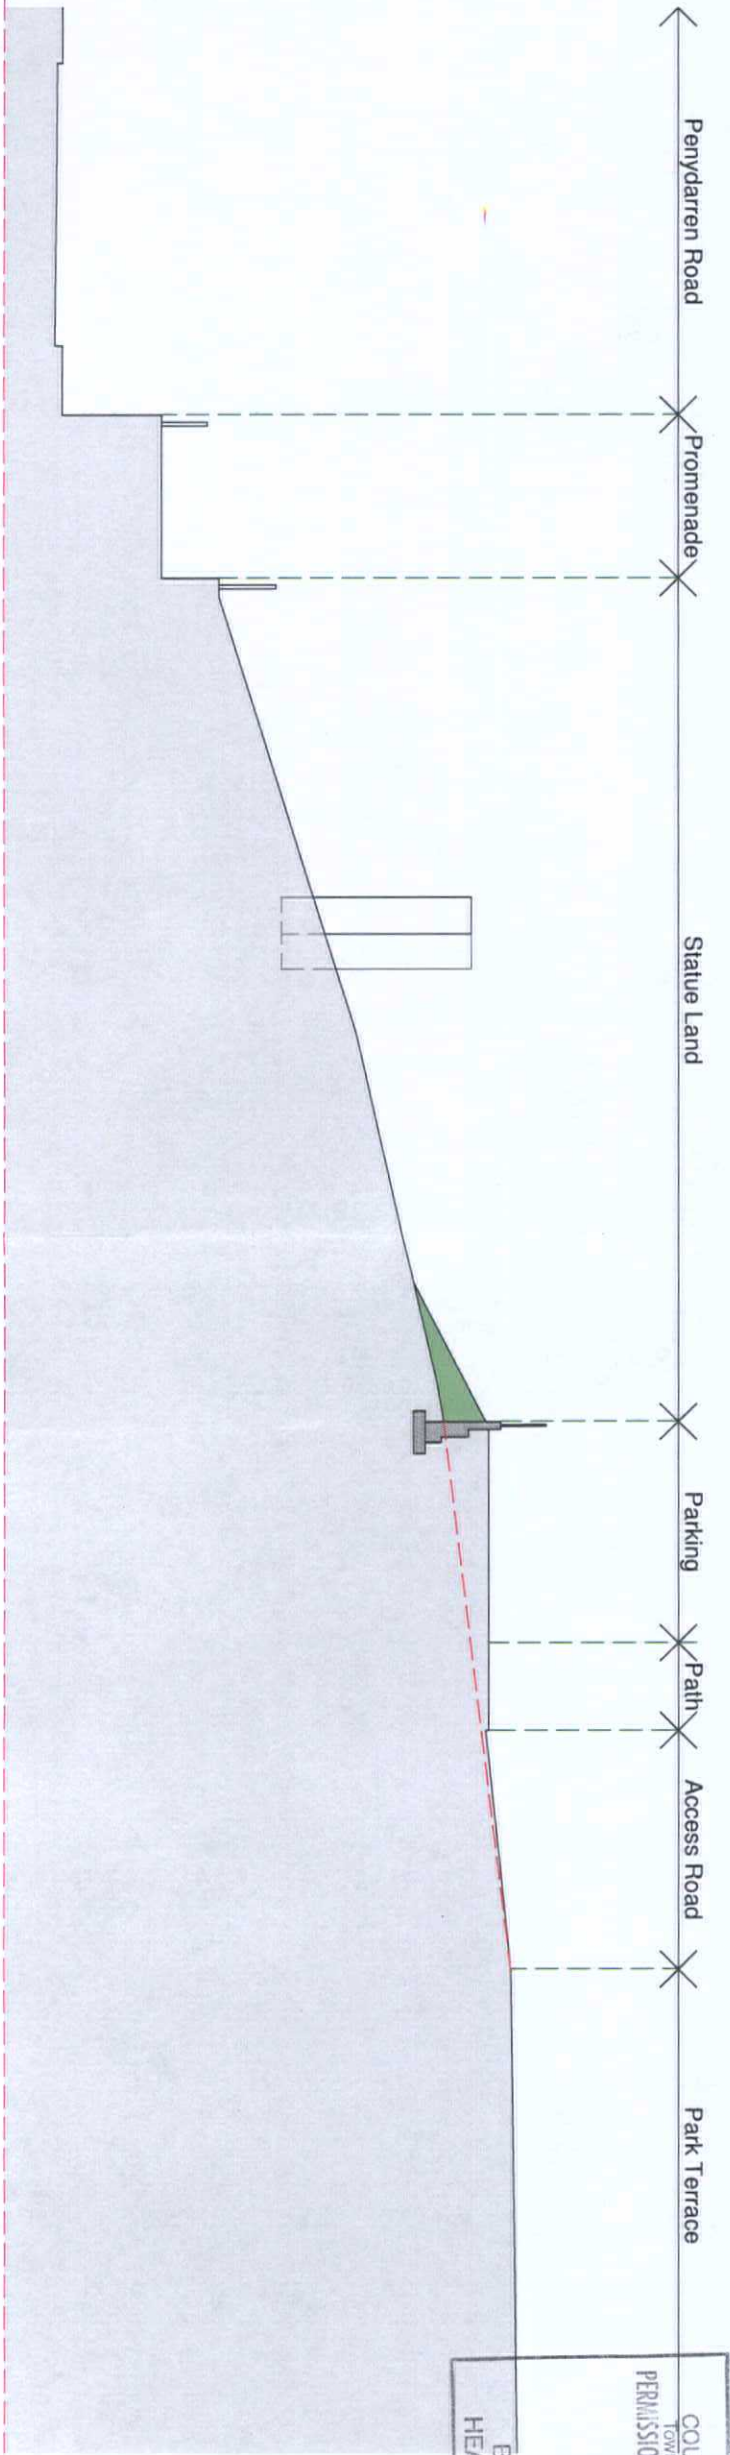

Section B-B Datum 185.00

MERTHYR TYDFIL
COUNTY BOROUGH COUNCIL
Town & Country Planning Act 1990
PERMISSION GRANTED SUBJECT TO CONDITIONS
20 MAR 2020
J. JONES
BA(Hons) BTP M.R.T.P.I
HEAD OF TOWN PLANNING

W. GRIFFITHS
ARCHITECTS • PENSEIRI
Falcon Chambers
Thomas St, Llanelli
SA45 3JB
01792 854532
www.wg Griffiths.co.uk

PROJECT
Labour Exchange
Residential Development
Merthyr Tydfil

SCALE	1:200	SIZE	A3
DRAWN	MSB	DATE	DEC 18
CHECKED			

TITLE
Site Sections
through Statue Land
and Proposed Car Parking

SERIES KEY 1. STATIONS 2. ELEVATIONS 3. SECTIONS 4. EXTERNAL WORKS 5. STAIRS 6. 1:20 ROOM DATA 7. DETAILS 8. SCHEDULES	JOB No.	1549	SERIES	3	DRAWING	23	REVISION	1
--	---------	------	--------	---	---------	----	----------	---