


NOTES
Figured dimensions must be used only
Do not scale measurements EXCEPT in connection with Planning Applications
Contractor must check all dimensions on site & any discrepancies must be reported to the CA
The copyright of this drawing is to remain the property of the CLIENT

REV	AMENDMENTS	DATE	CHECK

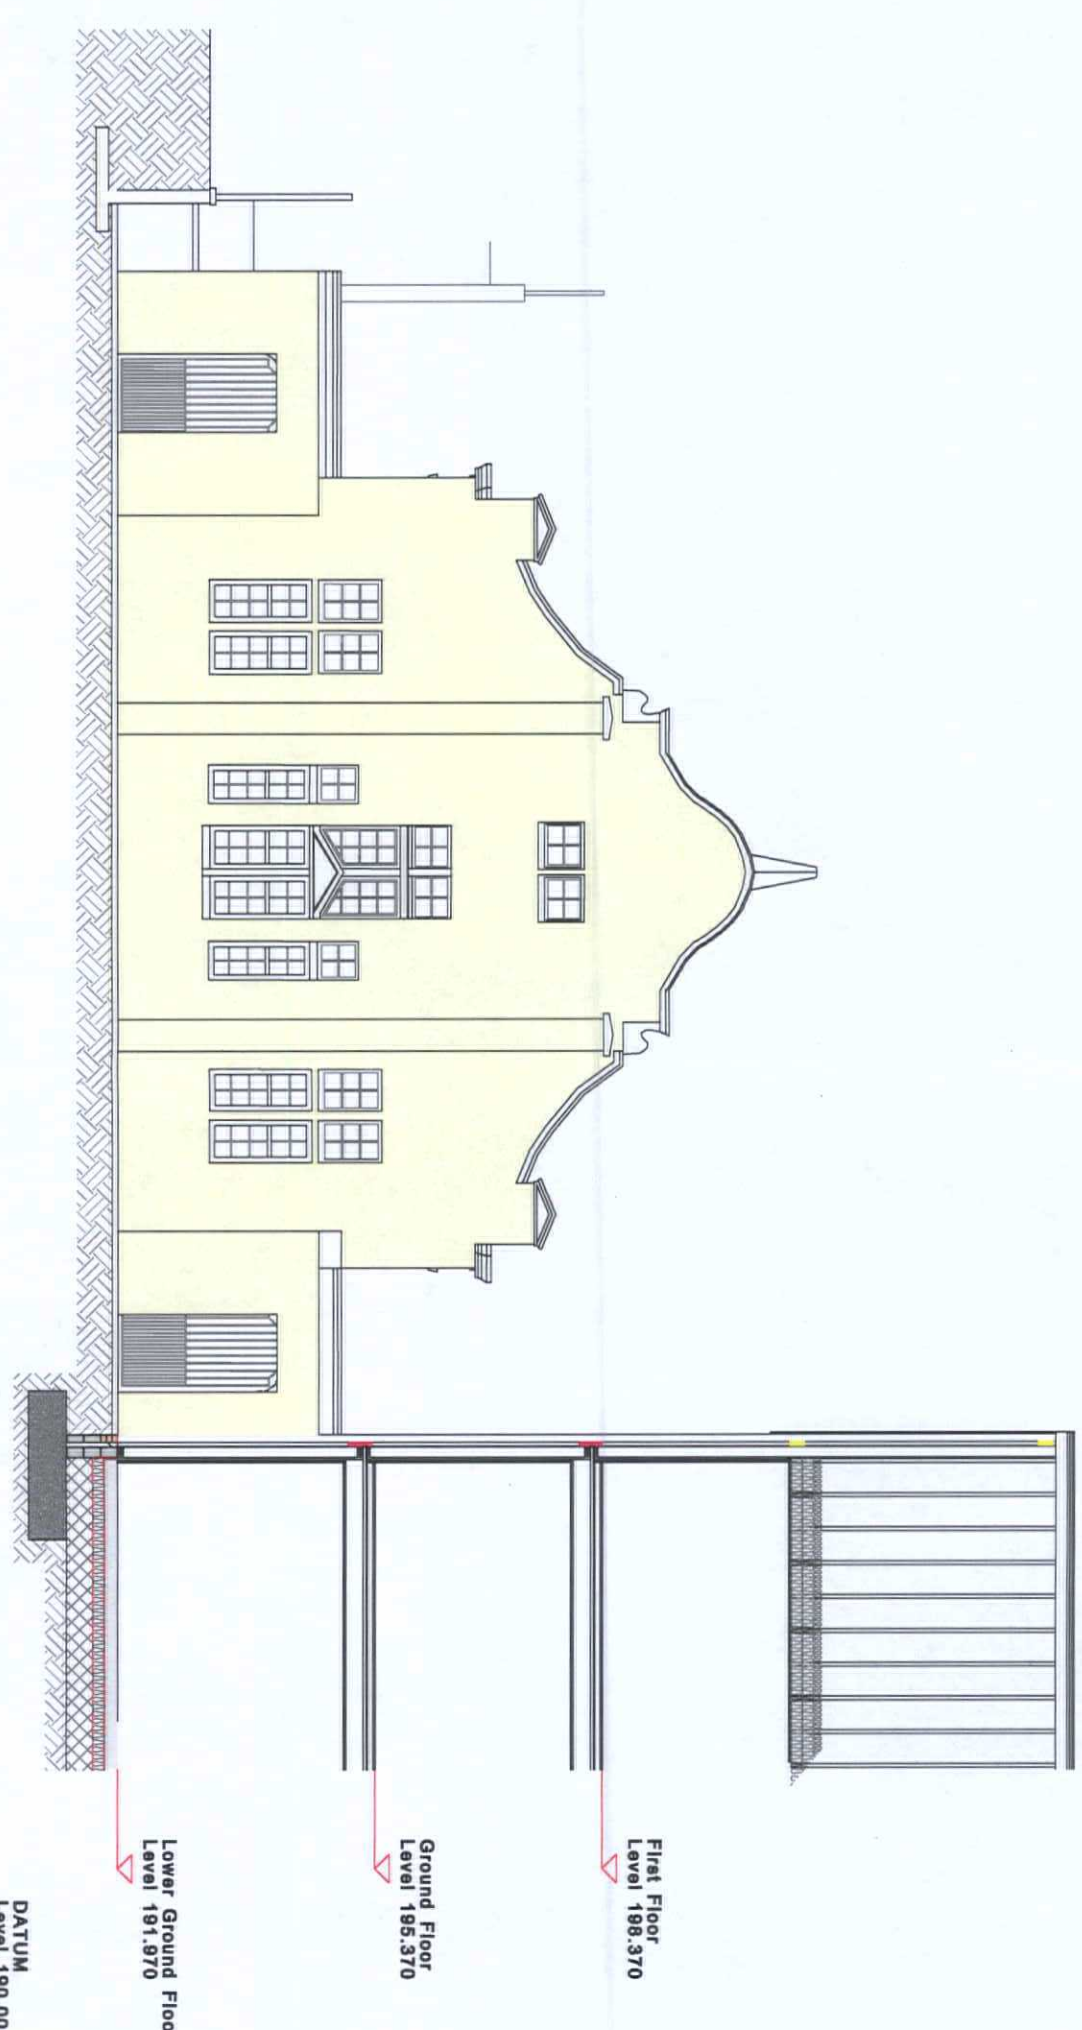

Section C-C

MERTHYR TYDFIL
COUNTY BOROUGH COUNCIL
Town & Country Planning Act 1990
PERMISSION GRANTED SUBJECT TO CONDITIONS
20 MAR 2020
J. JONES
BA(Hons) BTP M.R.T.P.I
HEAD OF TOWN PLANNING

W. GRIFFITHS
ARCHITECTS • PENSEIRI
Falcon Chambers
Thomas St. Llanelli
SA45 3JB
01493 851111
w.griffiths.co.uk
Tel 01792 851533

PROJECT
Labour Exchange
Residential Development
Merthyr Tydfil

SCALE	1:200	SIZE	A3
DRAWN	MSB	DATE	DEC 18
CHECKED			

TITLE
Site Section C

SERIES KEY:- ELEVATIONS 3, SECTIONS 4, EXTERNAL WORKS, 5 - STAIRS, 6 - 1:50 ROOM DATA, 7 - DETAILS, 8 - SCHEDULES			
JOB No.	1549	SERIES	3
DRAWING	24	REVISION	-