



SECTION B-B'
Scale 1:200

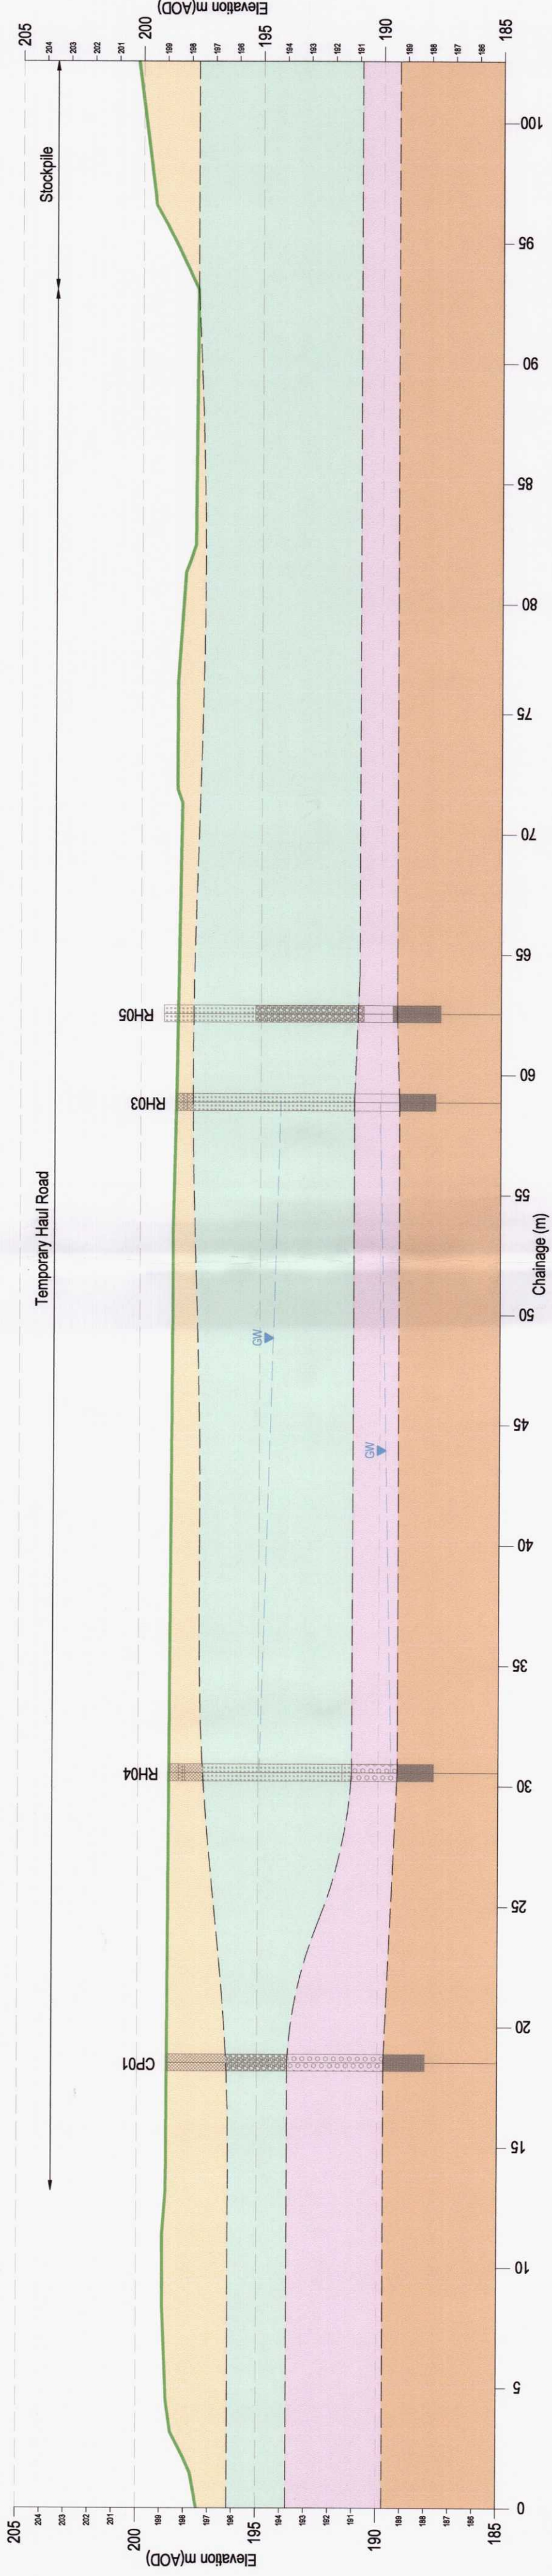

SECTION A-A'
Scale 1:200

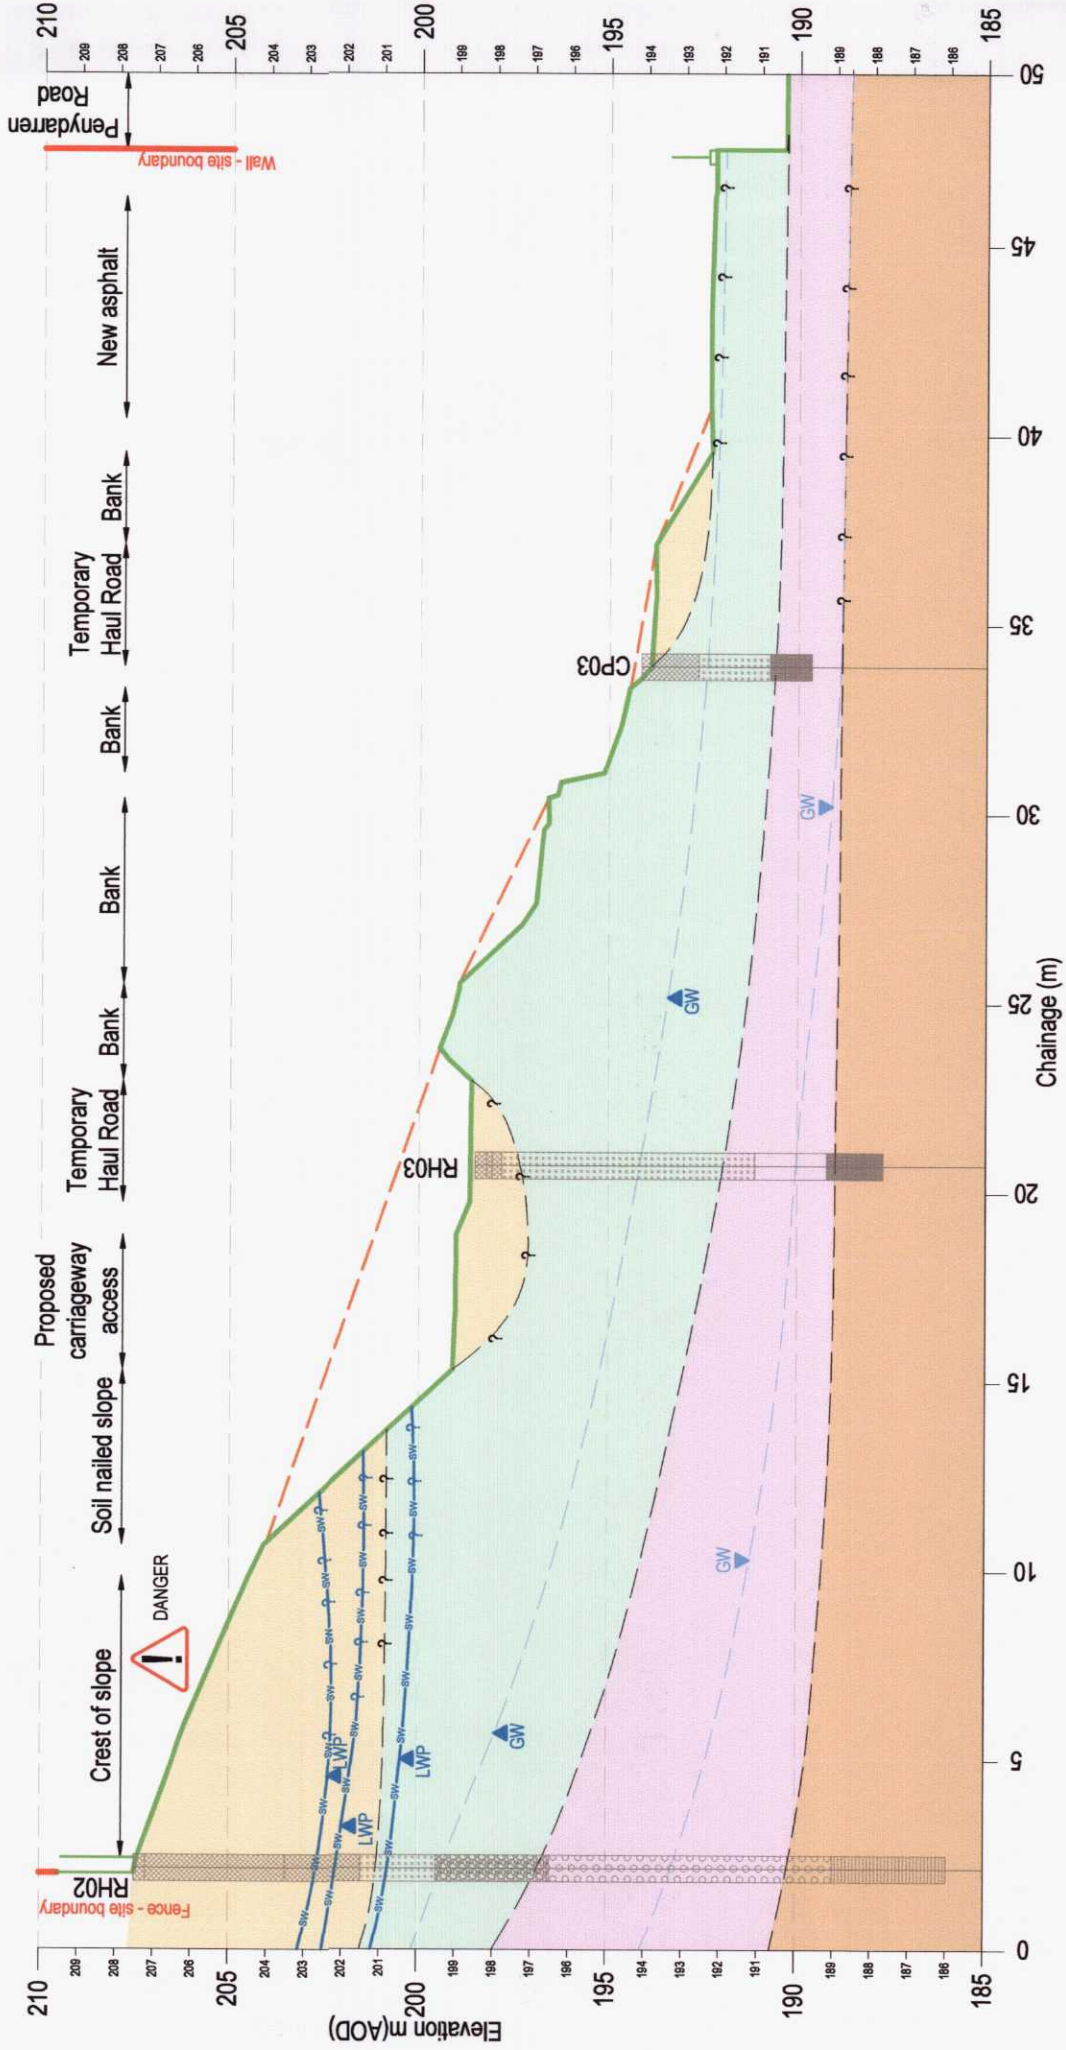


Section Legend

- Made Ground
- Upper Glacial Till
- Lower Glacial Till
- South Wales Coal Measures (Bedrock)
- Geological boundary
- Geological boundary - unknown
- Ground water level (mAOB)
- Localised water flows (mAOB)
- Existing ground level based on topographic survey (mAOB)
- Original ground level (approximate)

- Made Ground
- Gravel
- Sand
- Clay
- Silt
- Cobbles
- Coal Measure
- Siltstone
- Mudstone

Plan Legend

- Section line
- Existing ground profile
- CP Borehole
- RH Borehole
- 1:1.87 Slope label

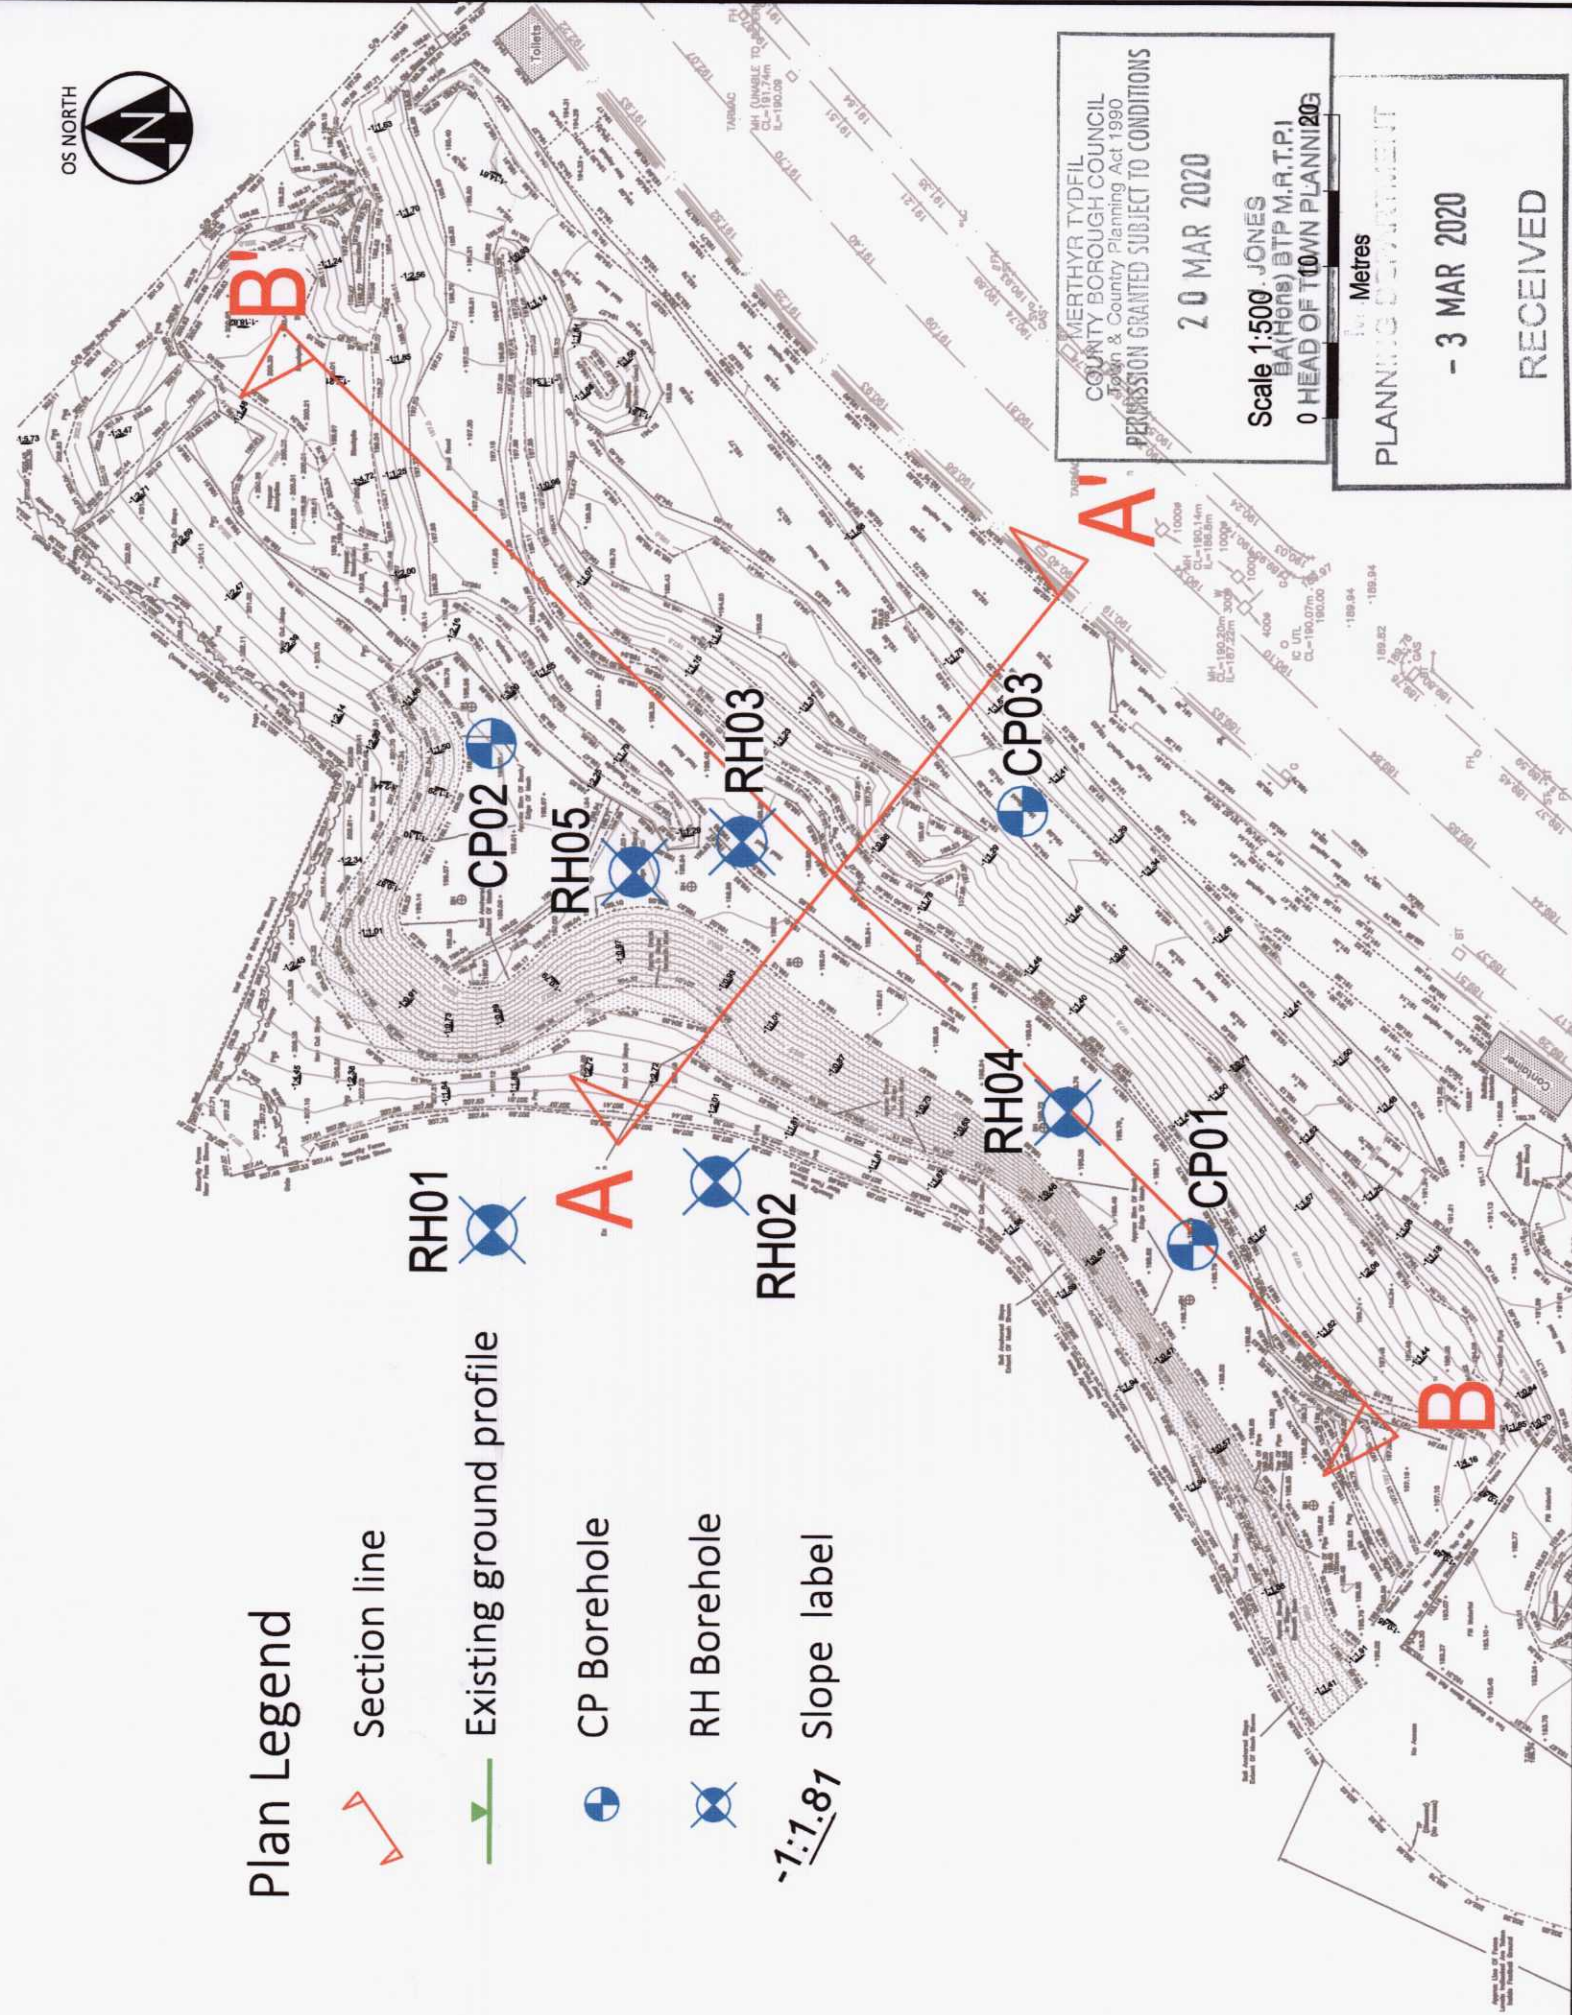

- NOTES
- All dimensions are to be checked on site before the commencement of works. Any discrepancies are to be reported to the Architect & Engineer for verification. Figured dimensions only are to be taken from this drawing.
 - This drawing is to be read in conjunction with all relevant Engineers' and Service Engineers' drawings and specifications.
 - This drawing has been based on the following drawings and information:
 - Topographical Survey - Mike Williams Surveys, drawing ref: 11622, date May 2017
 - Cable Percussion logs - Hydrock: November 2017
 - Rotary Core logs - Hydrock: December 2017/April 2018

Additional information added		DATE		APPROVED BY		DATE	
P2	AT	28/05/18	ML	28/05/18	ML	28/05/18	
FIRST ISSUE							
P1	IB	28/02/18	ML	28/02/18	ML	28/02/18	
REVISION NOTES/COMMENTS							
REV.	DRAWN BY	DATE	CHECKED BY	DATE	APPROVED BY	DATE	

Over Court Barns Over Lane Almondsbury, Bristol BS32 4DF TEL: 01454 615 533 FAX: 01454 615 534 E-Mail: info@hydrock.com or visit www.hydrock.com		HALE CONSTRUCTION LTD	
CLIENT		PROJECT	
FORMER LABOUR EXCHANGE, METHYR TYDFILL SLOPE REINSTATEMENT		DATE	

TITLE		CROSS SECTION AND GROUND MODEL PLAN	
HYDROCK PROJECT NO.		SCALE @ A2	
C-161041		AS SHOWN	
PURPOSE OF ISSUE		STATUS	
SUITABLE FOR REVIEW & COMMENT		S3	
DRAWING NO. (PROJECT CODE-ORIGINATOR-ZONE-LEVEL-TYPE-AGE-NUMBER)		REVISION	
LEM-HYD-XX-GI-DR-G-1004		P2	

Hydrock

RECEIVED
- 3 MAR 2020
PLANNING DEPARTMENT

METHYR TYDFILL
COUNTY BOROUGH COUNCIL
Planning & Community Planning Act 1990
PERMISSION GRANTED SUBJECT TO CONDITIONS
20 MAR 2020
Scale 1:500 - JONES
BA(Hons) BTP M.A.T.P.I
0 HEAD OF TOWN PLANNING