

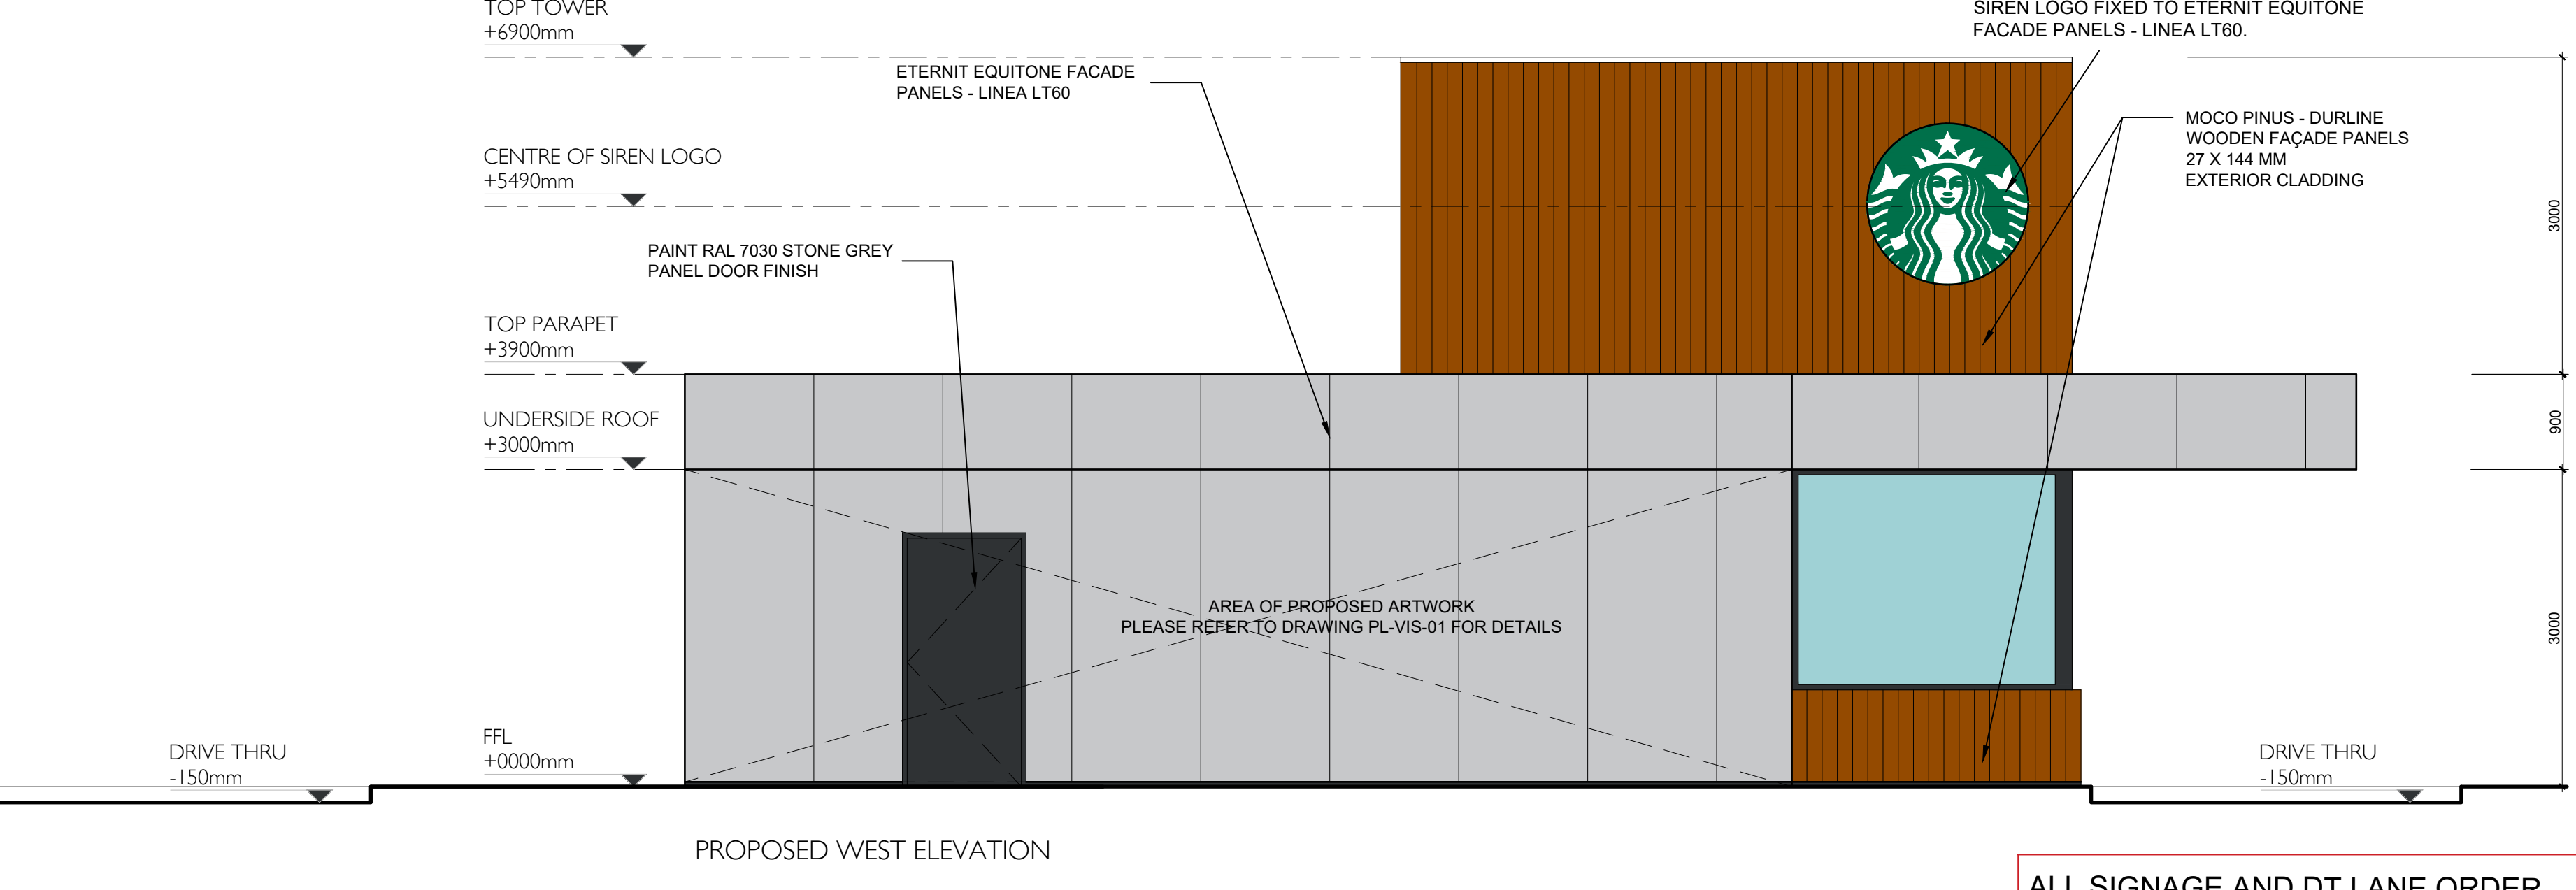
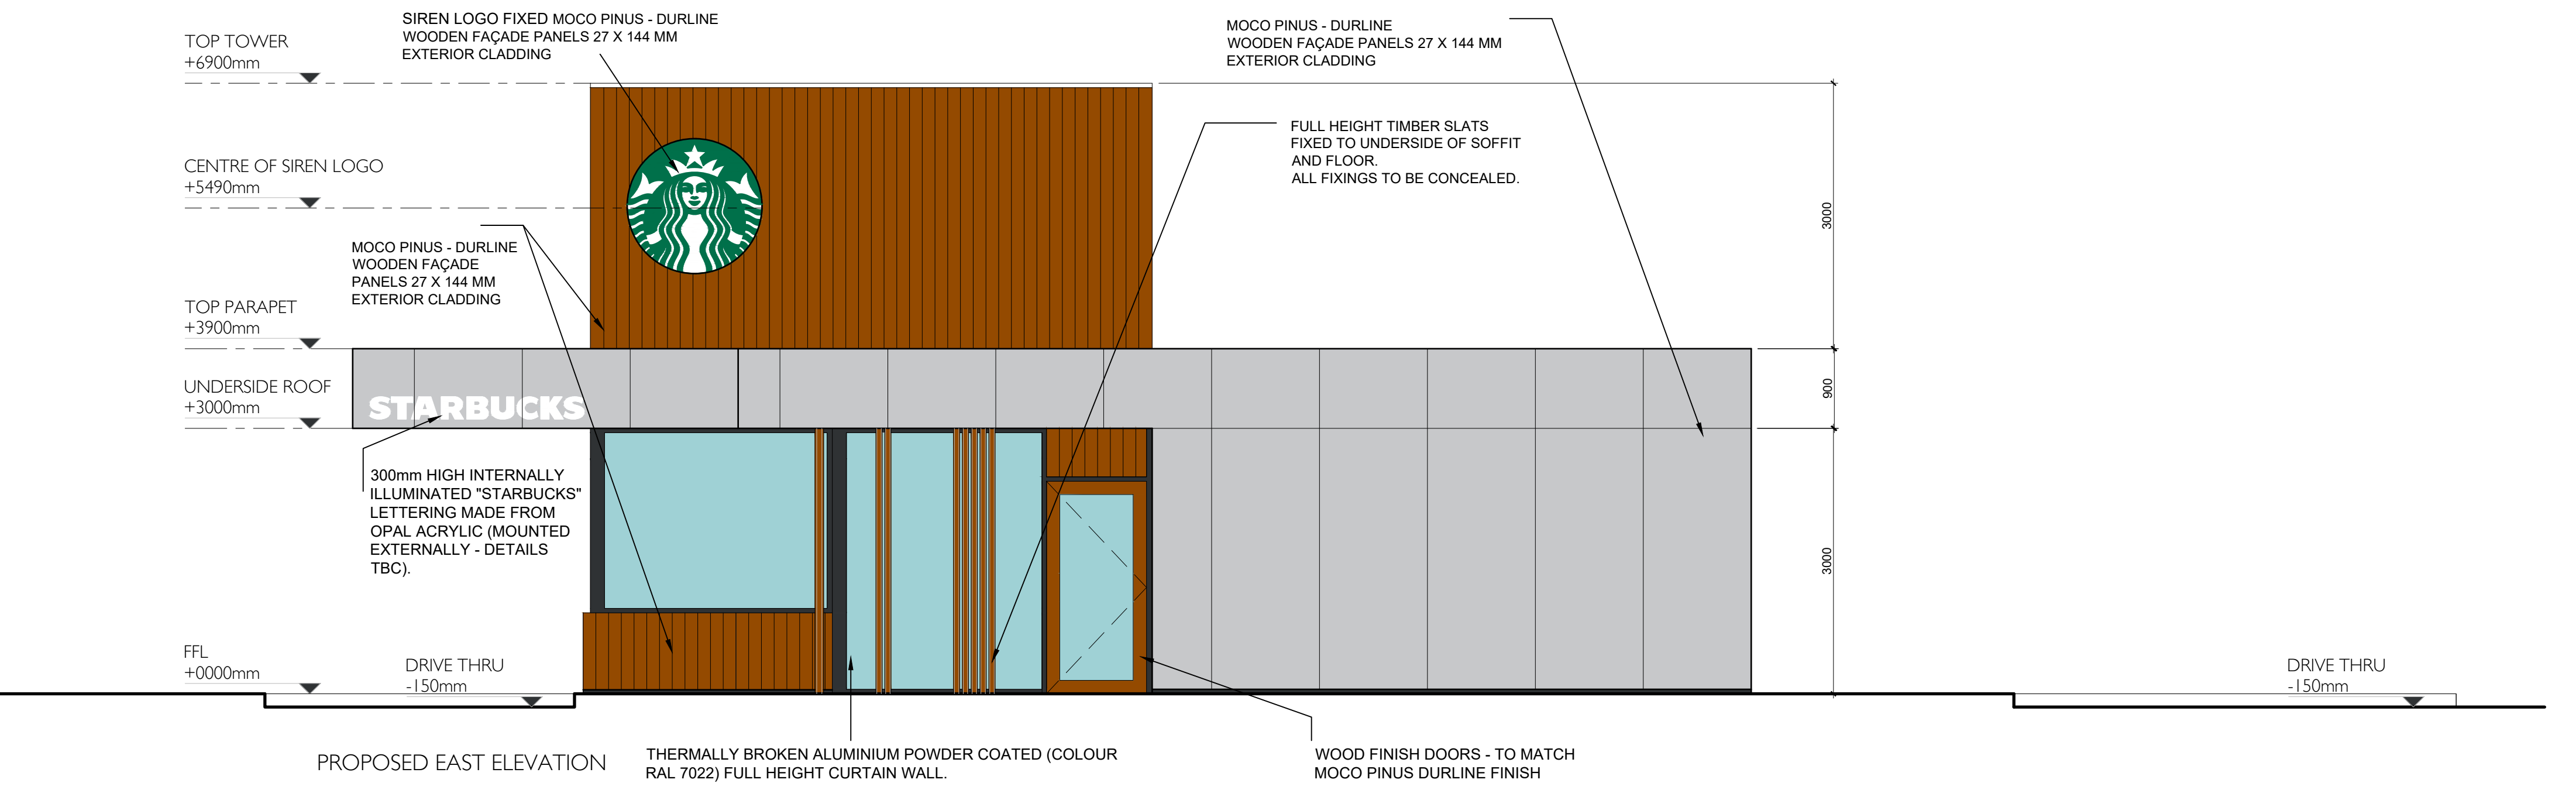


ALL SIGNAGE AND DT LANE ORDER POINTS INDICATIVE. SEPARATE APPLICATION TO FOLLOW.

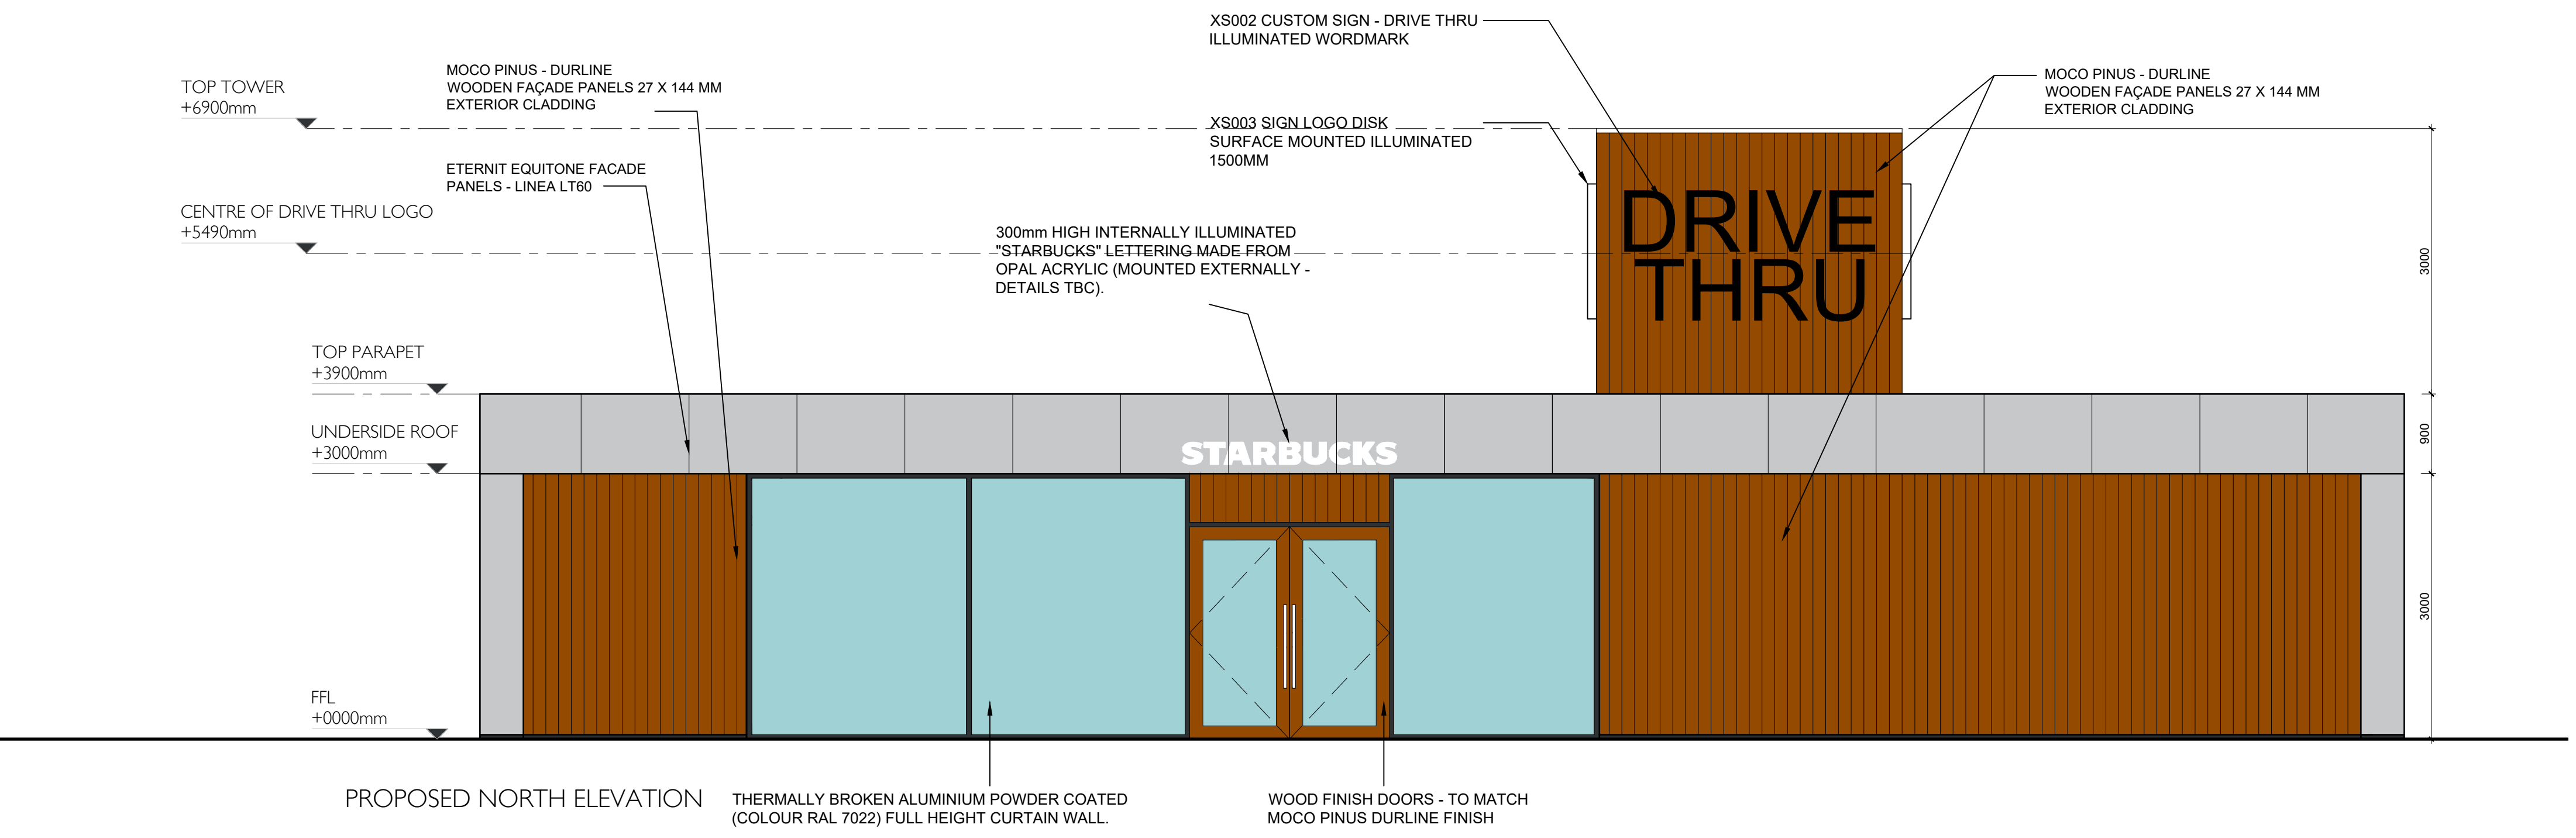

STARBUCKS®

PLANNING APPLICATION		
Rev	Description	By Date

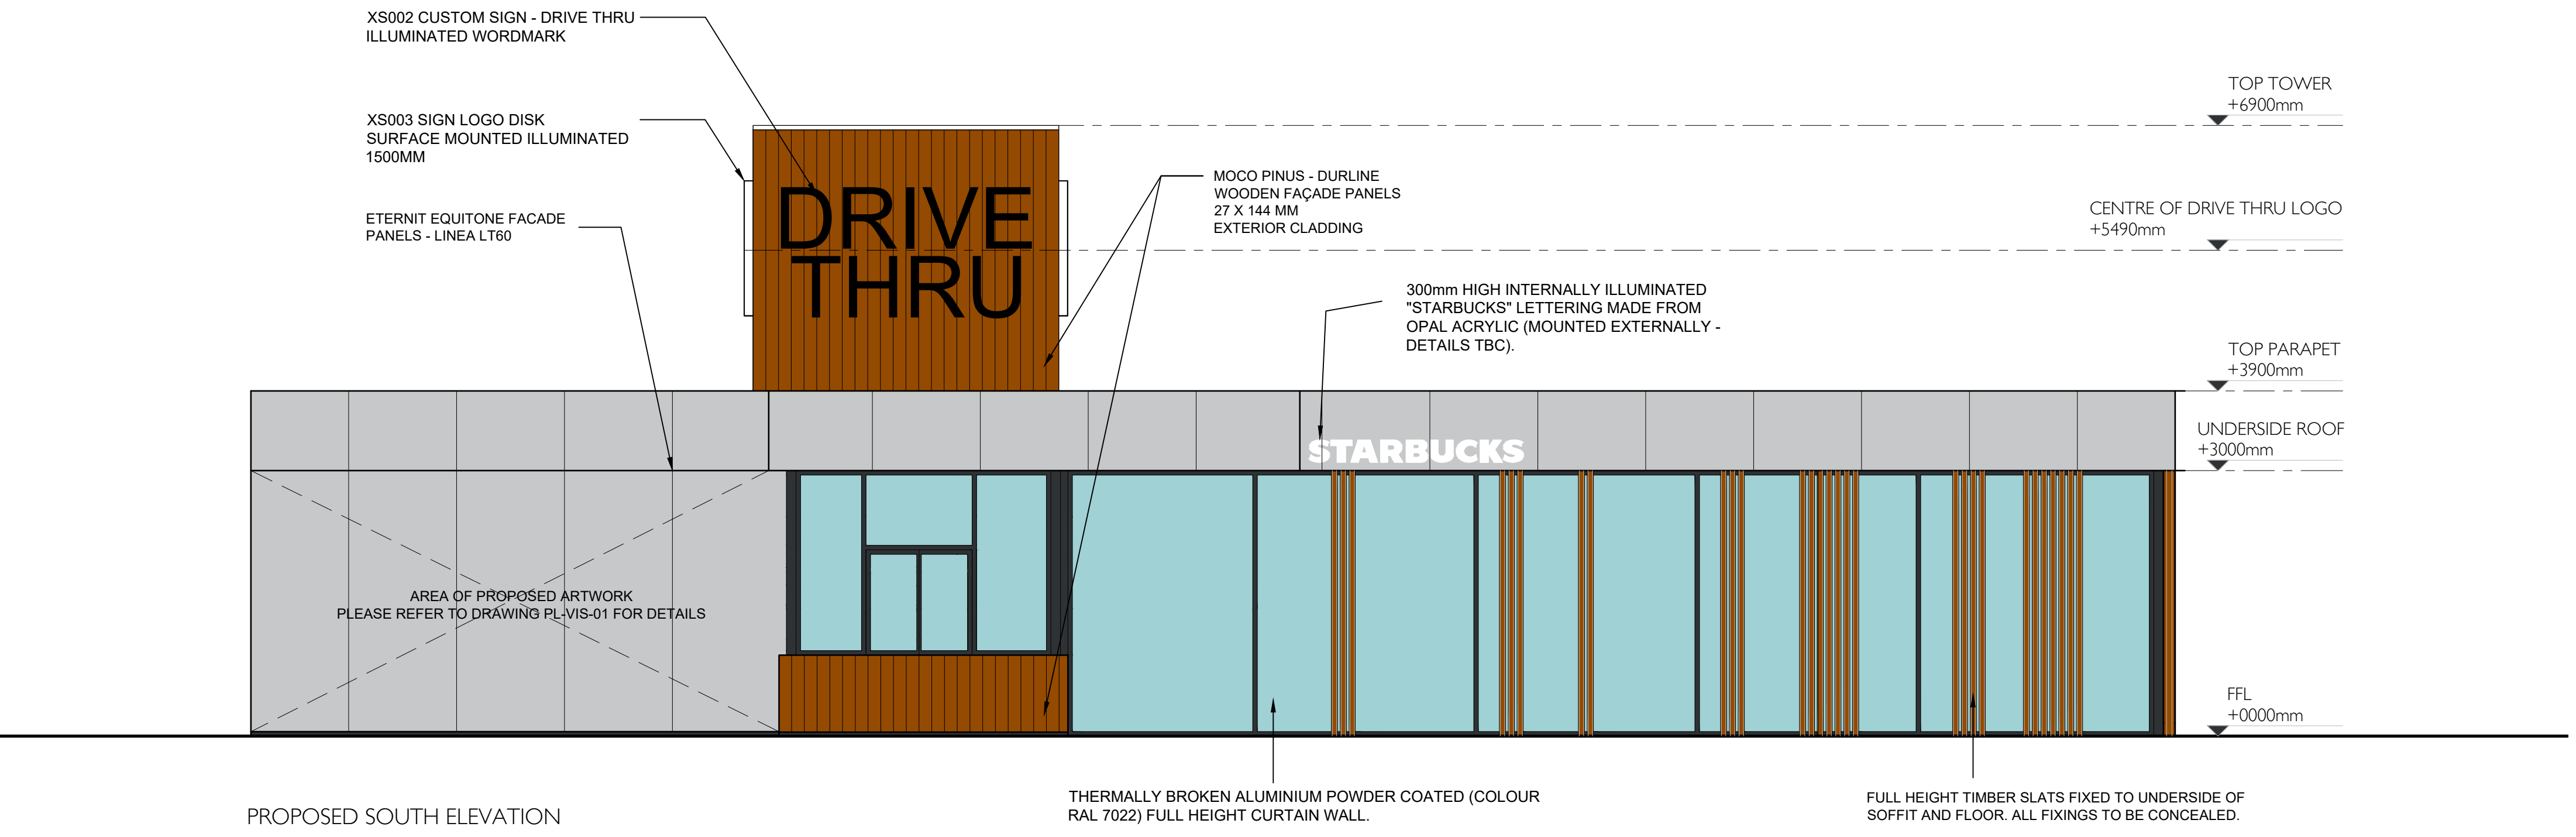

OPFER LOGAN ARCHITECTS

130 CUBIE STREET | GLASGOW | G40 2AF
T : (0141) 332 9300 F : (0141) 342 2299 E : info@olarchitects.com

Client	L & G LEISURE FUND TRUSTEE LIMITED
Project	NEW DRIVE THROUGH
Title	PROPOSED DETAILED ELEVATIONS
Project No.	22025
Scale	1:50 @ A1
Drawing No.	PL-E-02
Date	FEBRUARY 2021
Drawn By	DW
Checked By	NC

COPYRIGHT OF DESIGN & DRAWING RESERVED. UNAUTHORISED COPYING, DISTRIBUTION OR RECEPT OF THIS DRAWING WITHOUT THE WRITTEN CONSENT OF OLA LTD MAY CONSTITUTE AN INFRINGEMENT OF COPYRIGHT. IF IN DOUBT PLEASE CONTACT OLA LTD