


01: Location **Plan**

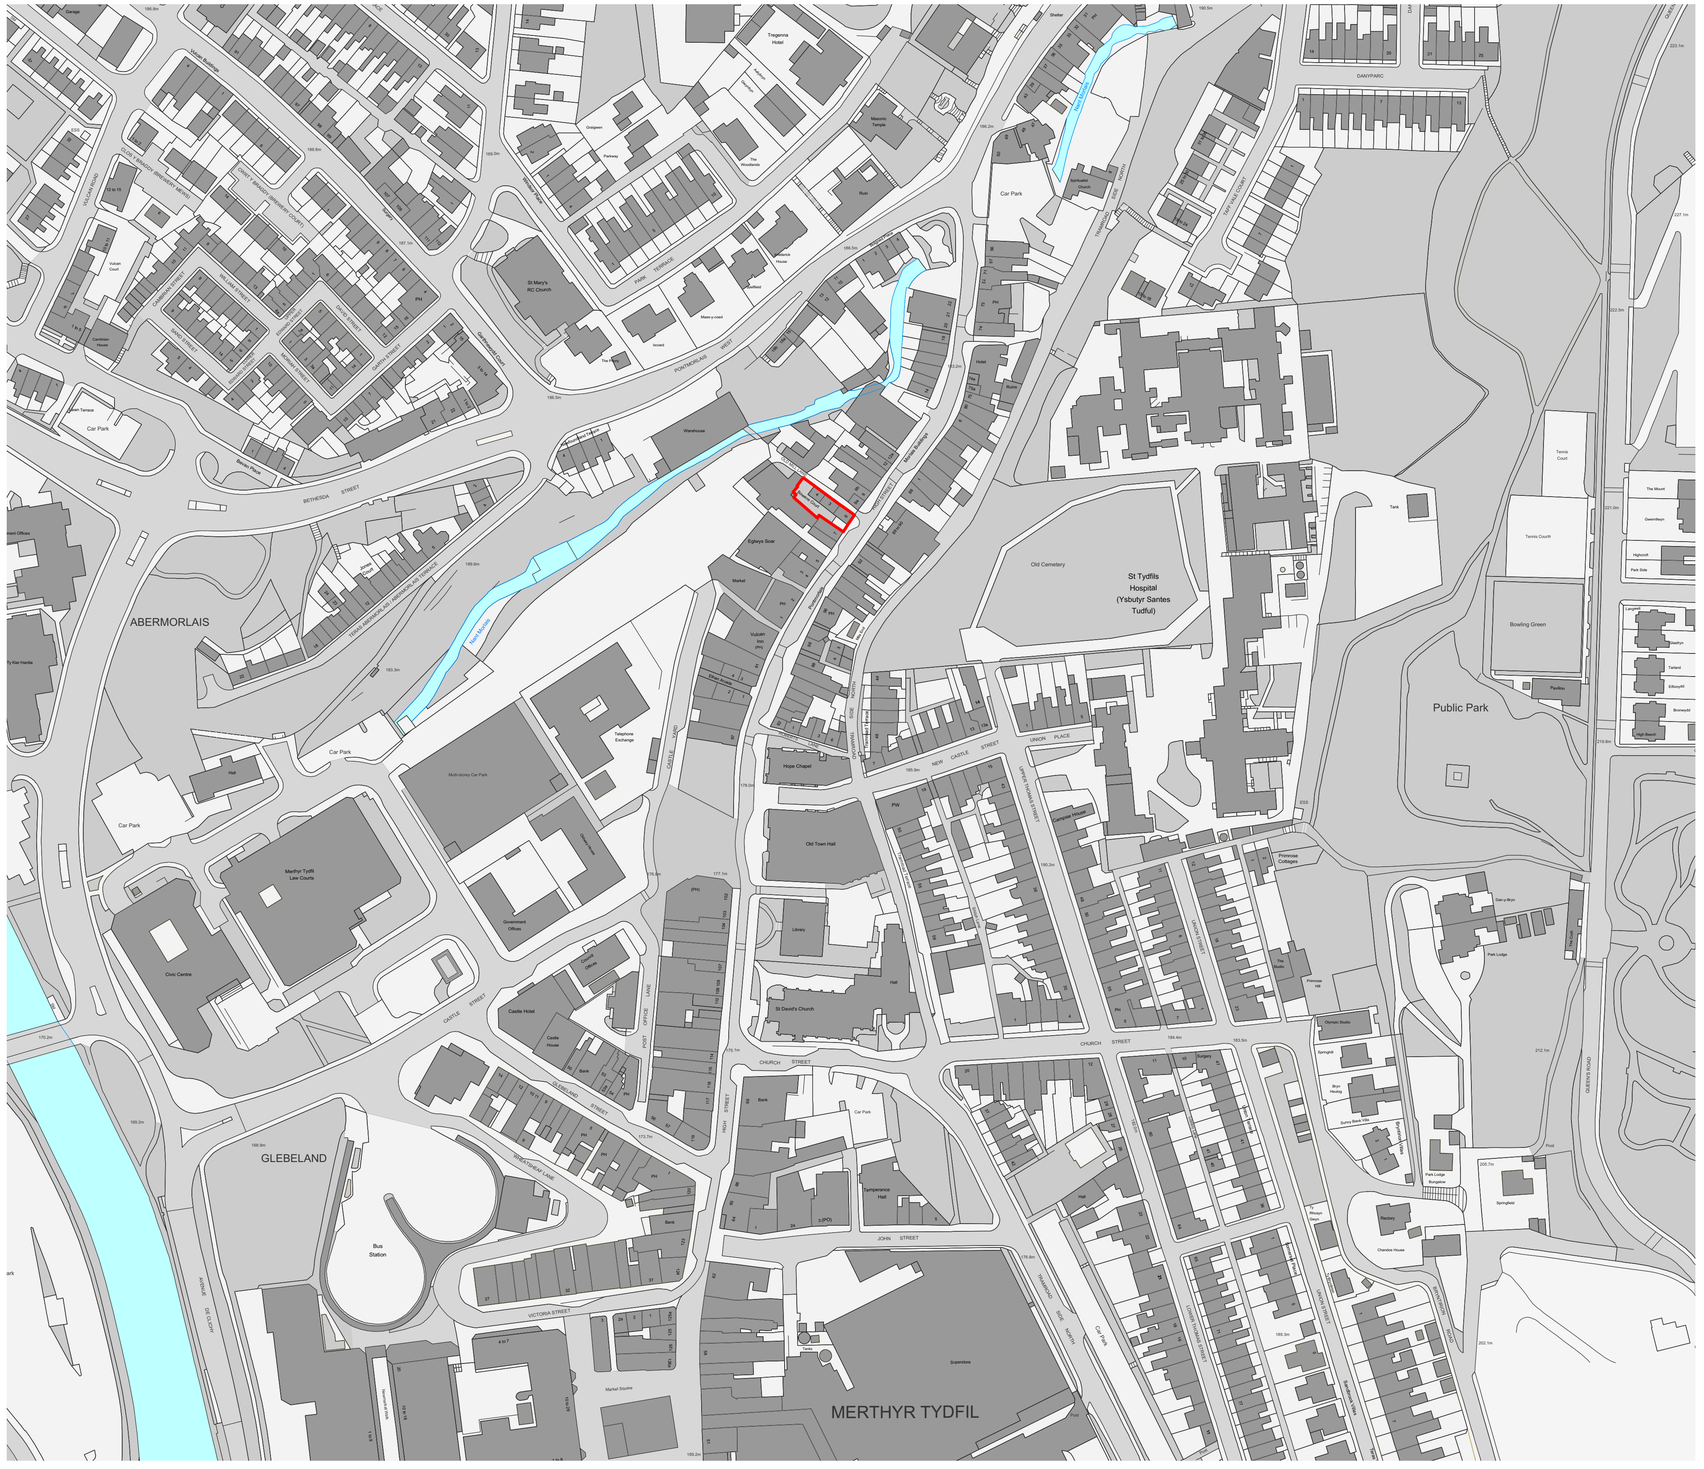

01: Site **Plan** 1:500

PLANNING

Rev	Date	Dwn	Chckd	Description	Rev	Date	Dwn	Chckd	Description

Site boundary

6 King Street Bristol BS1 4EQ
T 0117 929 9293 **E** info@fm-architects.co.uk
F 0117 929 9295 **W** fm-architects.co.uk

• All drawings are copyright
• Report all discrepancies to project administrator
• Do not scale drawing for construction purposes
• All dimensions to be checked on site

0 62.5m 25m

North

ferguson mann architects

Job Title: Merthyr Tydfil THI				Drawing Title: Existing Location Plan		
Client: No. 8 High Street						
Scale: 1:1250 & 1:500 @ A1	Date: 24.04.18	Drwn: AK	Chckd: CF	Job No: 10647-1	Drawing No: PL 001	Rev