

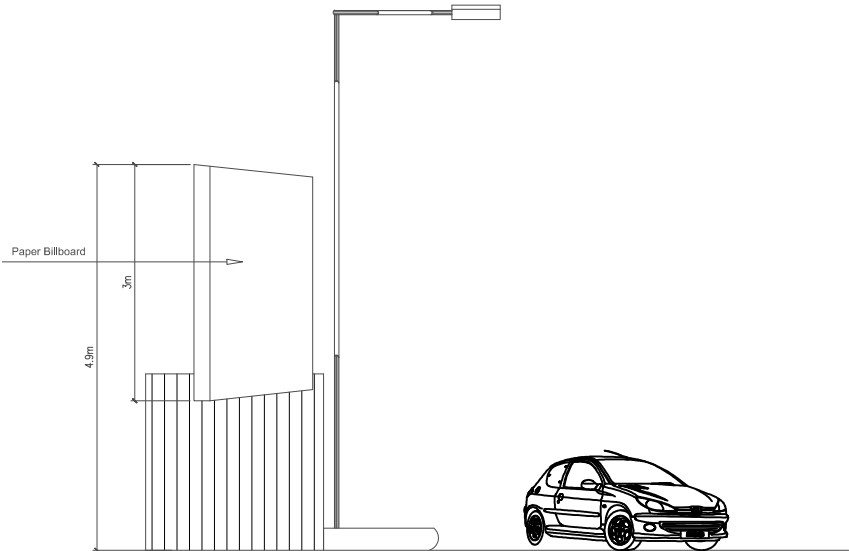
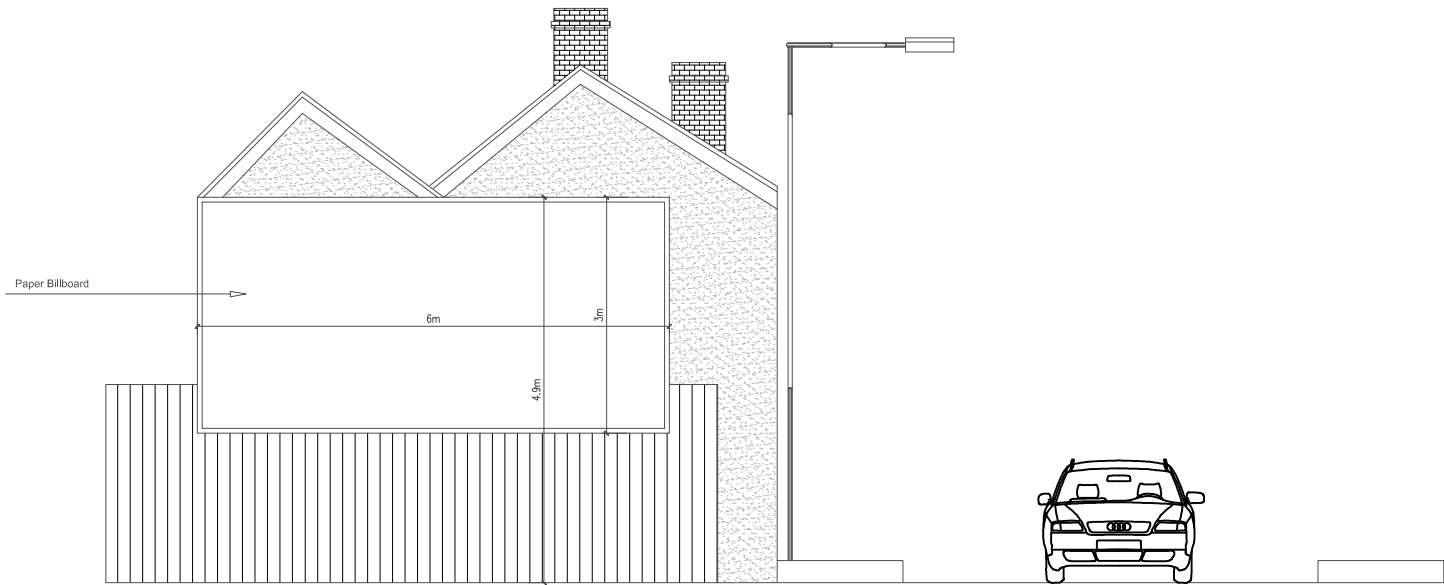


EXISTING ELEVATIONS

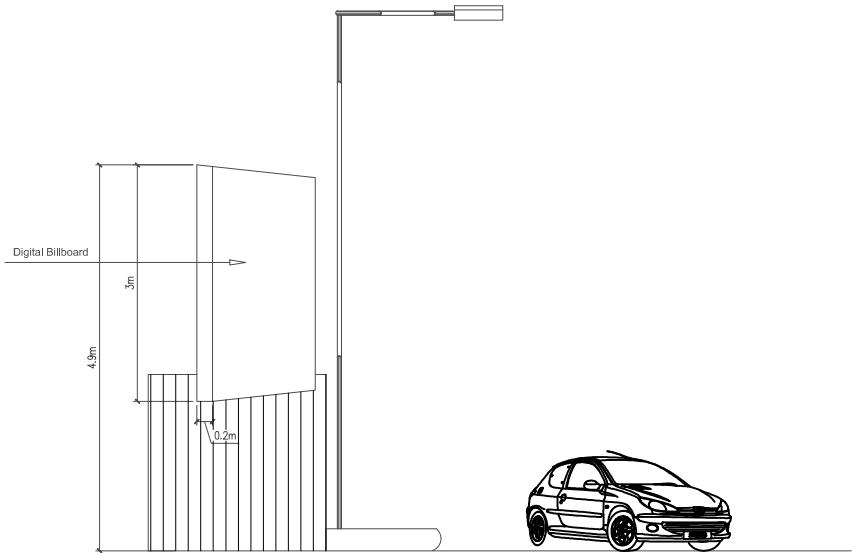

PROPOSED ELEVATIONS

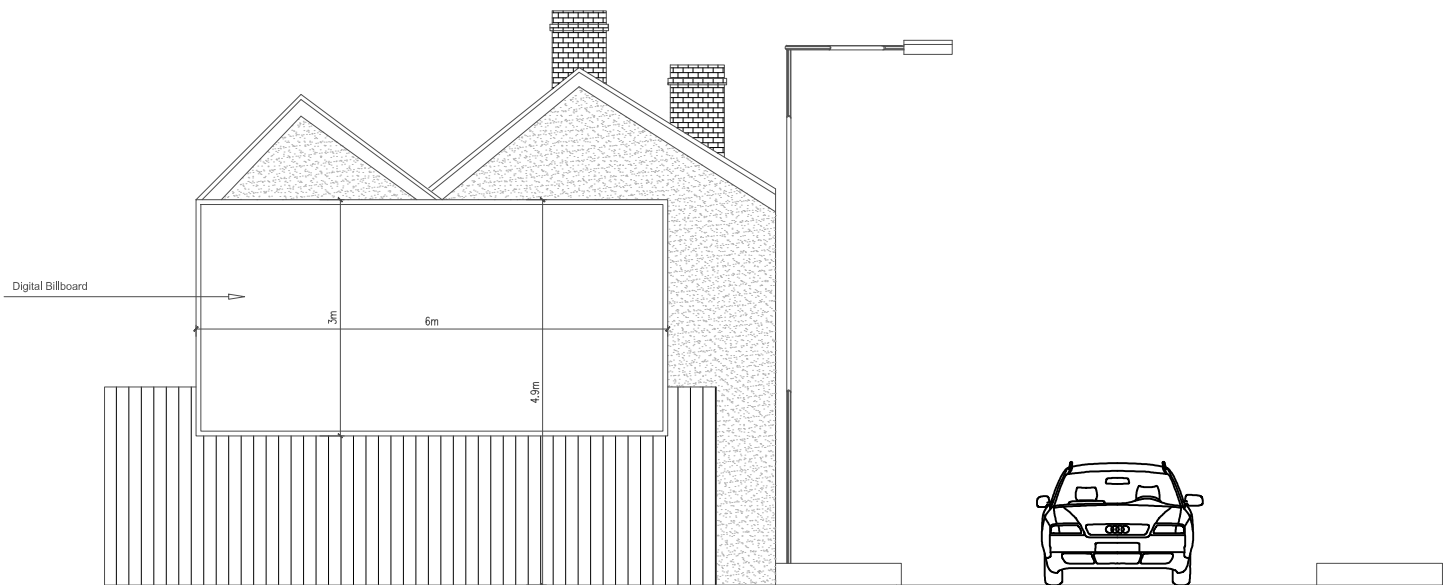

LEGEND:

Issue	Description	Date
01	Construction Document	05-15-2024

CLIENT NAME & SIGN:

ADDRESS :

PURPOSE :

SHEET TITLE:

EXISTING & PROPOSED ELEVATION	
SCALE: 1:100	DATE: May - 2024
	SHEET NO: 001

CONSULTANTS:

