



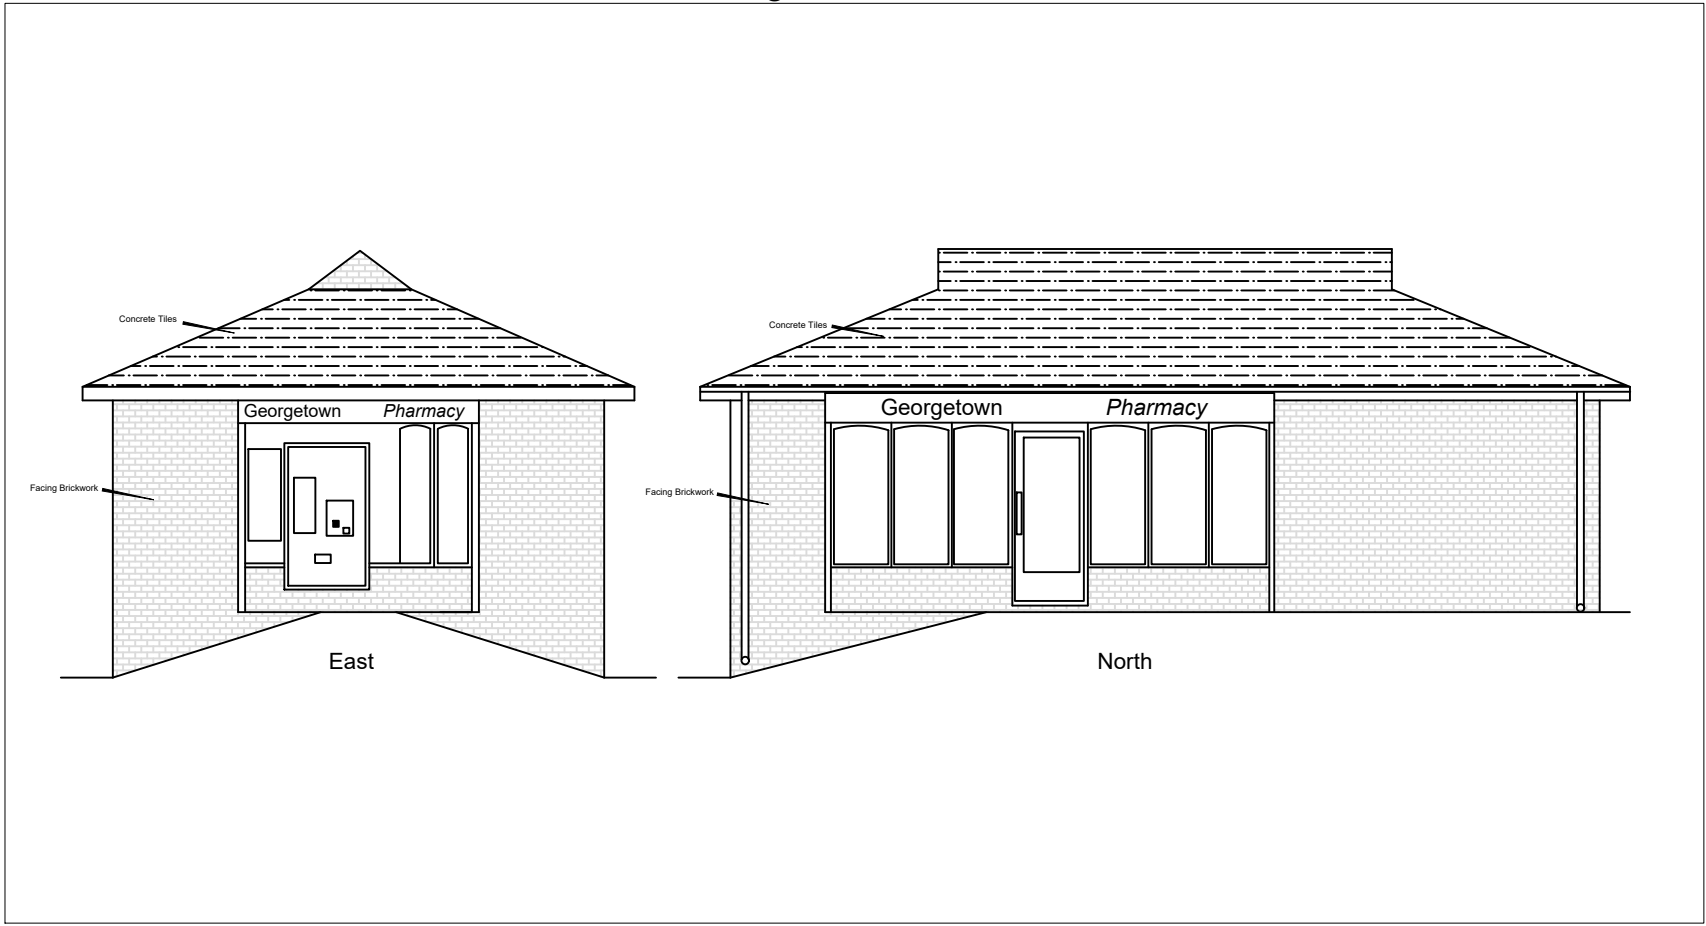


Existing Elevations 1:100



Proposed Elevations 1:100

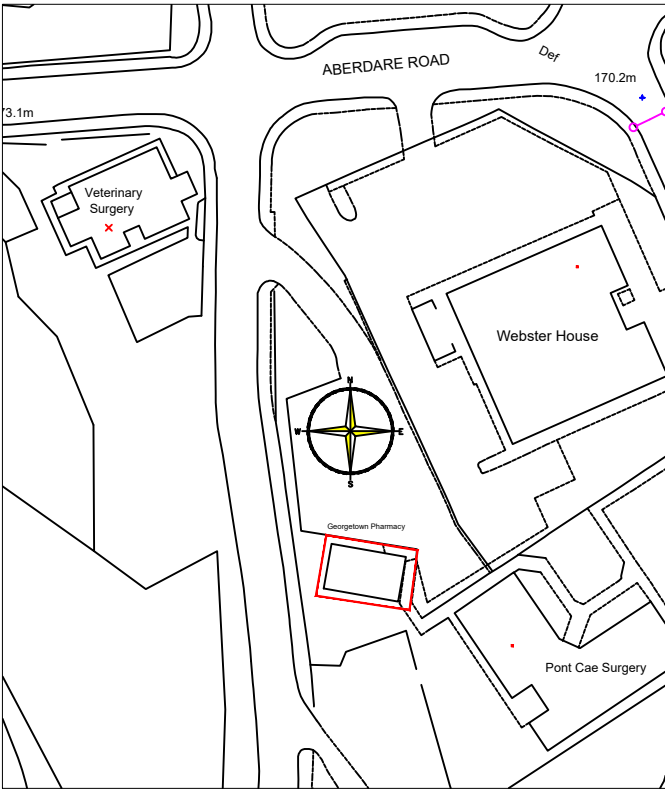

Location Plan 1:1250

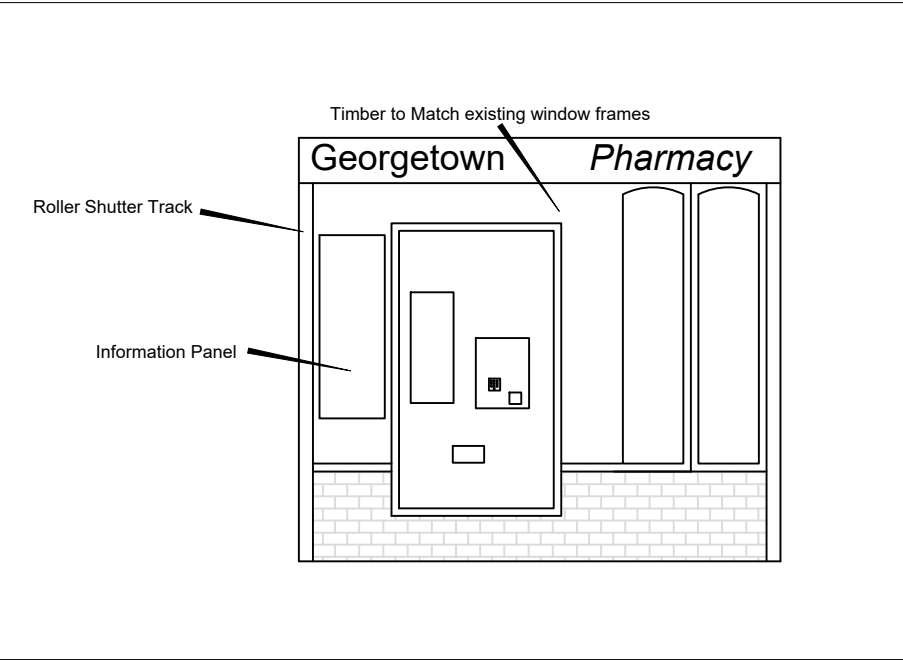

Detail 1:50

Proposed Prescription Dispenser
Pont Cae Georgetown Pharmacy
Merthyr Tydfil CF48 1AG
December 2020