


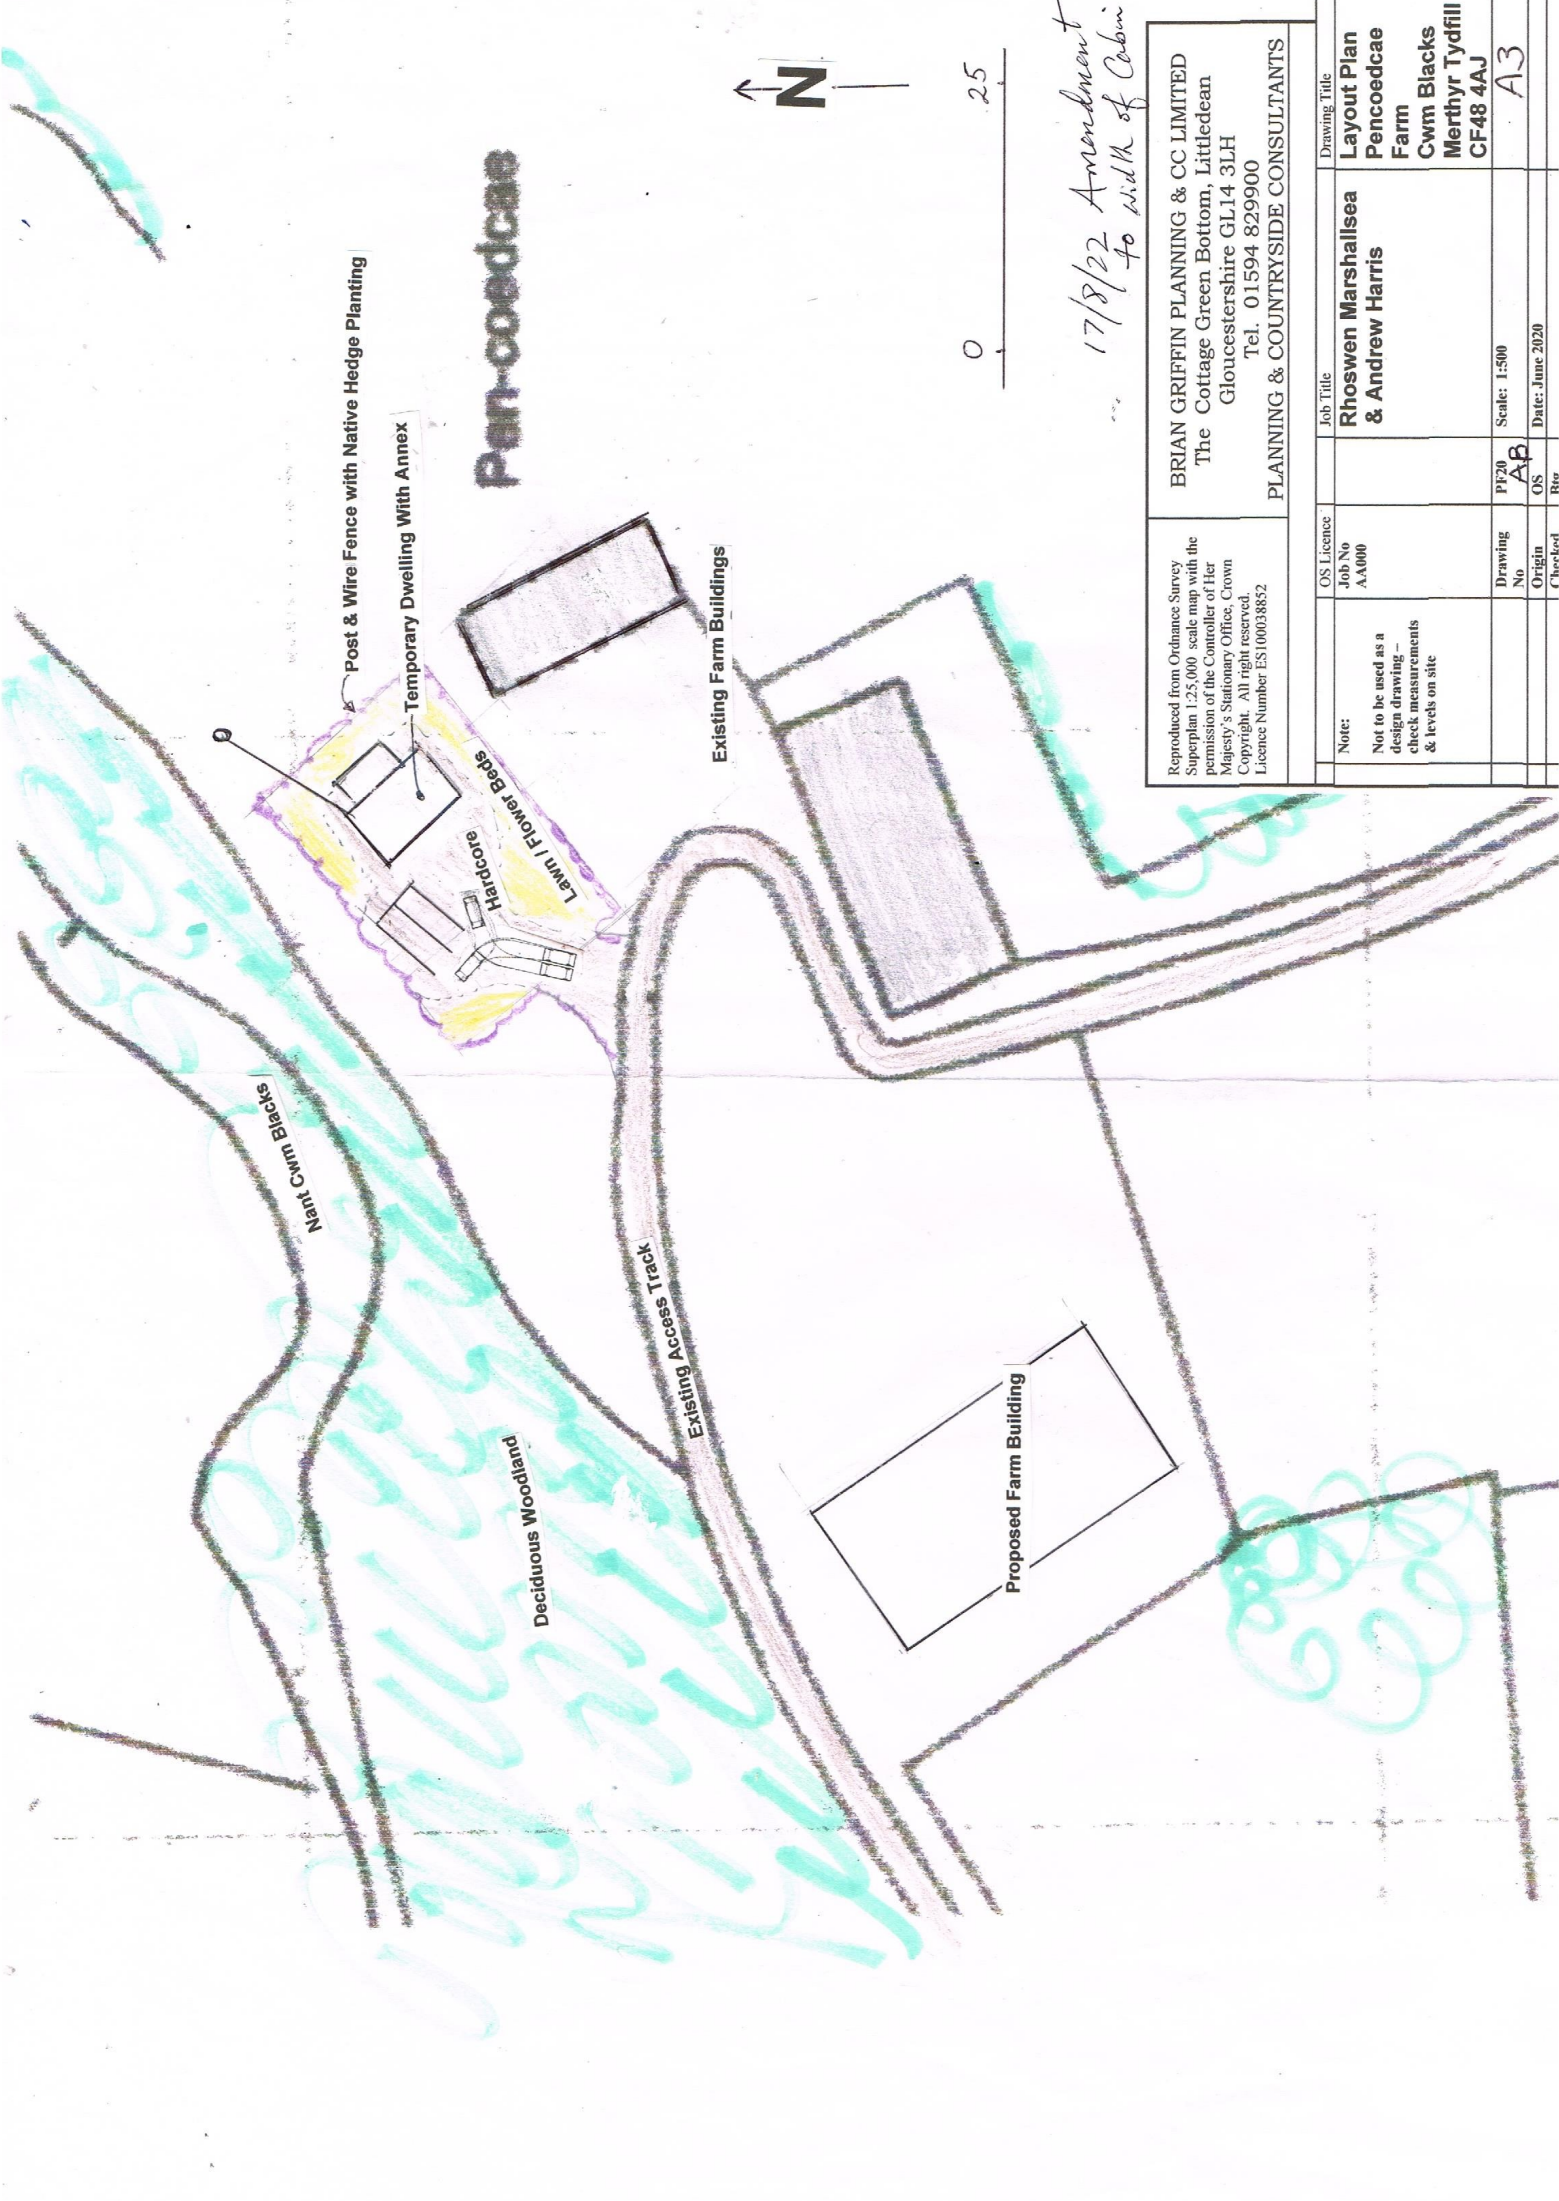

17/8/22 Amendment
to width of Cabin

Reproduced from Ordnance Survey
Superplan 1:25,000 scale map with the
permission of the Controller of Her
Majesty's Stationary Office, Crown
Copyright. All right reserved.
Licence Number ES10038852

BRIAN GRIFFIN PLANNING & CC LIMITED
The Cottage Green Bottom, Littledean
Gloucestershire GL14 3LH
Tel. 01594 829900
PLANNING & COUNTRYSIDE CONSULTANTS

OS Licence	Job No	OS Licence	Job Title	Drawing Title
Job No AA000	AA000	Job Title	Rhoswen Marshallsea & Andrew Harris	Layout Plan Pencoedcae Farm
Drawing No	PF20	Scale: 1:500		Cwm Blacks Merthyr Tydfil CF48 4AJ
Origin	AP	OS		A3
Checked		Rtr		
			Date: June 2020	