




Elevation

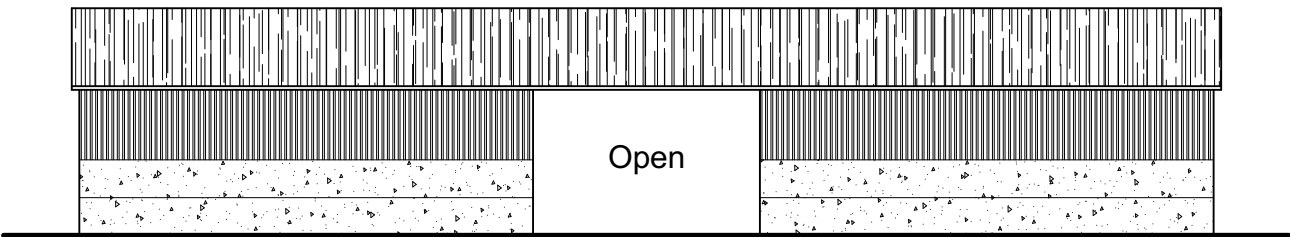

Elevation

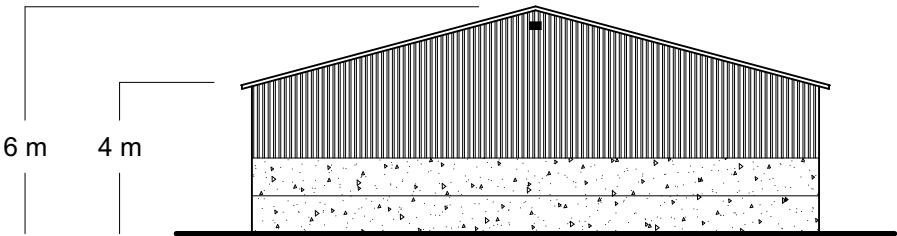

Elevation

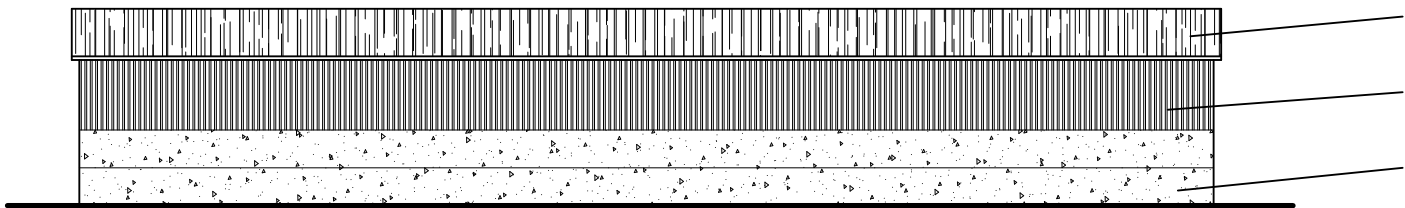


Olive Green Sheeting
Timber Spaced Boarding
Concrete Panels

Elevation

5m 10m

1:200

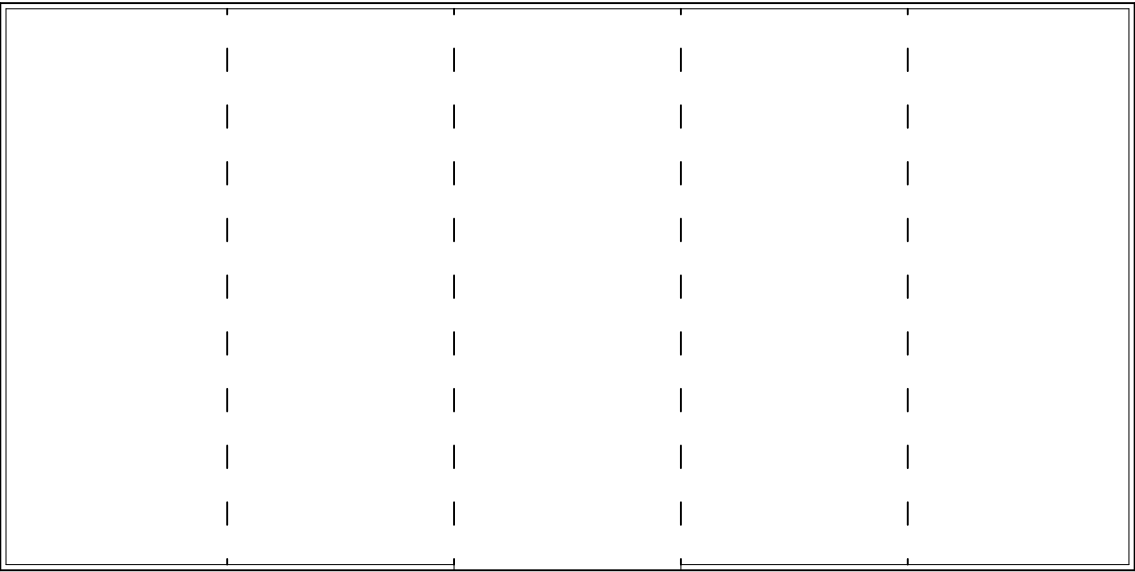

PAPER SIZE A3

BRIAN GRIFFIN

PLANNING & COUNTRYSIDE CONSULTANTS LIMITED
The Cottage, Green Bottom, Littledean
Gloucestershire, GL14 3LH
Tel. 01594 829900

Job title	Drawing title
Rhoswen Marshallsea Pencoedcae Farm Cwmblacks Merthyr Tydfil CF48 4AJ	Farm Building

Drawing No.	Scale	Date
RM10	1:200	June 2022

Note:
Not to be used as a design drawing.
Check measurements & levels on site.