


1 Proposed Retaining Wall inc 1 six bells  
1 : 100

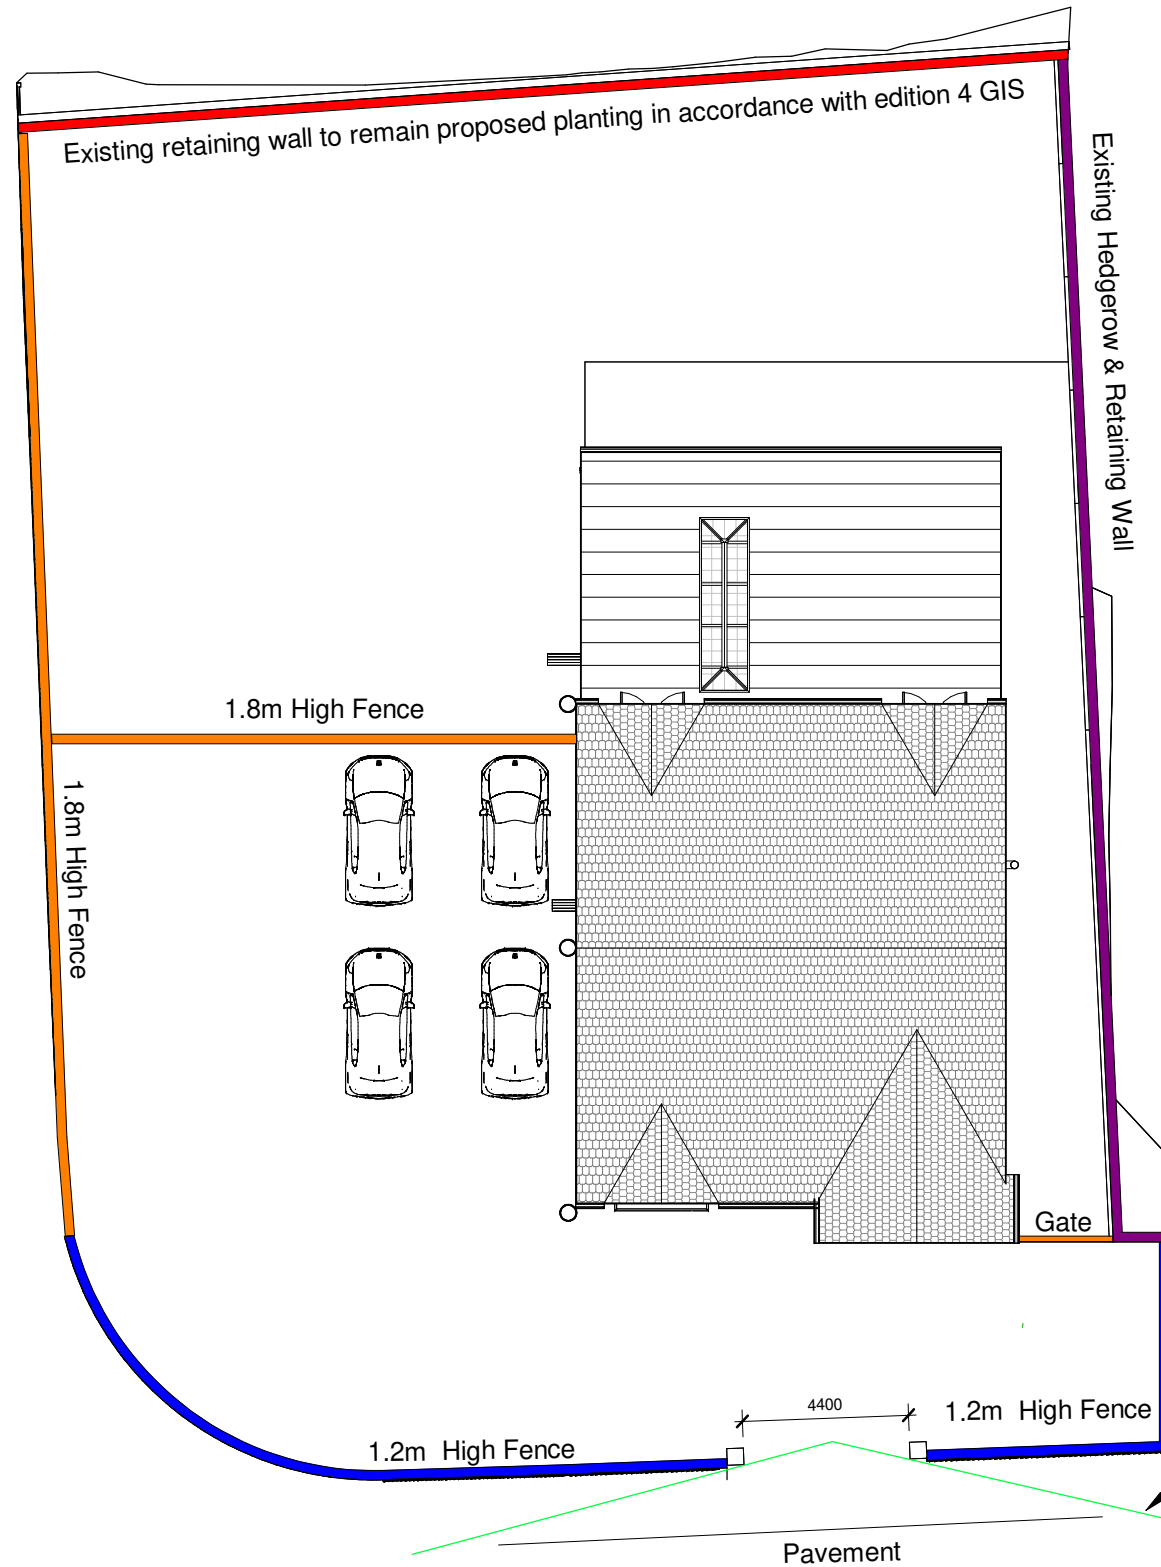

2 Proposed Site Boundary  
1 : 200

INDIGO DESIGN (Part of 3dcadwales Ltd) 5 Ashlea Drive,  
Merthyr Tydfil, CF47 0NY Tele 01685 385746 Mob -  
07940913216 Email: philip@3dcadwales.co.uk

This Drawing is Copyright.  
Dimensions to be checked  
on site and not scaled from  
this drawing



|                   |                |
|-------------------|----------------|
| PURPOSE OF ISSUE  | DRWAING NUMBER |
| Planning Approval | SB-16          |

|         |              |
|---------|--------------|
| PROJECT | New Dwelling |
|---------|--------------|

|       |                                       |
|-------|---------------------------------------|
| SHEET | Proposed retaining wall & 1 Six Bells |
|-------|---------------------------------------|

|         |                                                    |
|---------|----------------------------------------------------|
| Address | LAND NEAR SIX BELLS,<br>HEOLGERRIG, MERTHYR TYDFIL |
|---------|----------------------------------------------------|

|            |          |              |
|------------|----------|--------------|
| Checked by | Drawn by | Scale (@ A3) |
| JH         | PH       | As indicated |

| Rev No | Description                      | Date       |
|--------|----------------------------------|------------|
| A      | Fence material and pillars added | 09/01/2026 |
| B      | proposed boundary treatment      | 18/09/2026 |
|        |                                  |            |
|        |                                  |            |