



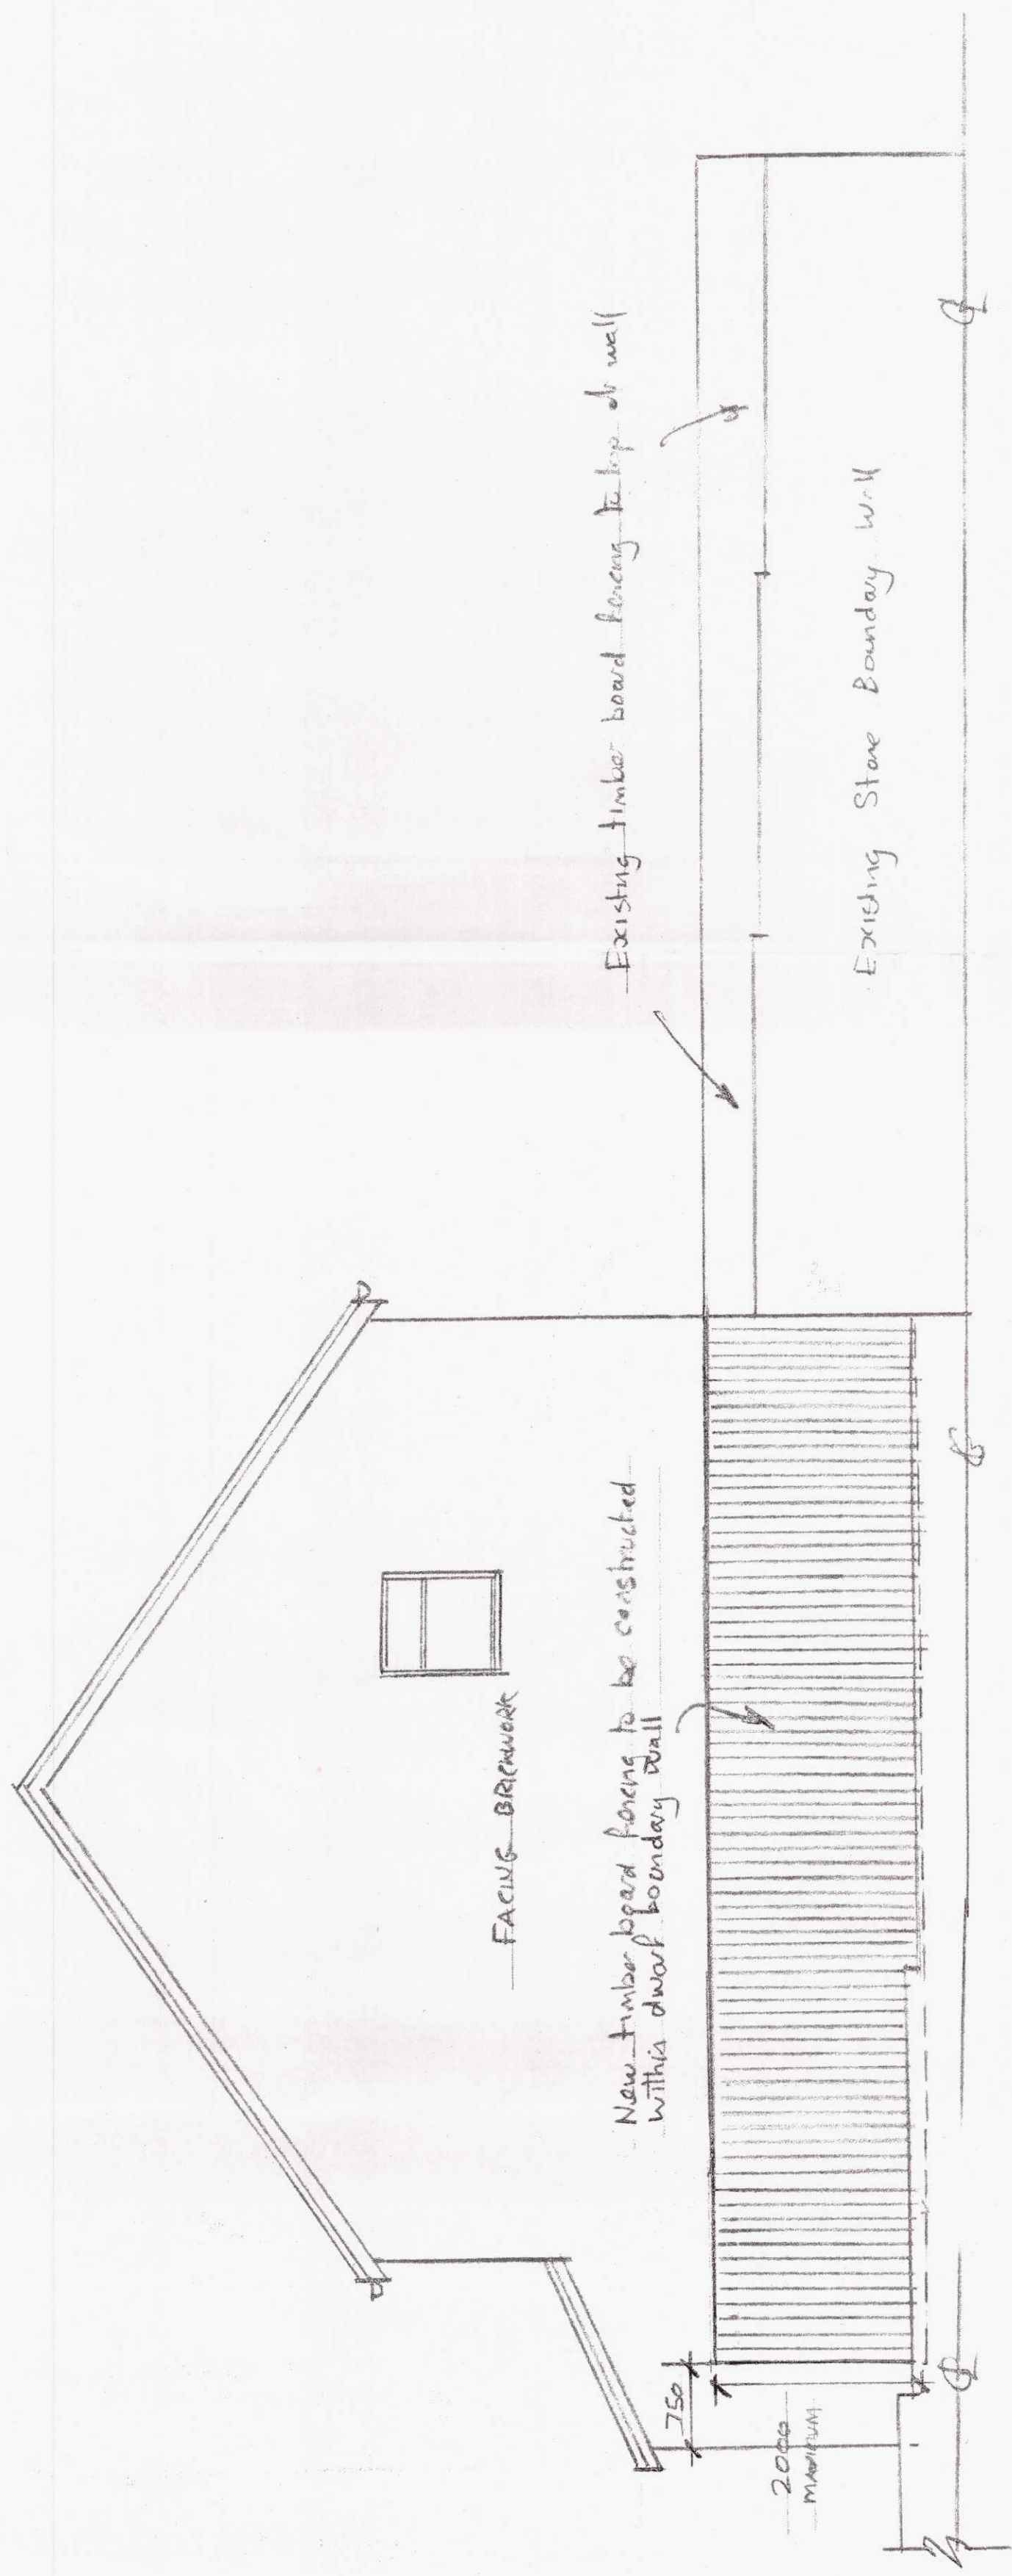

PROPOSED	SIDE	ELEVATION	1:50

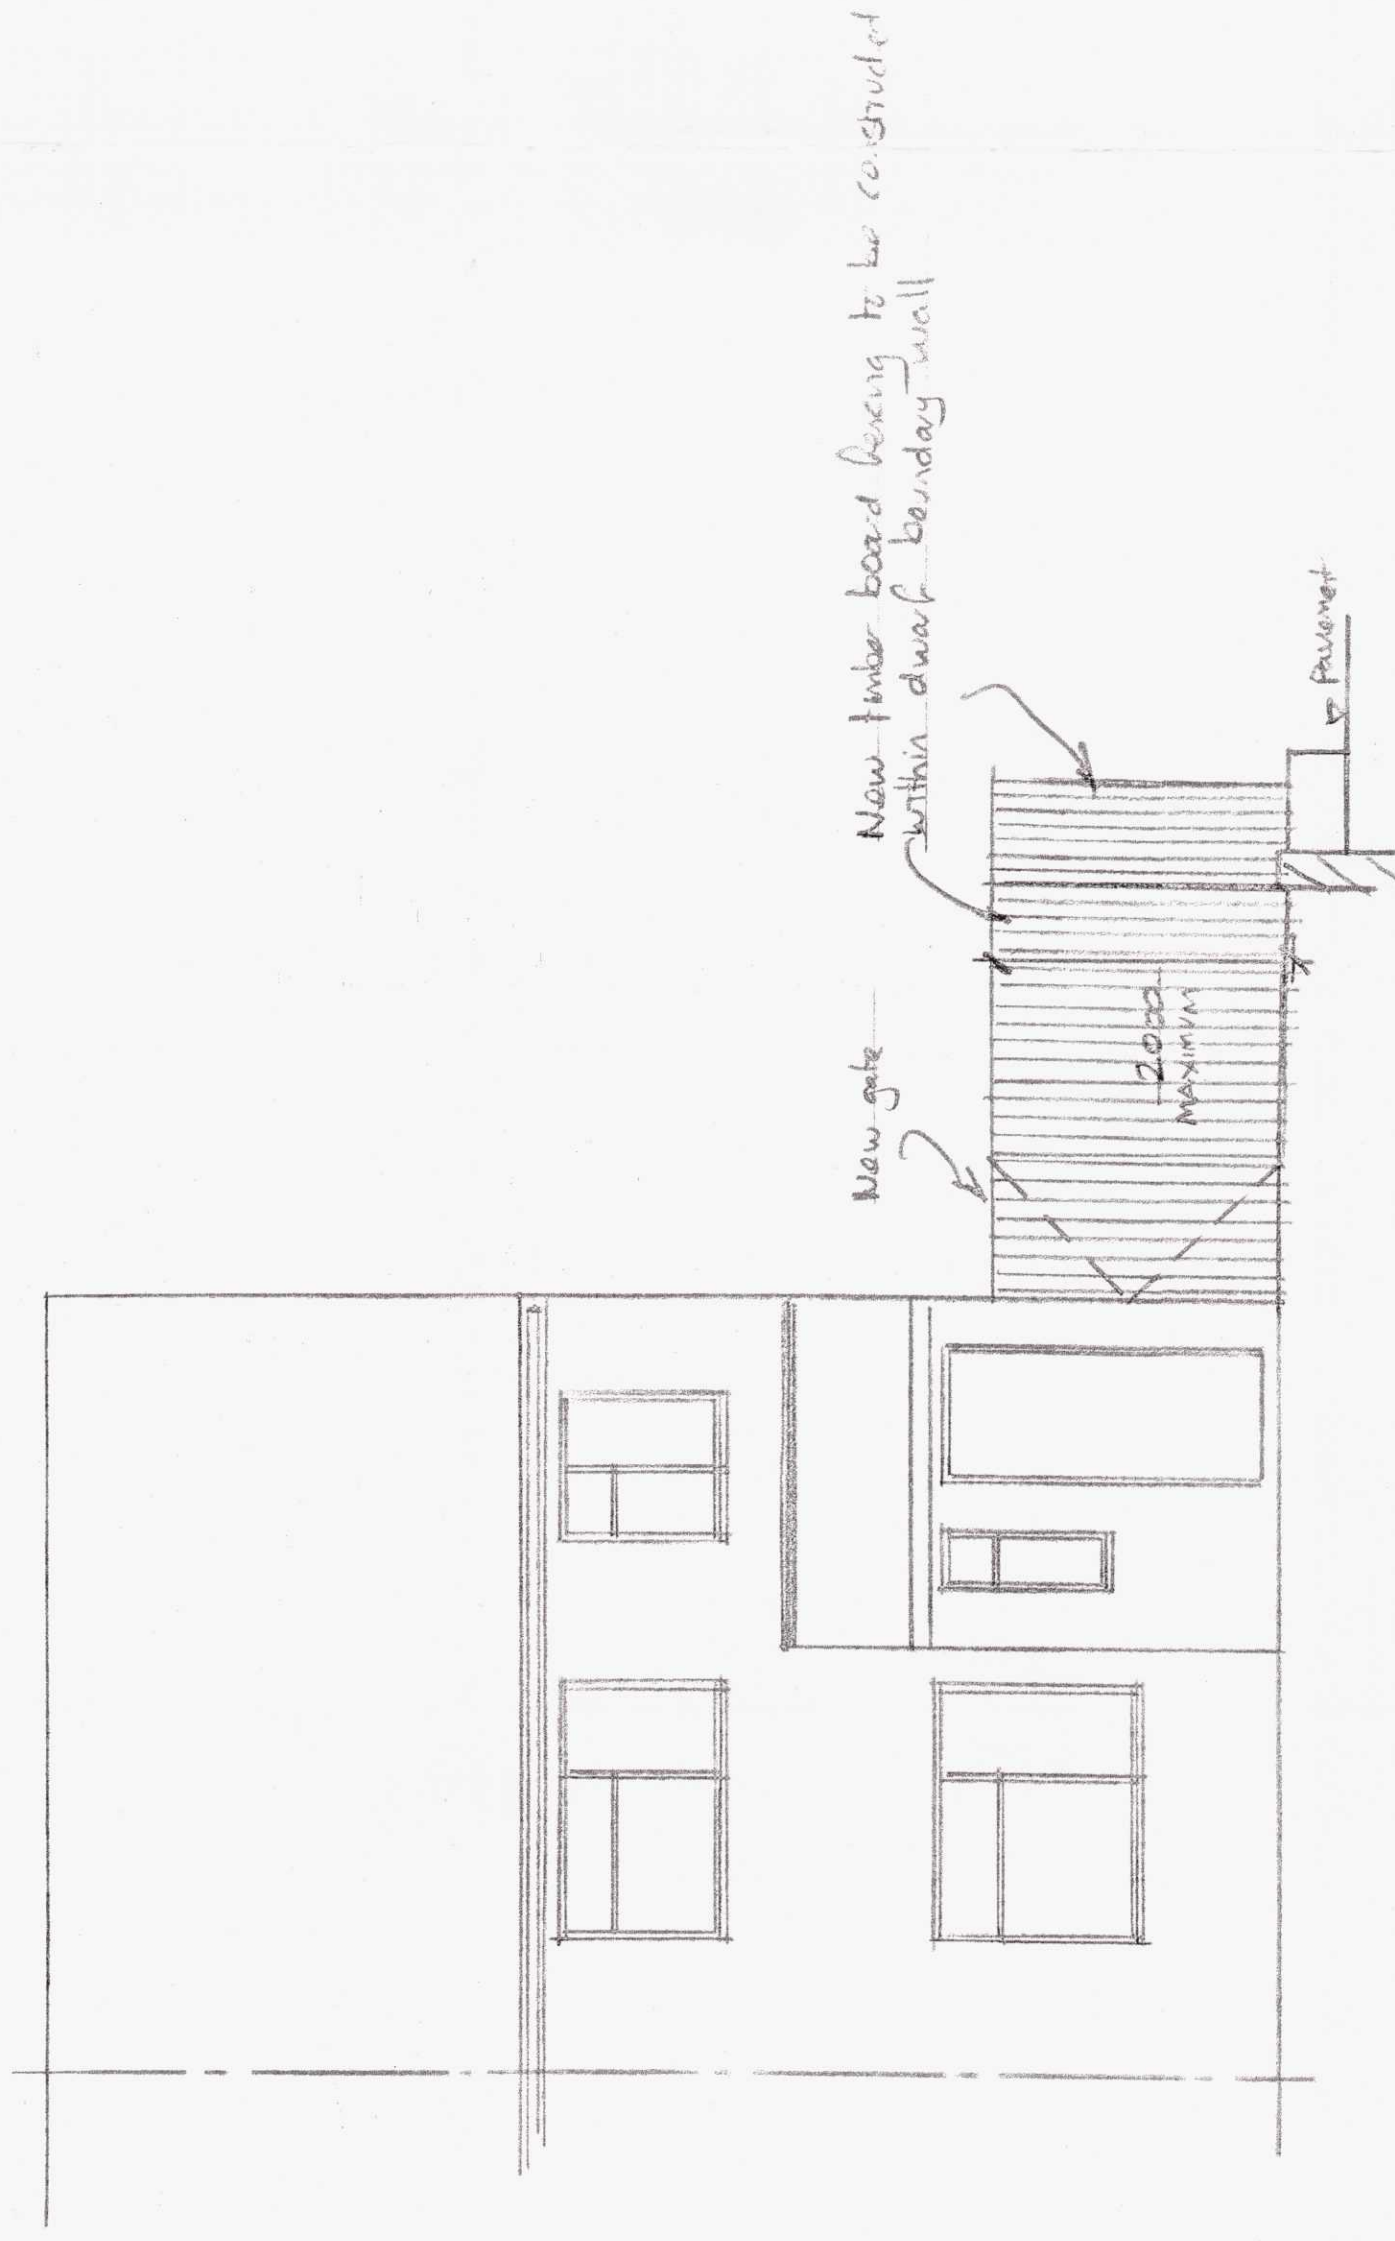

PROPOSED	FRONT ELEVATION	1:50
----------	-----------------	------

EXISTING BLOCK PLAN	PROPOSED BLOCK PLAN
1:100	1:100

PROPOSED BLOCK PLAN 1100

JOB	PROPOSED NEW MAXIMUM 1000mm HIGH TIMBER FENCE & GATE TO SIDE
ADDRESS	1 OLD SCHOOL CLOSE, GEORGETOWN MERTHAR TOWN, CF18 1DA
SCALE	1:50, 1:100
DATE	JULY 2010
BY	A. CLINT