



Elevation A

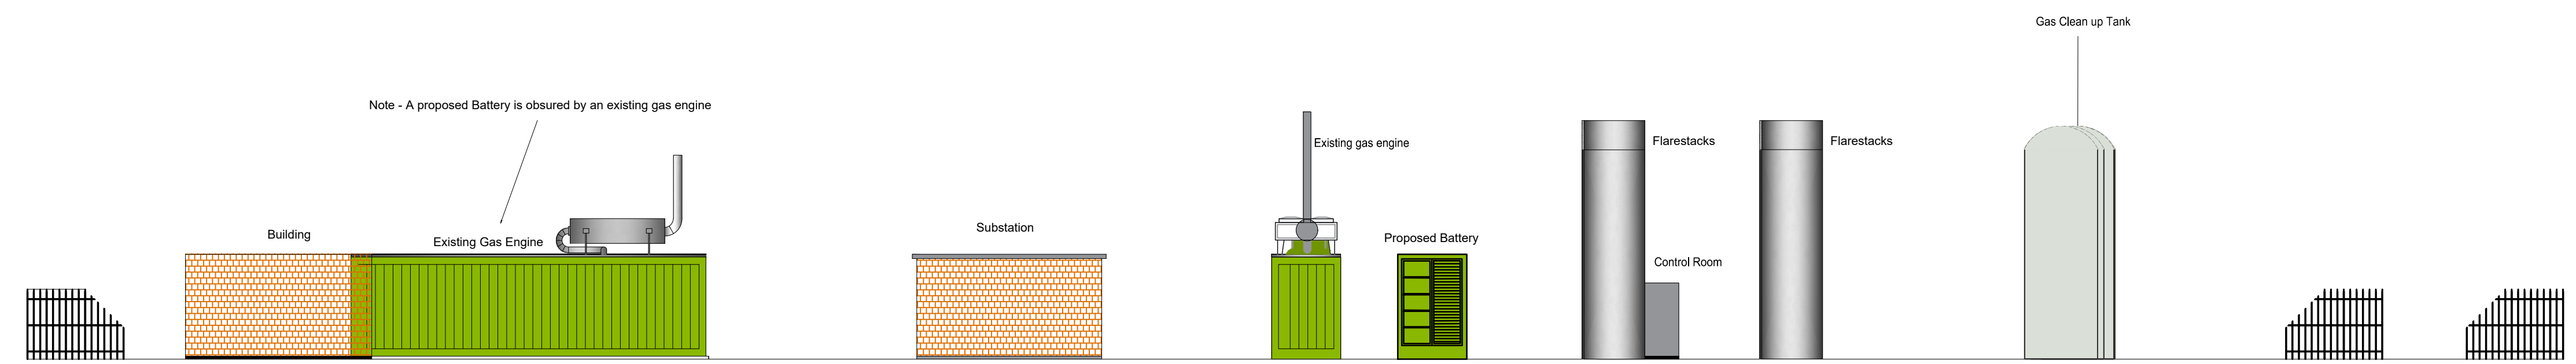

Elevation B

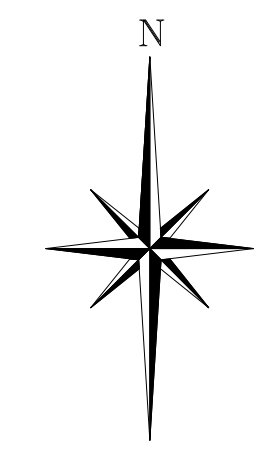

Reproduced from Superplan Data © (scale-free) by permission of Ordnance Survey © on behalf of The Controller of Her Majesty's Stationery Office. © Crown copyright 2006 all rights reserved. Licence number 100036438.

REV.	DATE	DRAWN	DESCRIPTION
THIS INFORMATION IS CONFIDENTIAL AND THE PROPERTY OF BIFFA WASTE SERVICES LTD. AND IS RELEASED ON CONDITION THAT NONE OF THE INFORMATION SHALL BE DISCLOSED TO ANY THIRD PARTY OR REPRODUCED IN WHOLE OR PART WITHOUT THE PRIOR CONSENT IN WRITING OF BIFFA WASTE SERVICES LTD.			
		Biffa Waste Services Ltd Redhill Landfill Site Cormongers Lane, Nutfield, Redhill RH1 4ER Tel: 01323 765042 Mob: 07921 386021 E-mail phil.munford@biffa.co.uk	
PROJECT		Planning	DRAWN PM
LOCATION		Trecatti Landfill Site	DATE 14.07.22
DRAWING TITLE		Proposed Elevations - Generation Compound	
DRAWING No.		COMPUTER REF. T3038000	SCALE(S) 1:150 @A1