


Reproduced by permission of Ordnance Survey on behalf of Her Majesty's Stationery Office

© Crown copyright. All rights reserved

Licence number 100046056

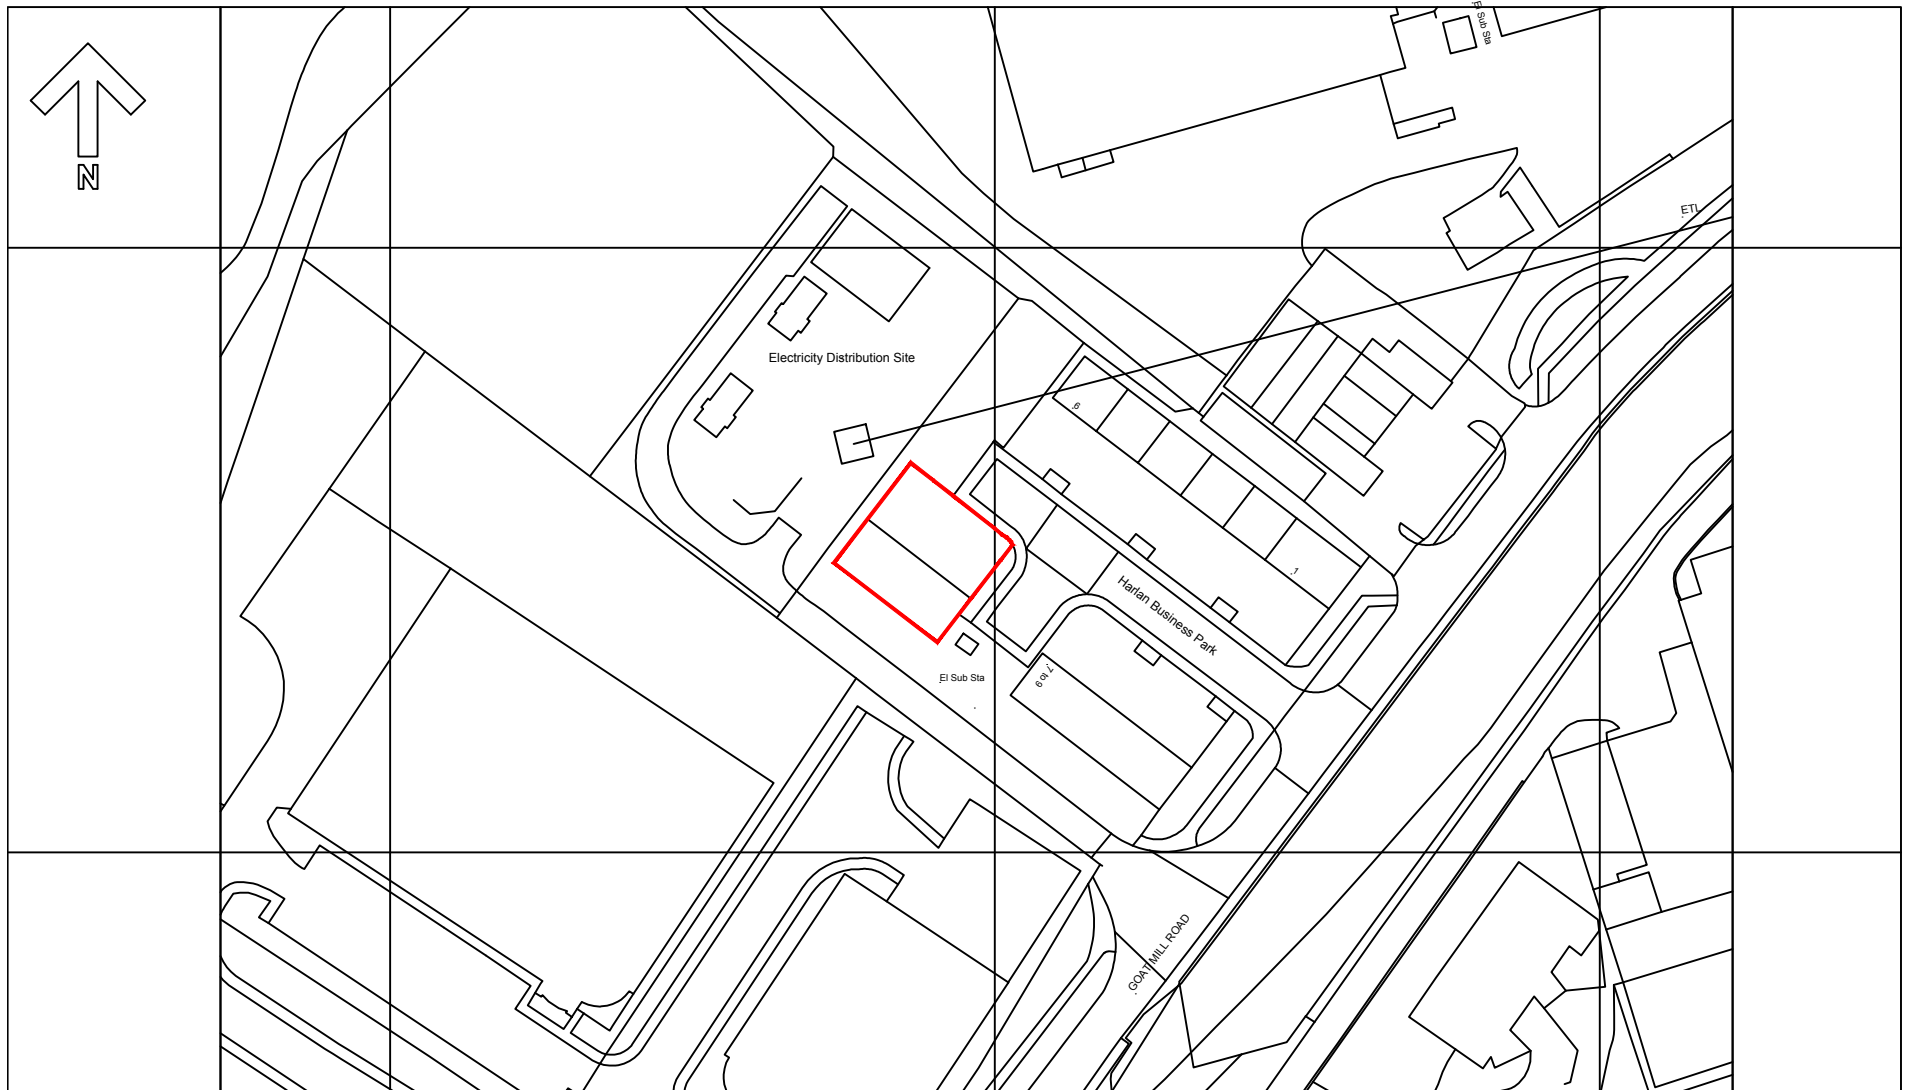

Unit 10 & 11, Harlan Business Park, Goat Mill Road, Dowlais, Merthyr Tydfil, CF48 3TE Scale: 1:1250