


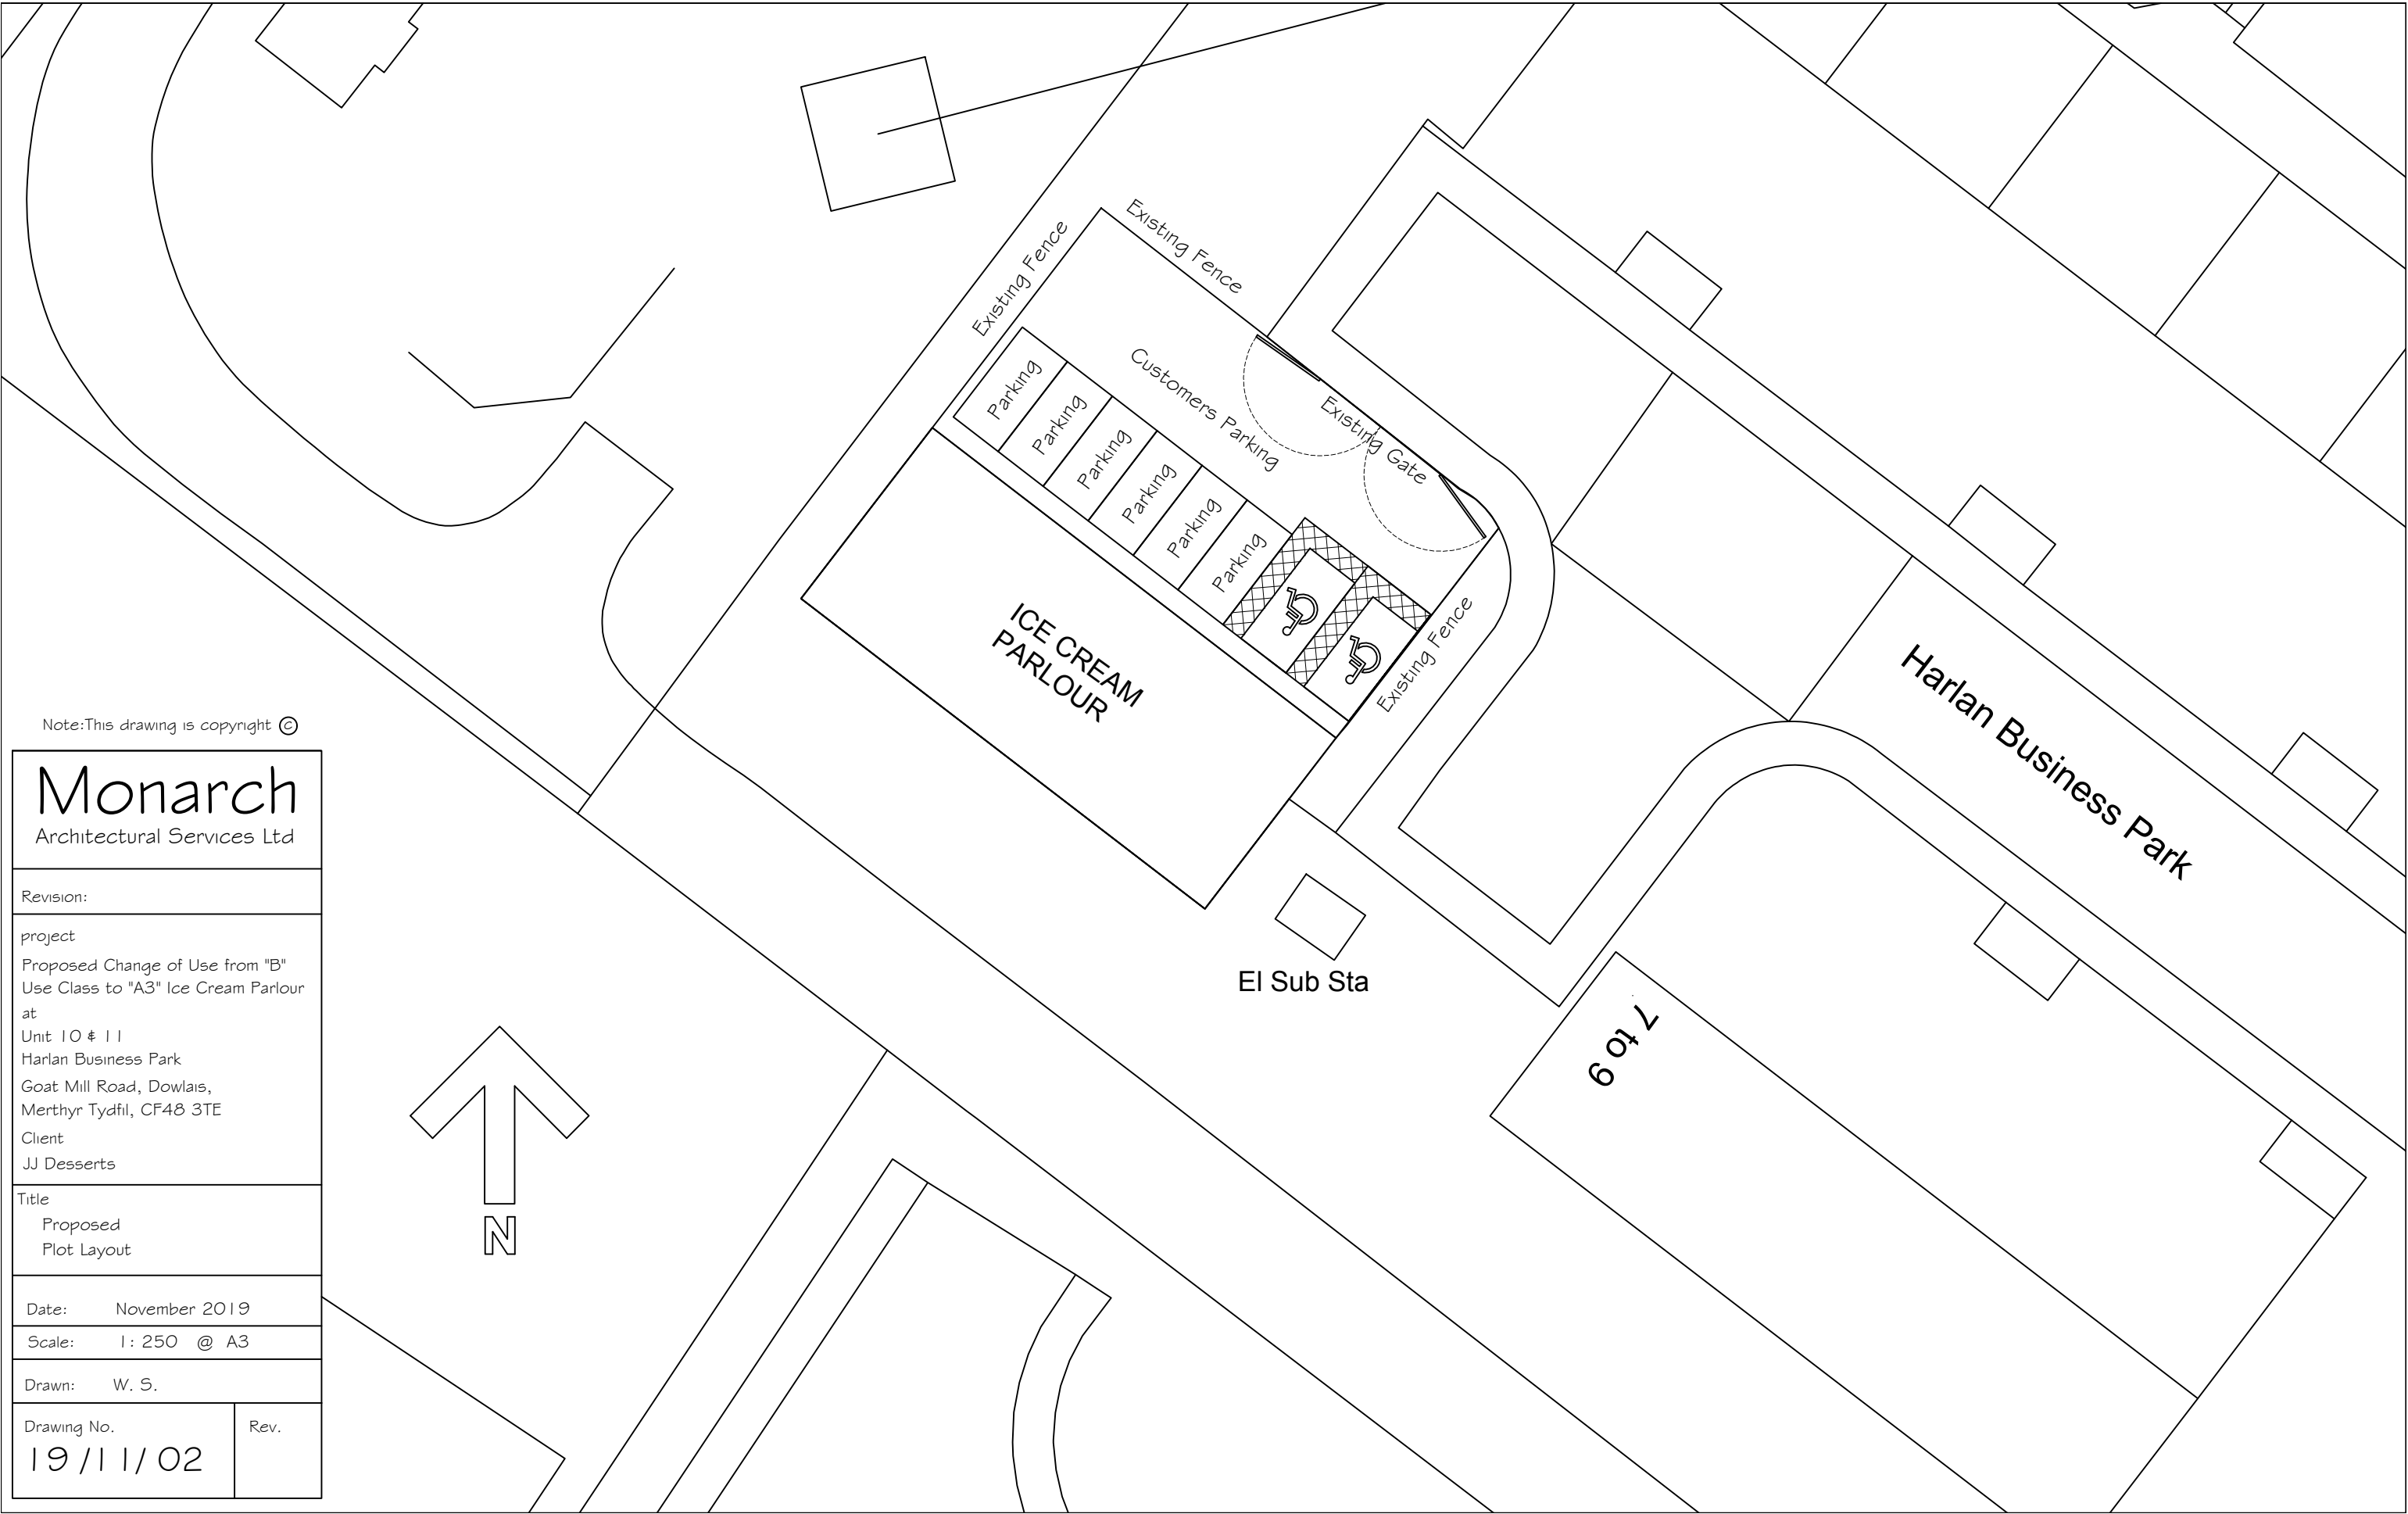

Note: This drawing is copyright ©

Monarch
Architectural Services Ltd

Revision:

project
Proposed Change of Use from "B"
Use Class to "A3" Ice Cream Parlour
at
Unit 10 & 11
Harlan Business Park
Goat Mill Road, Dowlais,
Merthyr Tydfil, CF48 3TE
Client
JJ Desserts

Title
Proposed
Plot Layout

Date: November 2019

Scale: 1: 250 @ A3

Drawn: W. S.

Drawing No.
19/11/02

Rev.