



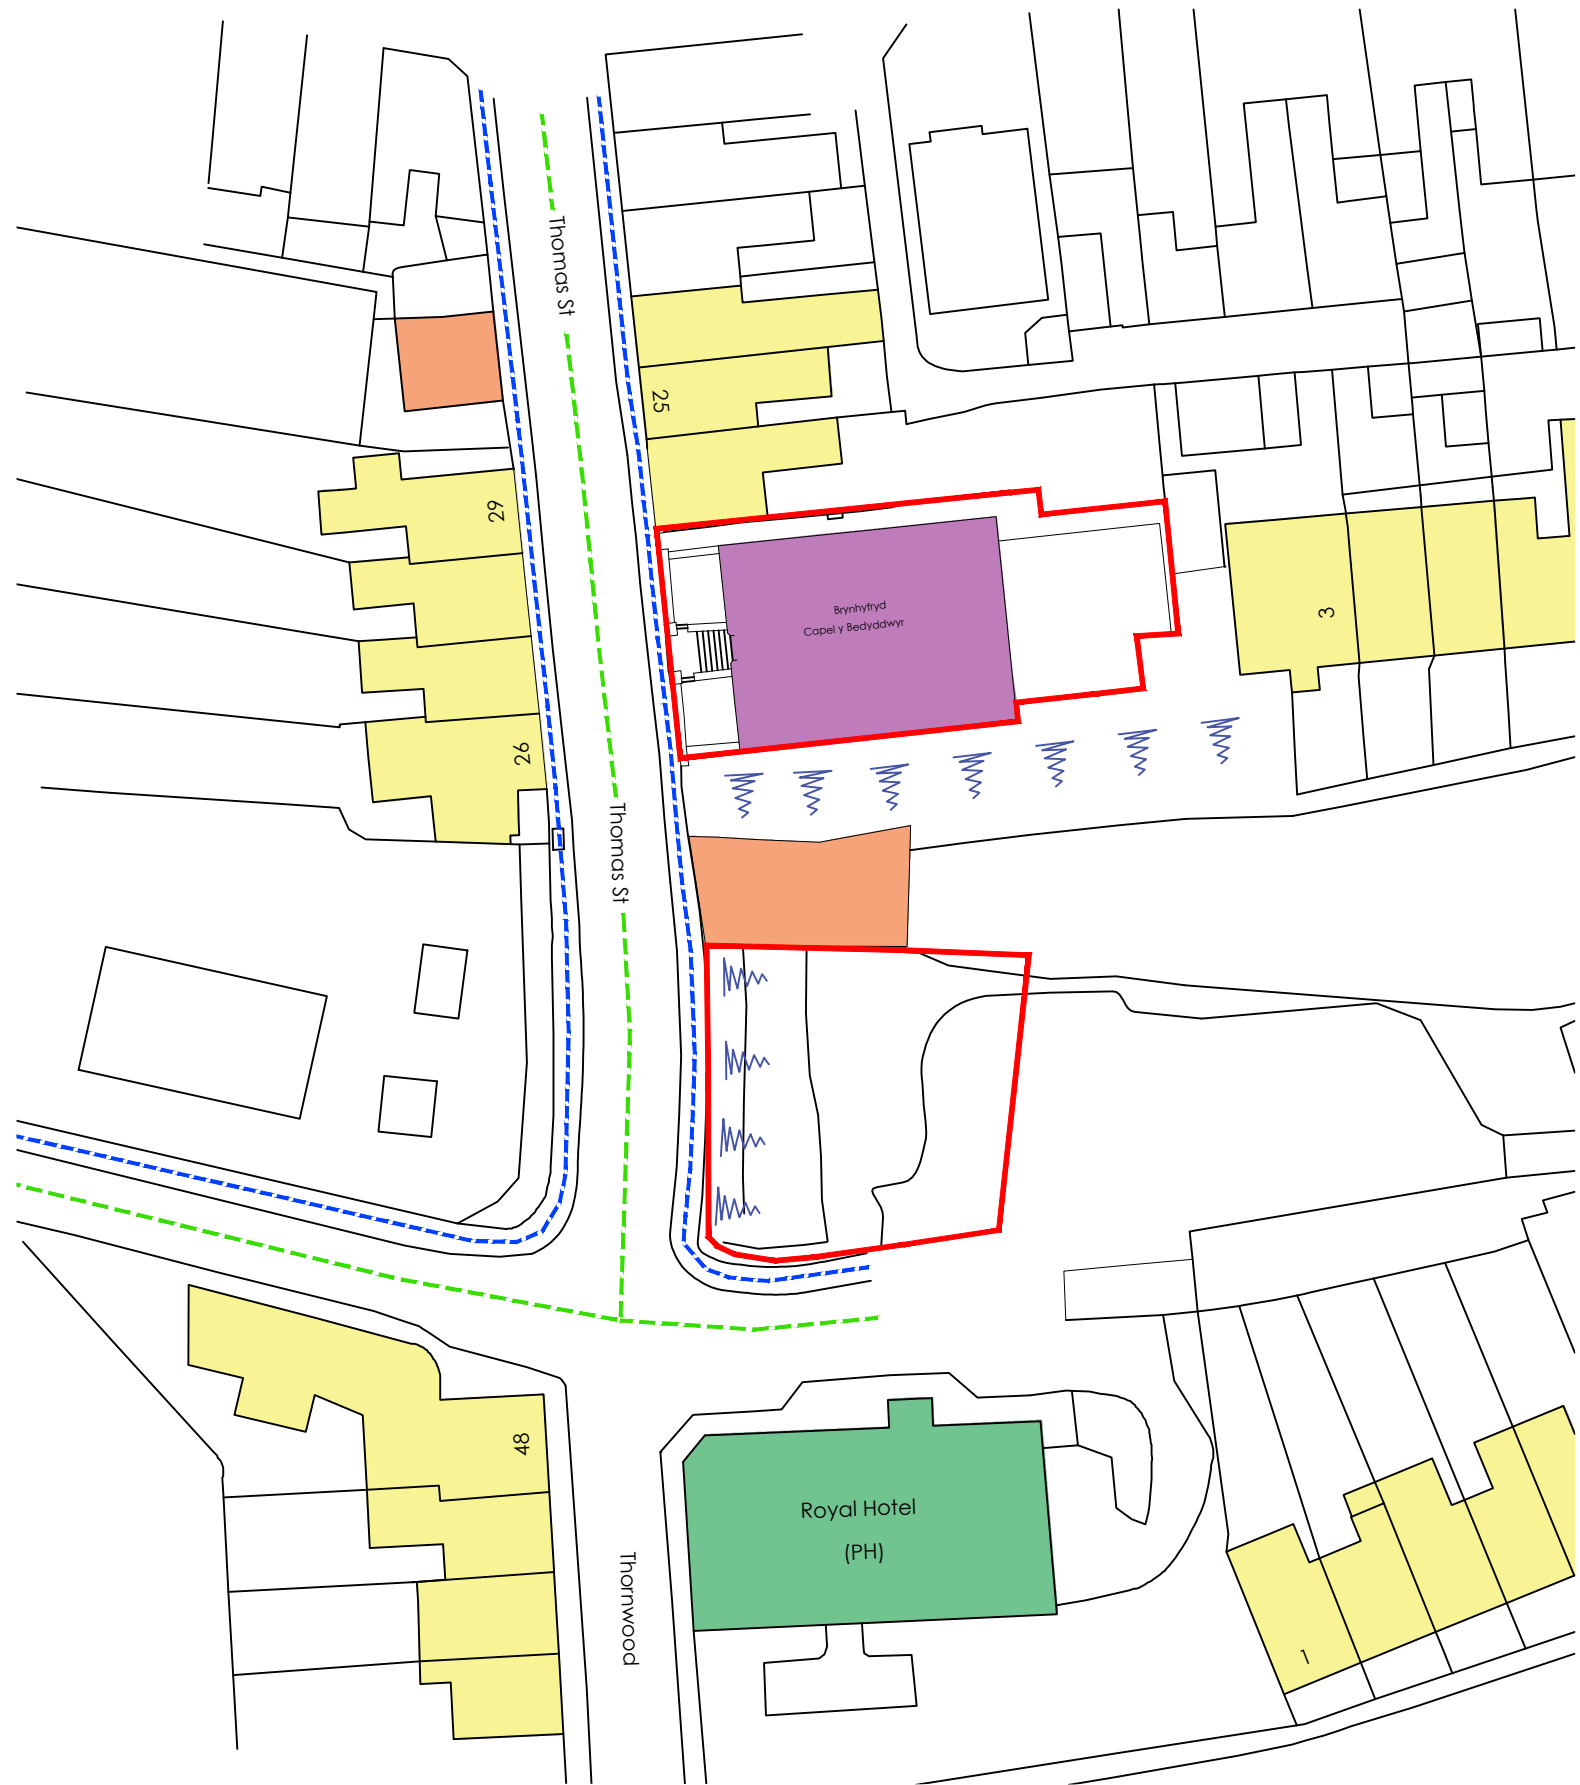

- Key
- Application Site
 - Pedestrian Access
 - Vehicular Access
 - Three Storey
 - Two Storey
 - Single Storey
 - Building of Local Importance
 - Topography Fall

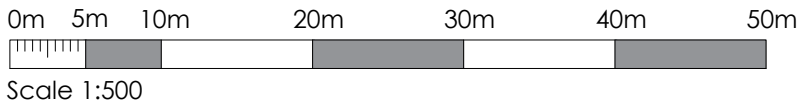

Brynhyfryd Chapel
Treharris

Job No.
25_061

Dwg No.
AL(90)05

Rev.
B

Title
Site Context Plan

Date
16/07/2025

Drawn

Scale
1:500 @ A3

Architects · Town planners
Environmental & Urban design

Unit 1A, Compass Business Park,
Pacific Road, Cardiff. CF24 5HL

www.cjarchitects.co.uk
tel: 029 20452100