


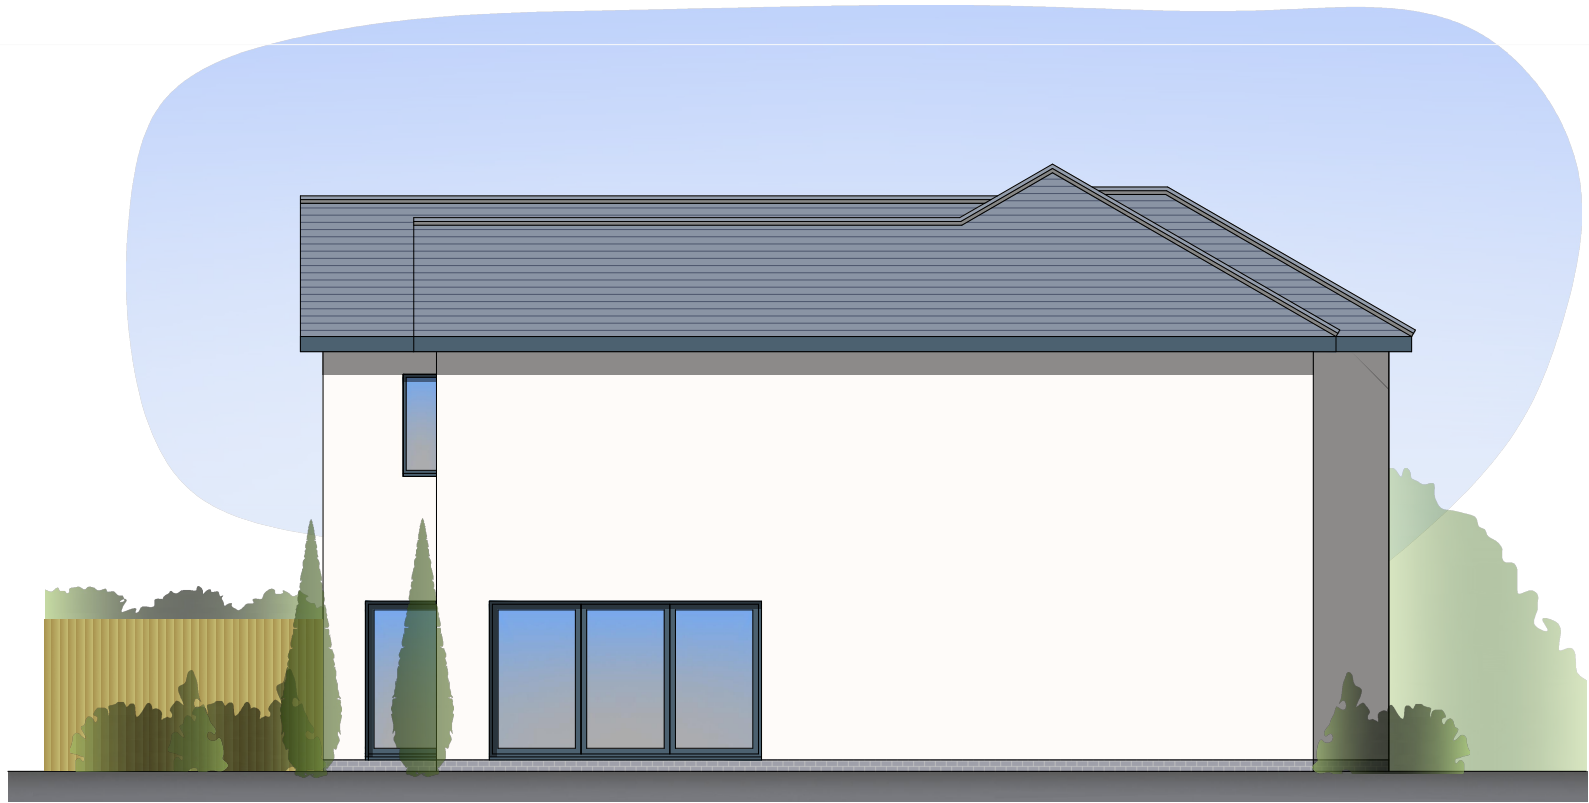

SIDE ELEVATION



SIDE ELEVATION (FACING LANE)

k.j.lloyd AADip. RIBA CHARTERED ARCHITECT		49 Coed Y Pia, LLanbradach Caerphilly, CF83 3PT	
PROJECT PROPOSED DWELLING LAND AT BOTTOM OF BRONDEG HEOLGERRIG MERTHYR TYDFIL		SCALE 1:100 @ A3	DATE JUNE 2020
DRAWING PROPOSED ELEVATIONS SHEET 1		DRAWN KL	DRG.NO. 03
THIS DRAWING IS COPYRIGHT			