



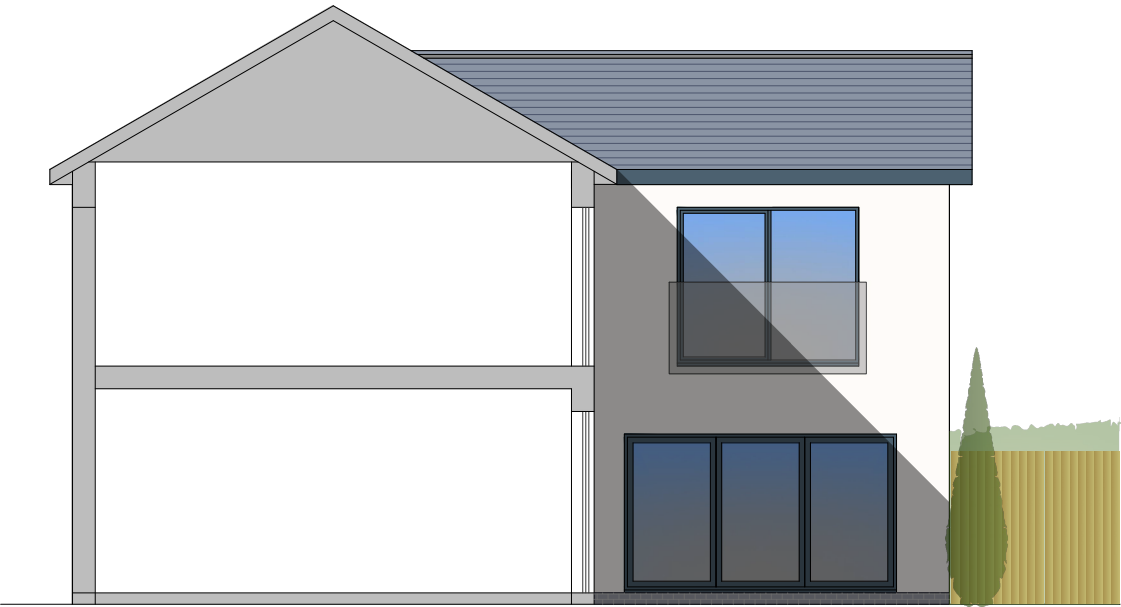

SIDE ELEVATION IN COURTYARD (FACING DINING)

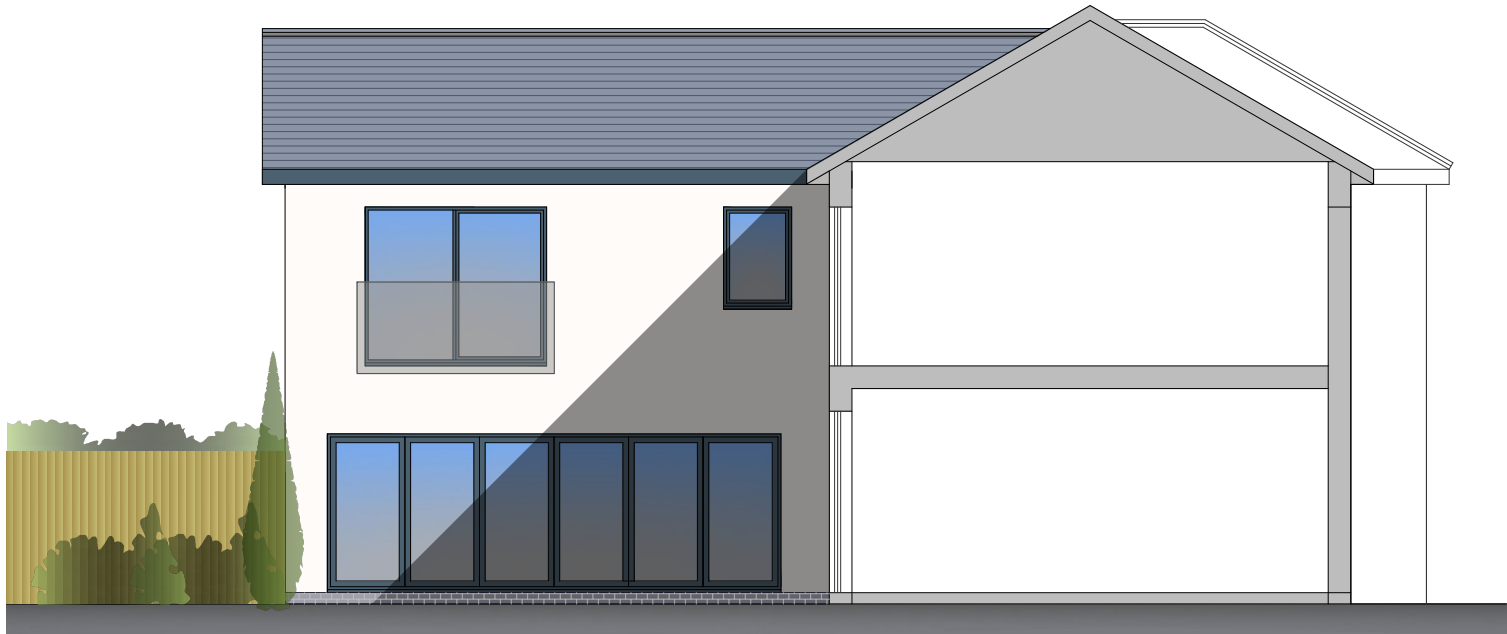

SIDE ELEVATION IN COURTYARD (FACING LOUNGE)

k.j.lloyd AADip. RIBA CHARTERED ARCHITECT		49 Coed Y Pia, LLanbradach Caerphilly, CF83 3PT	
PROJECT PROPOSED DWELLING LAND AT BOTTOM OF BRONDEG HEOLGERRIG MERTHYR TYDFIL		SCALE 1:100 @ A3	DATE JUNE 2020
DRAWING PROPOSED ELEVATIONS SHEET 3		DRAWN KL	DRG.NO. 05
THIS DRAWING IS COPYRIGHT			