




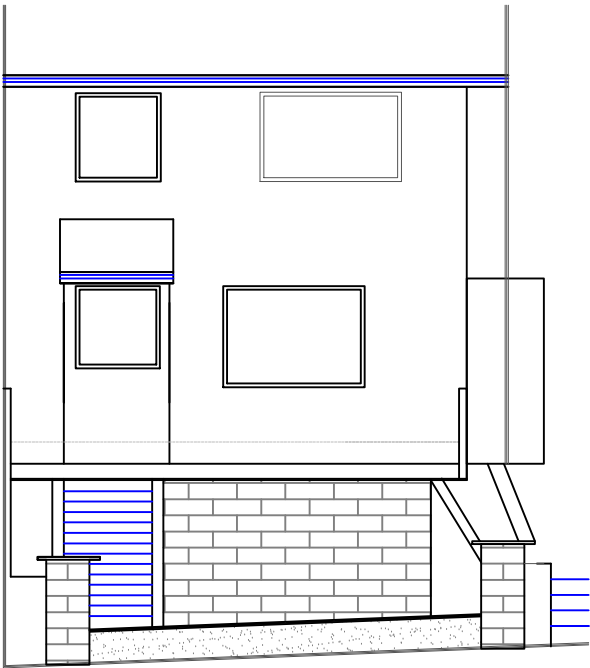


Proposed Elevation
1:100

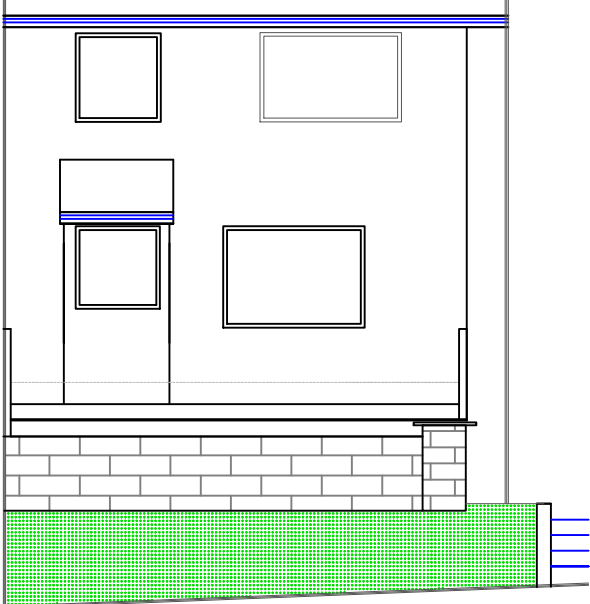


Existing Elevation
1:100

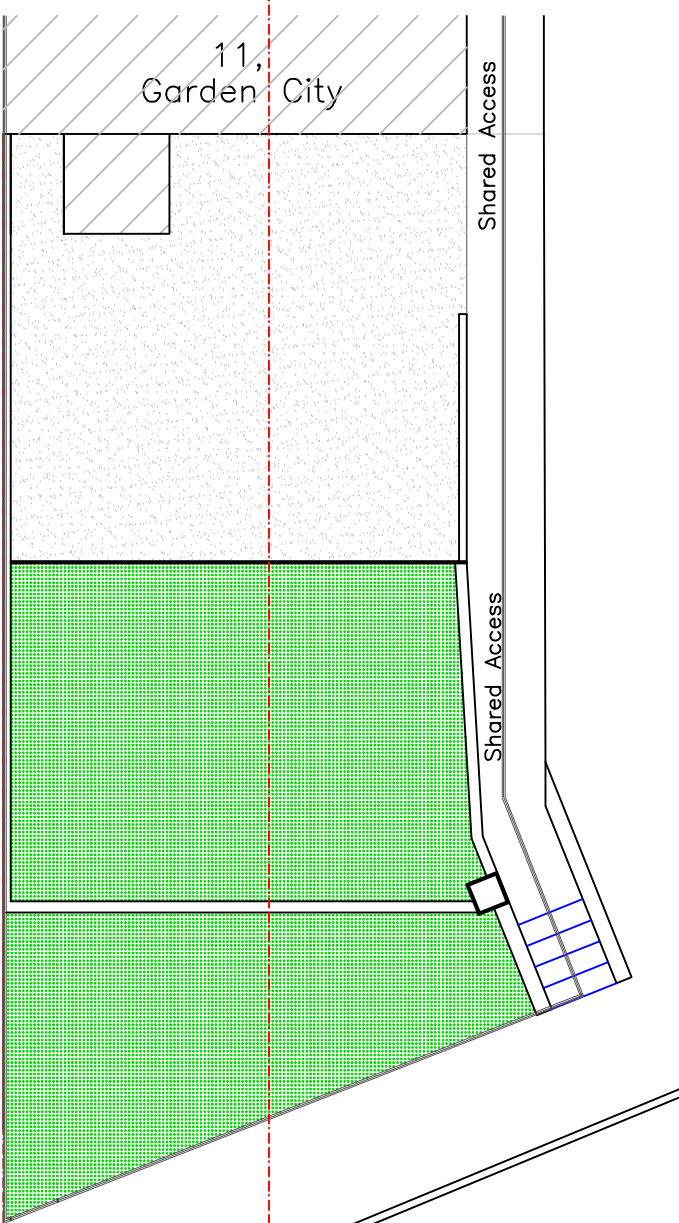


Existing Site Plan
1:100

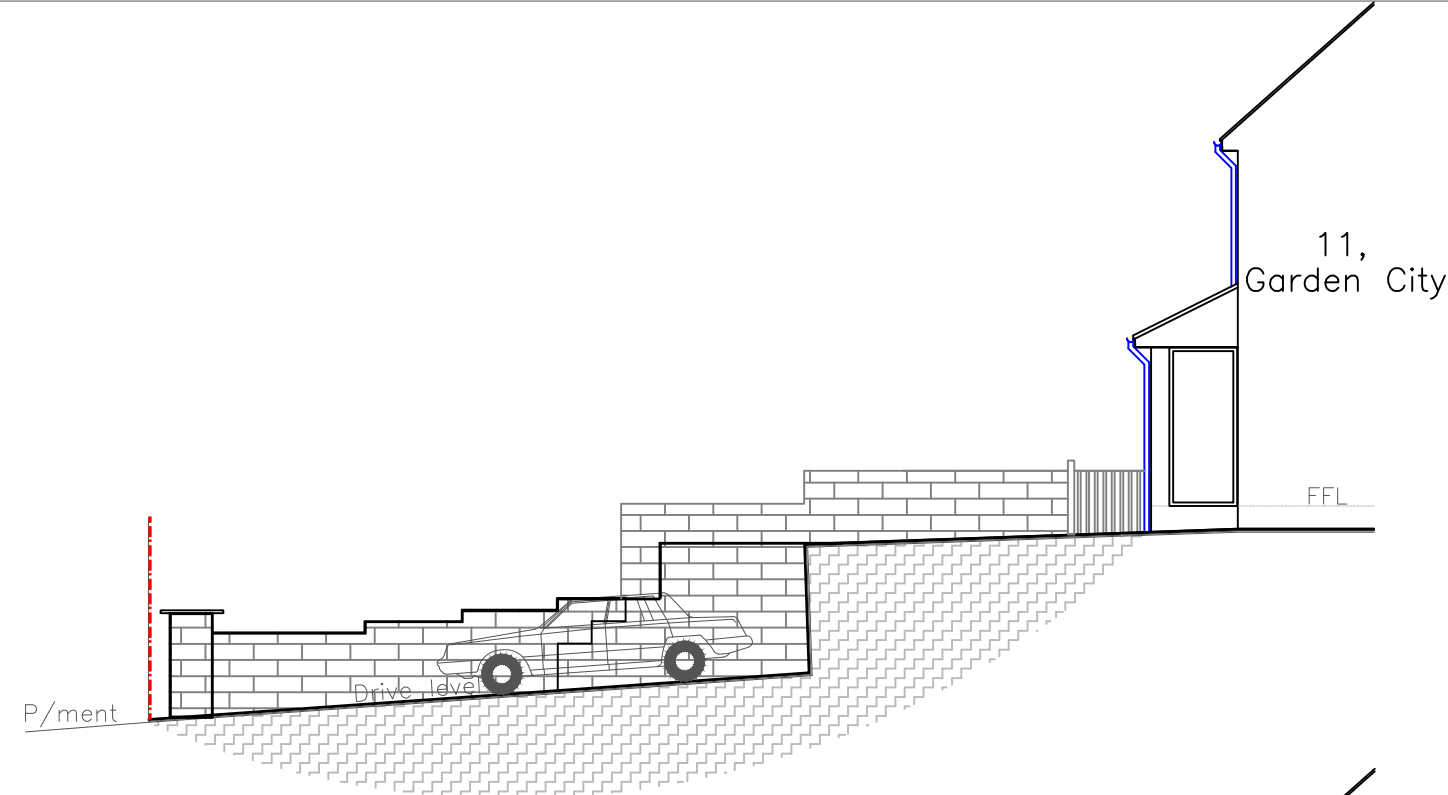

Proposed Section
1:100

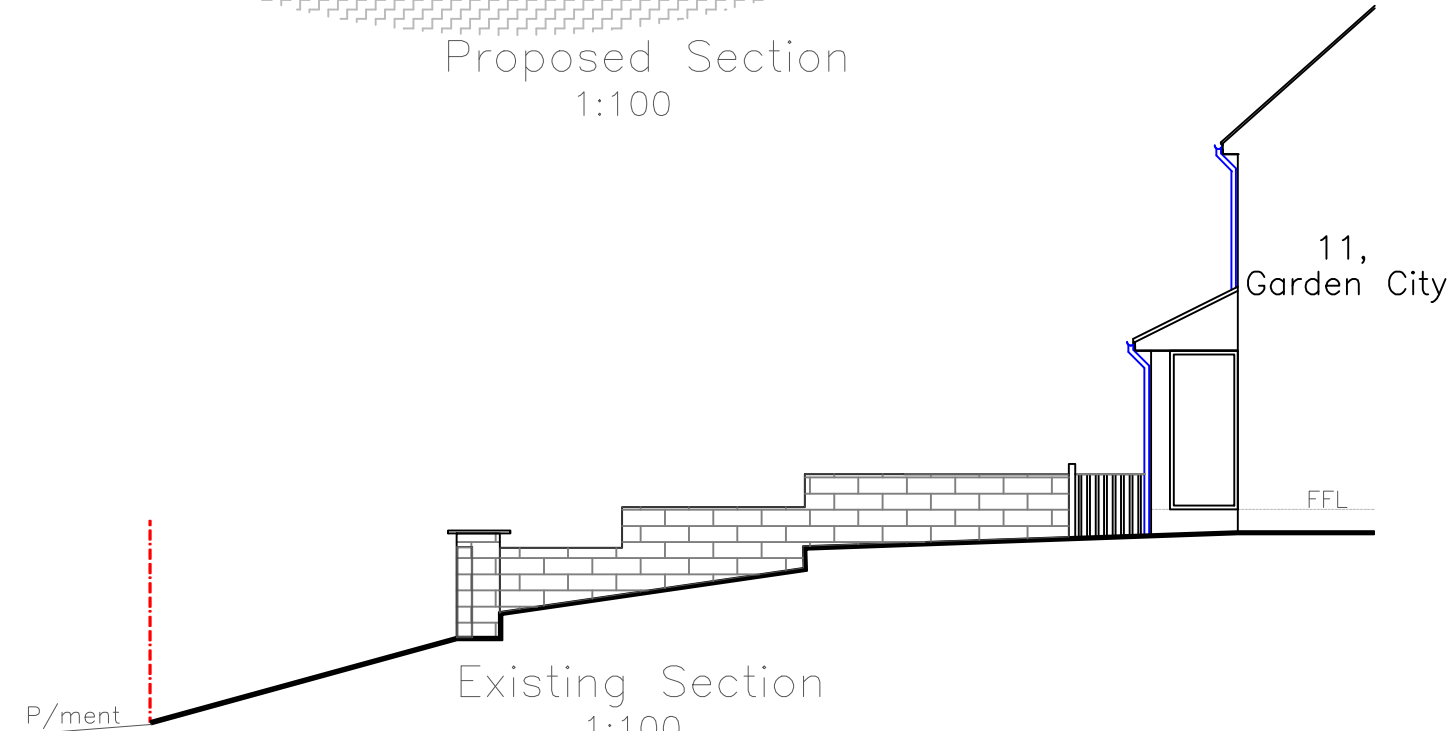

Existing Section
1:100

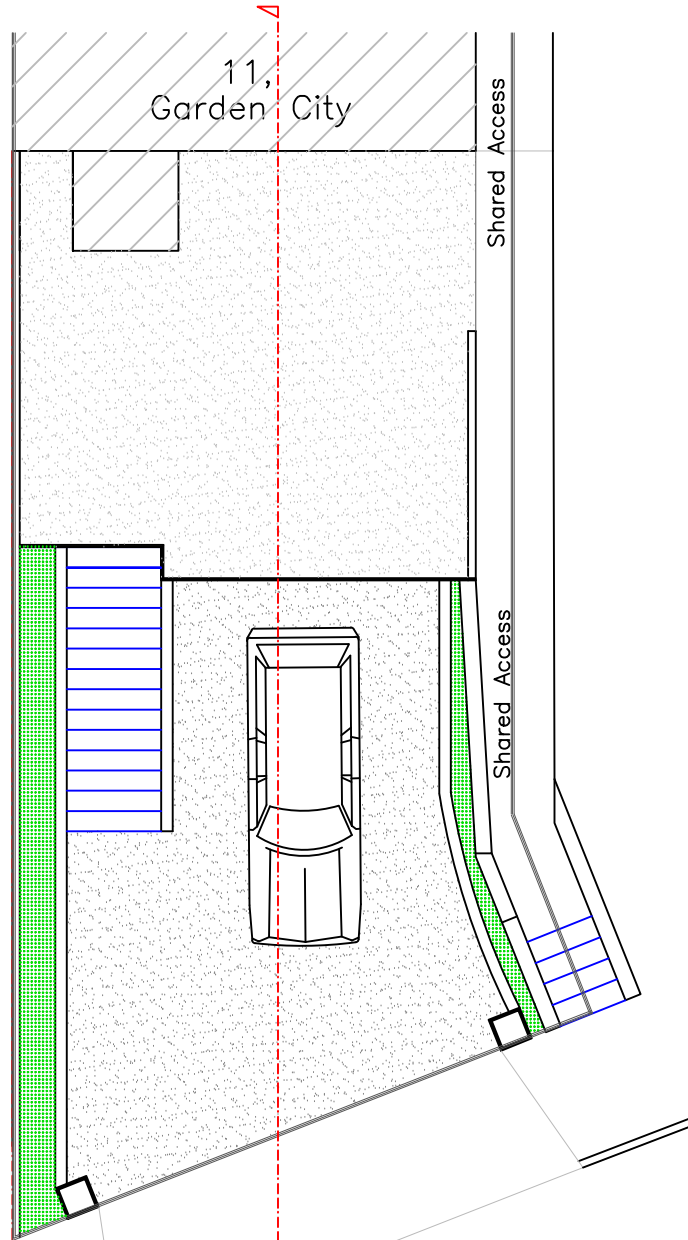

Proposed Site Plan
1:100



Location Plan
1:500



Issued Only for Purpose Indicated	
Drawing Status: FOR PLANNING PURPOSES ONLY	
Client	
11, Garden City Penydarren Merthyr Tydfil CF47 9YS	
Project	
Proposed New Parking Area with Associated Ground Re-profiling to Front Garden	
Title	Date
	SEPT 24
	Scale
	1:100 1:500
Existing & Proposed Plans, Elevations & Sections	Paper
	A2
Drwg No	
GARDEN CITY 11_01	