


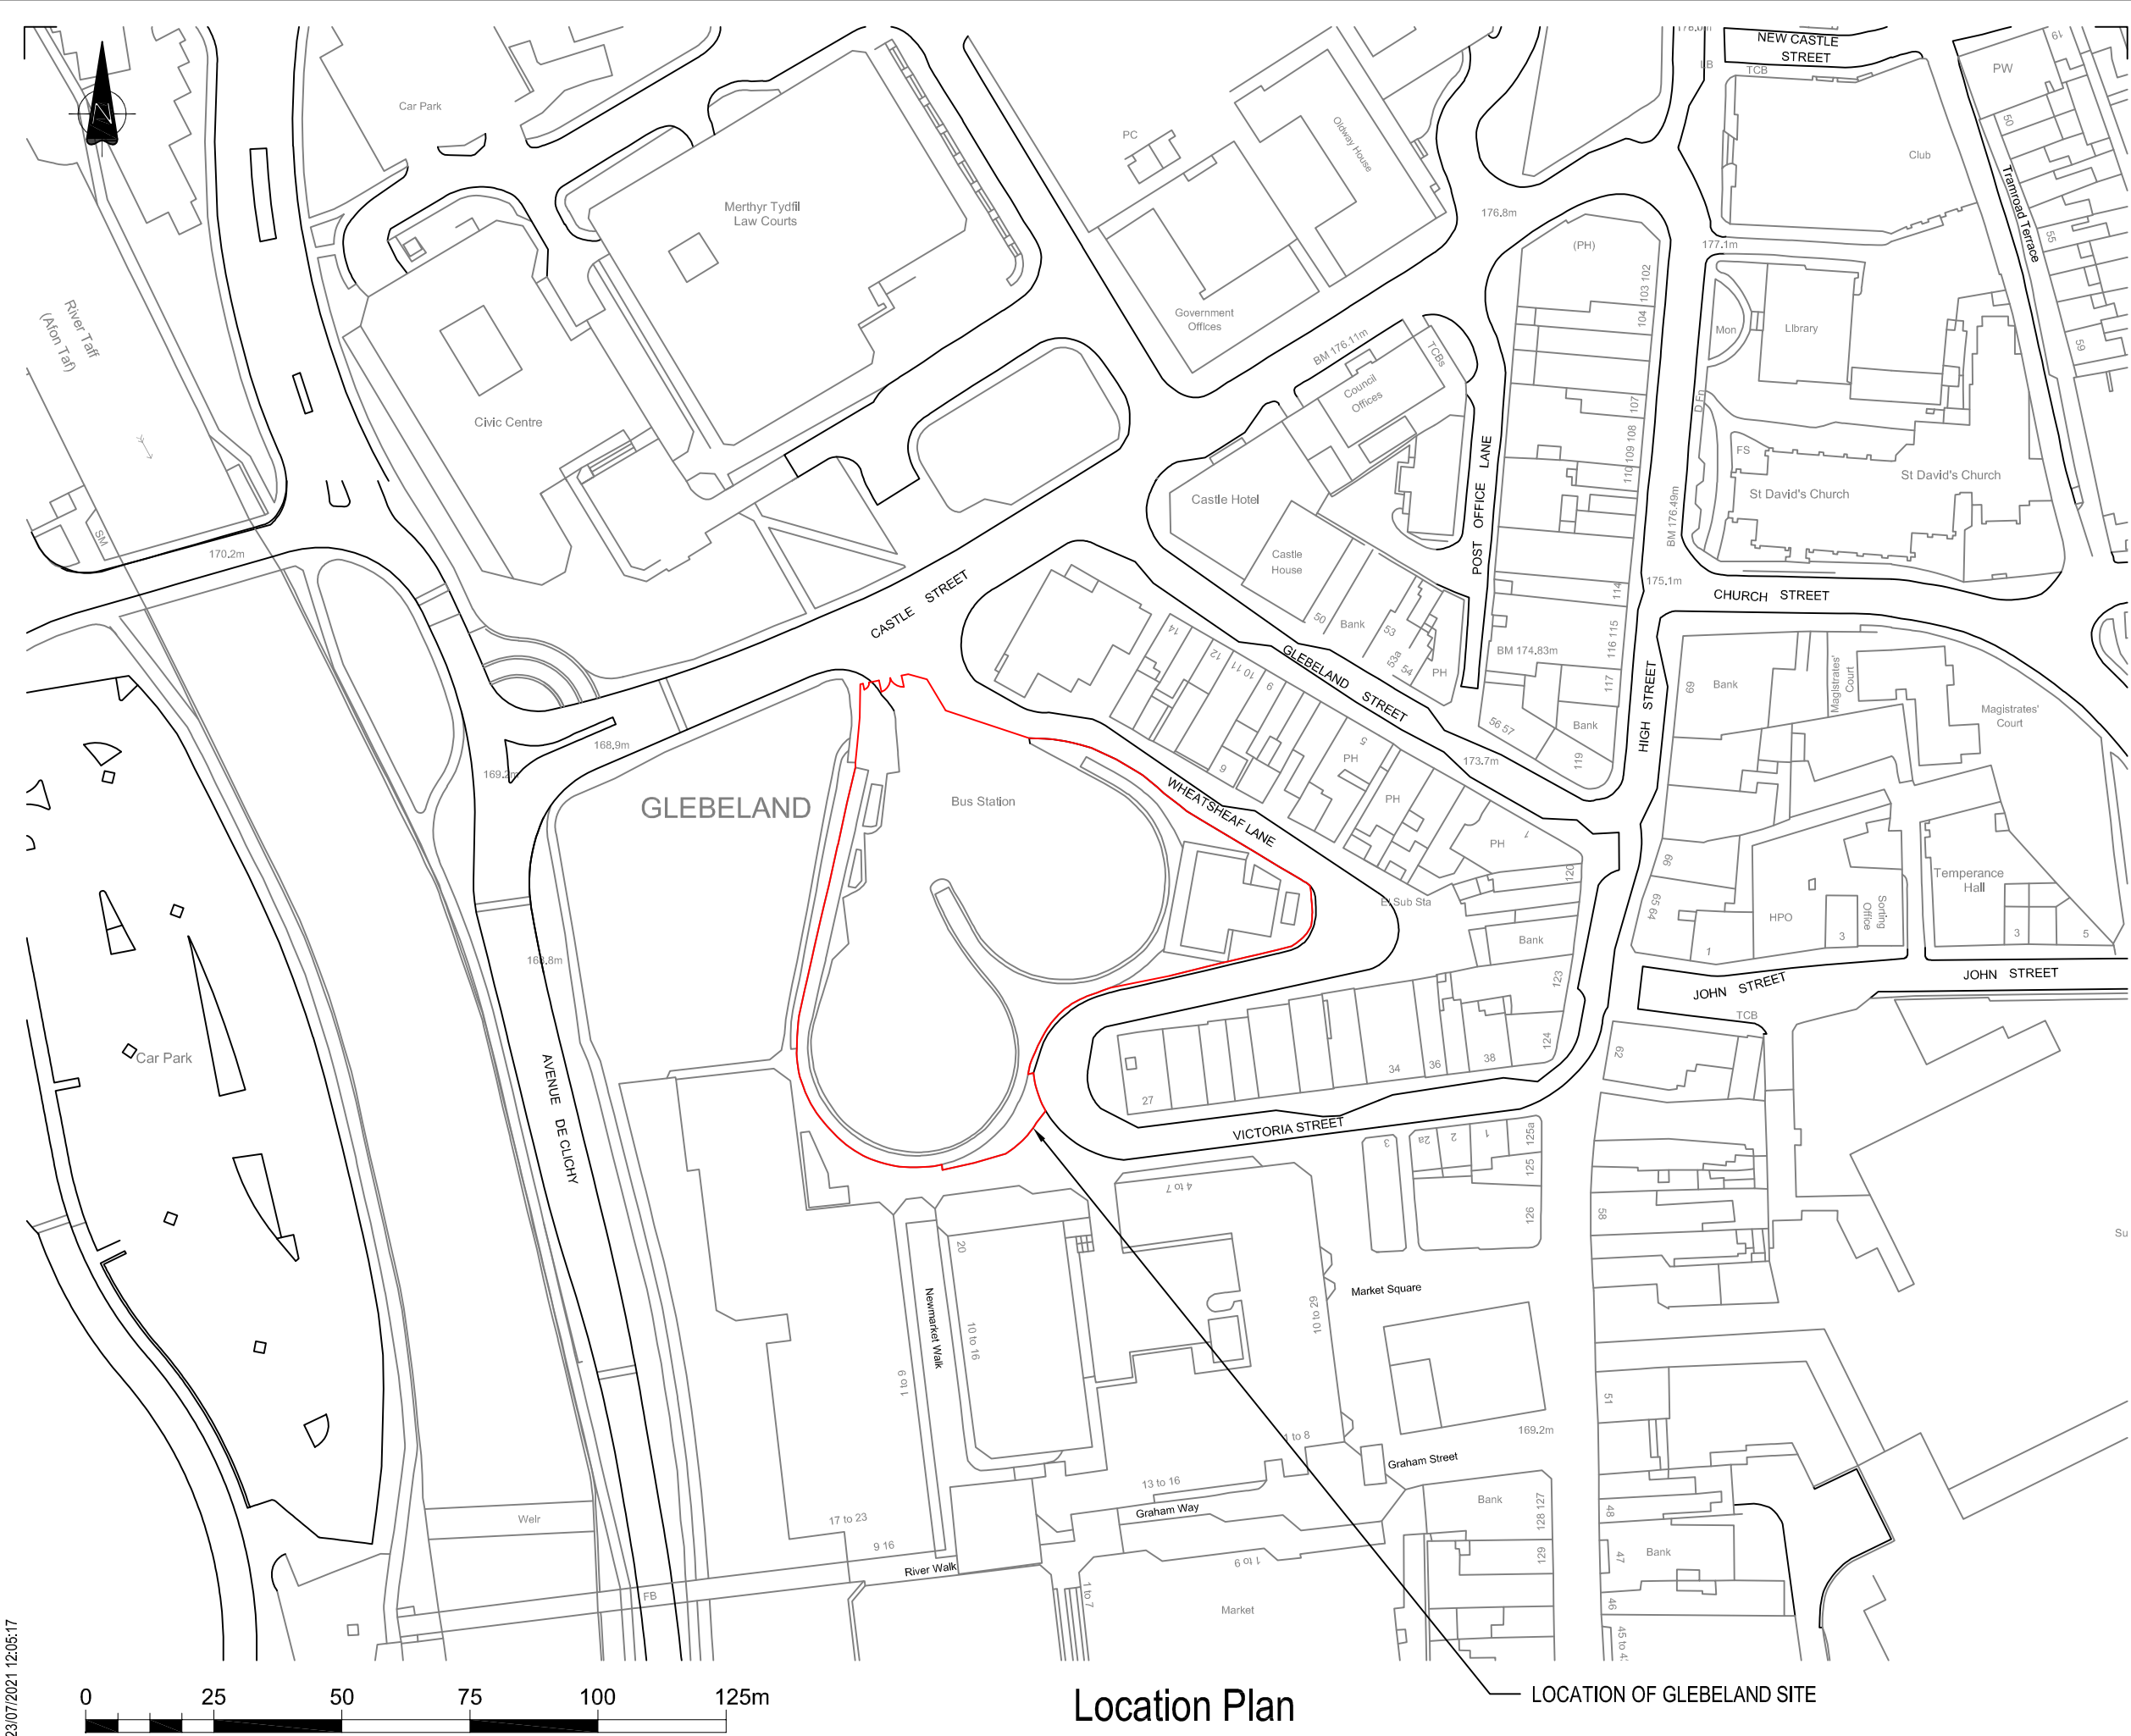

This map is reproduced from Ordnance Survey material with the permission of Ordnance Survey on behalf of the Controller of Her Majesty's Stationery Office © Crown copyright. Unauthorised reproduction infringes Crown copyright and may lead to prosecution or civil proceedings. Cyngor Bwrdeistref Sirol Merthyr Tudful Merthyr Tydfil County Borough Council. Licence No. MSA-DMER100

NOTES

- 1. THE STRUCTURE IS LOCATED AT OS GRID REFERENCE SO 048061

01	RM	TE	AGB	First Issue	22.07.2021
Rev	Dwn	Chkd	App'd	Description	Date

Purpose of Issue
D5 - Issued for Planning Approval

Classification
For Publication

Client
Merthyr County Borough Council

Project
Glebeland Site, Merthyr
- Old Merthyr Central Bus Station

Drawing
Location Plan

Scale @ A3	Drawn	Checked	Approved
1:1250	RM	TE	AGB

Project No. CS/101655 Date July 2021

Drawing Identifier BS1192 Compliant
Project - Originator - Zone - Level - File Type - Role - Number rev
101655-RED-XX-XX-DR-S-0001 P01



St David's House, Pascal Close, St Mellons, Cardiff, CF3 0LW
www.redstartwales.com