




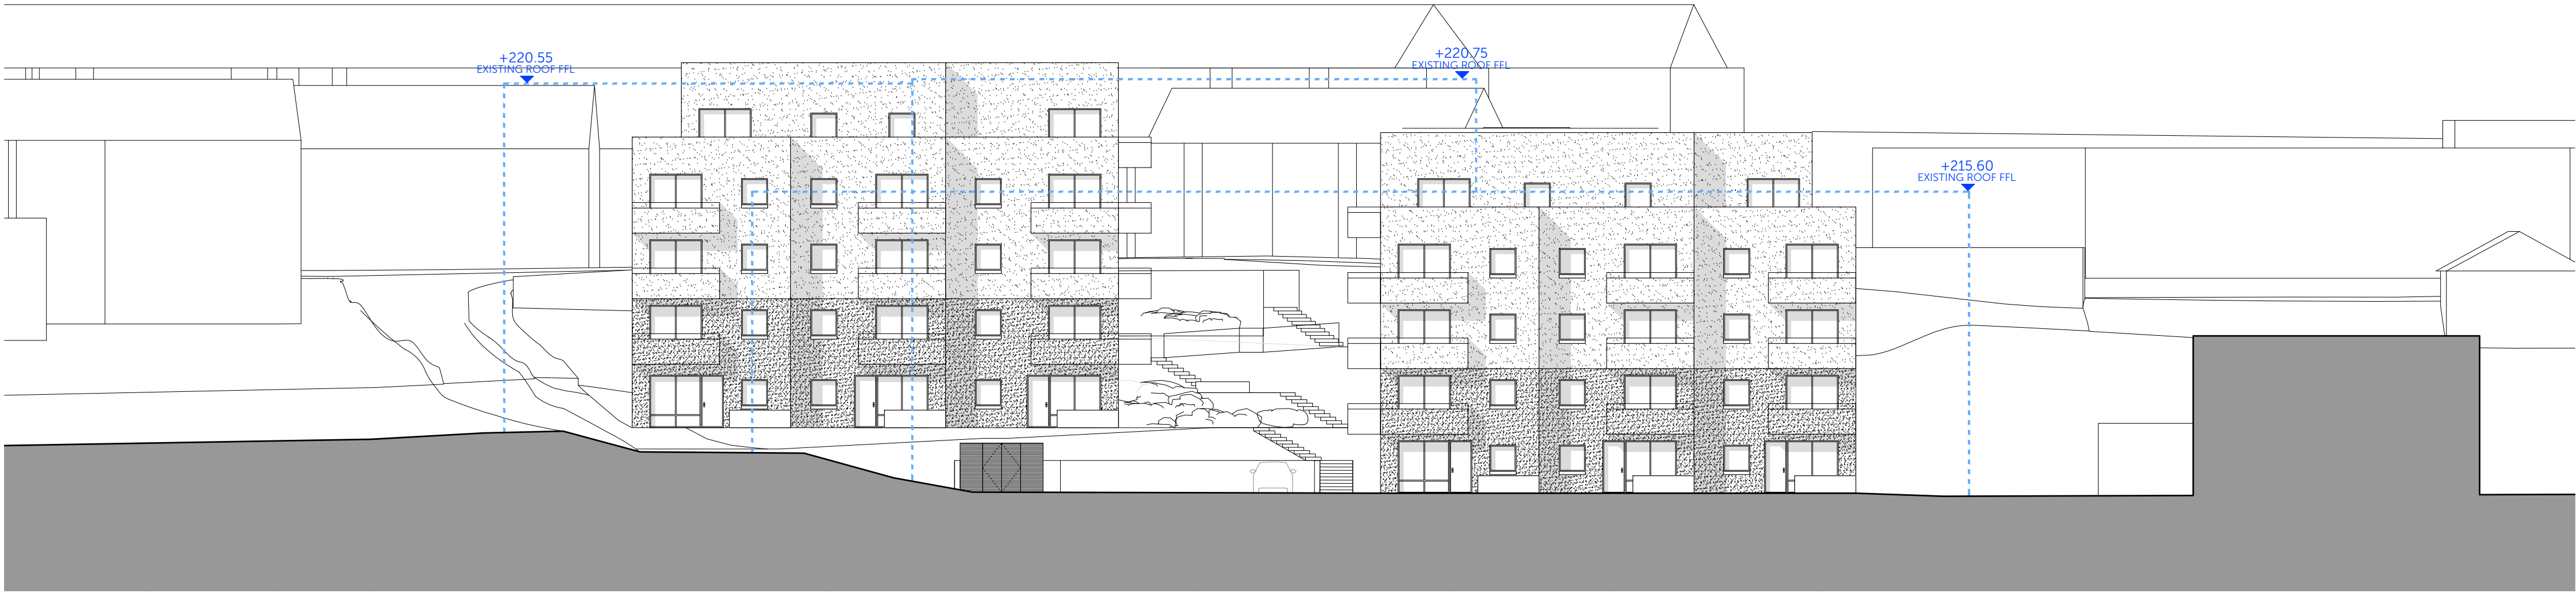



1. WERN ROAD STREET SCENE (SOUTH) AA

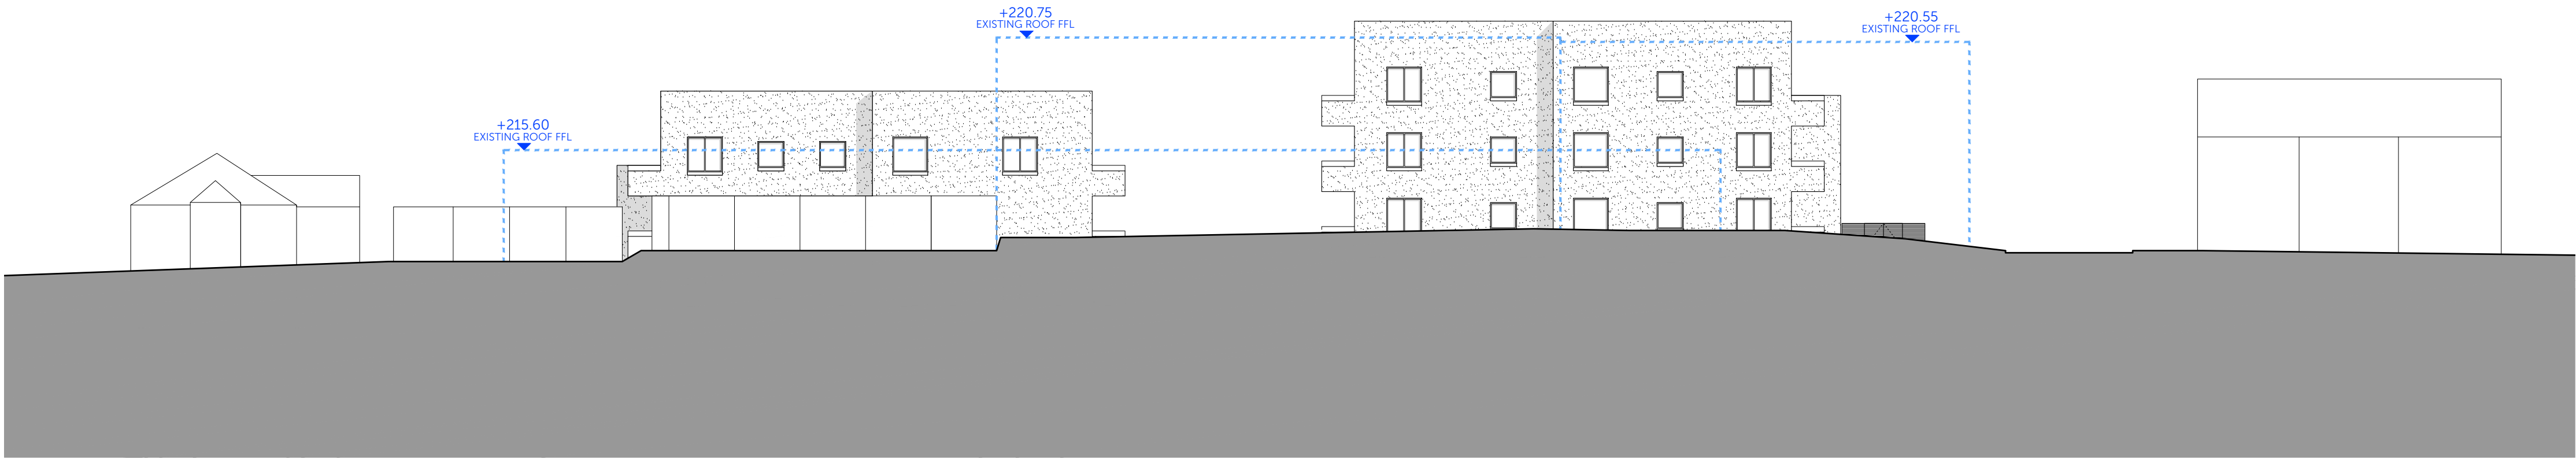

2. PONTYCAFEL ROAD (NORTH) STREET SCENE BB

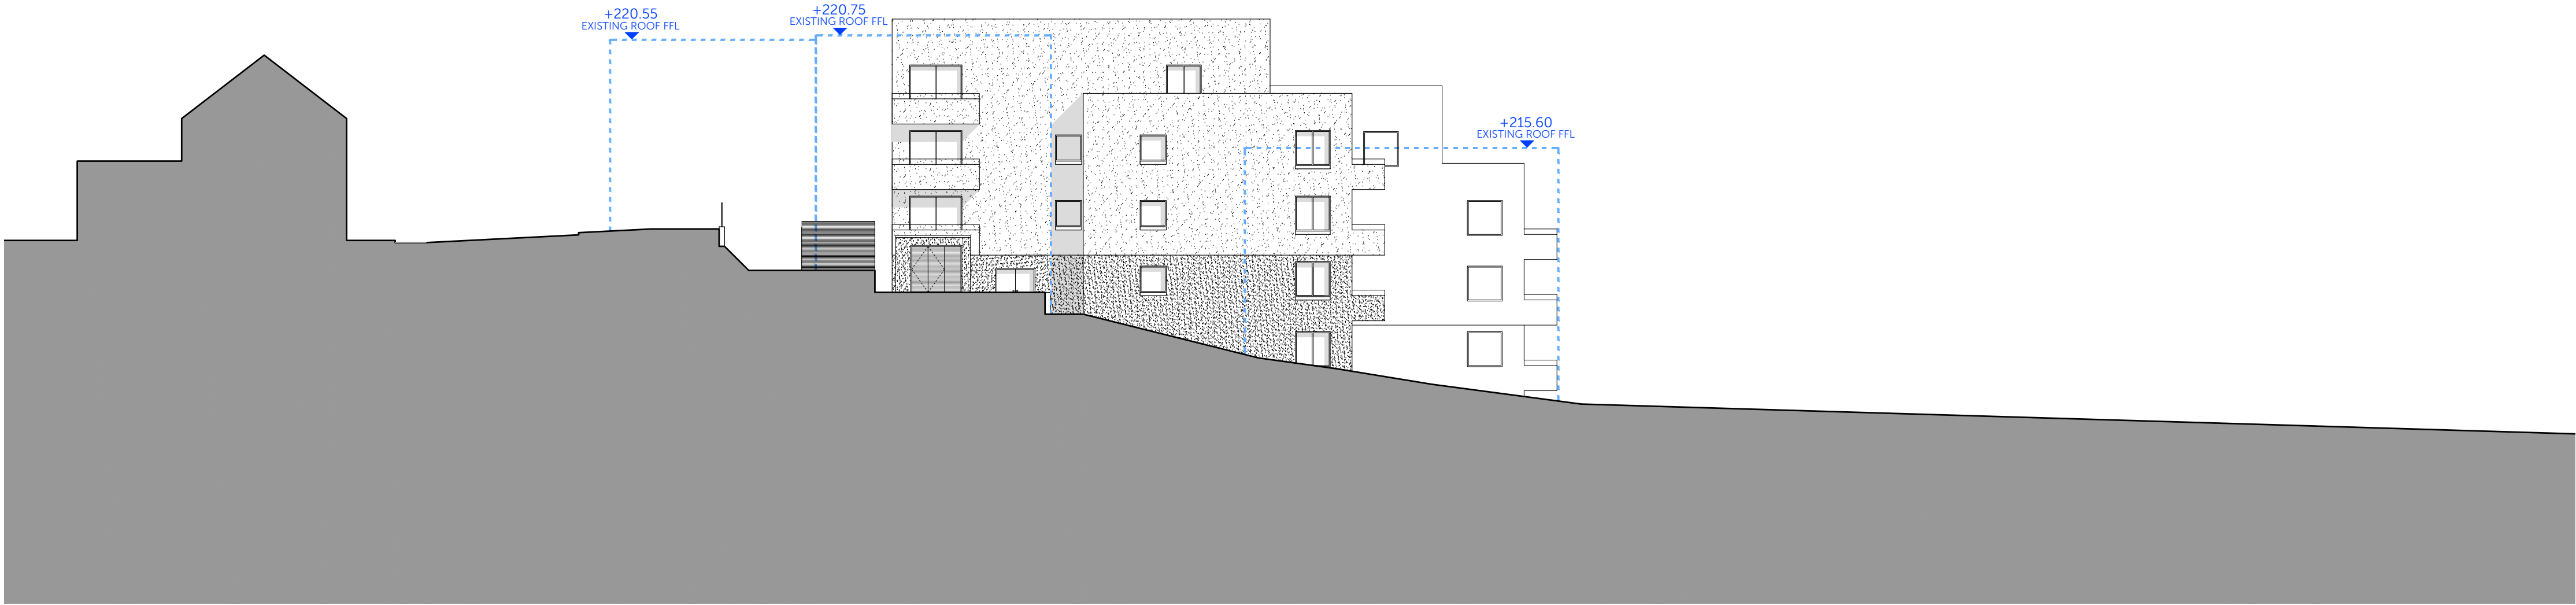

3. WERN ROAD (EAST) STREET SCENE CC

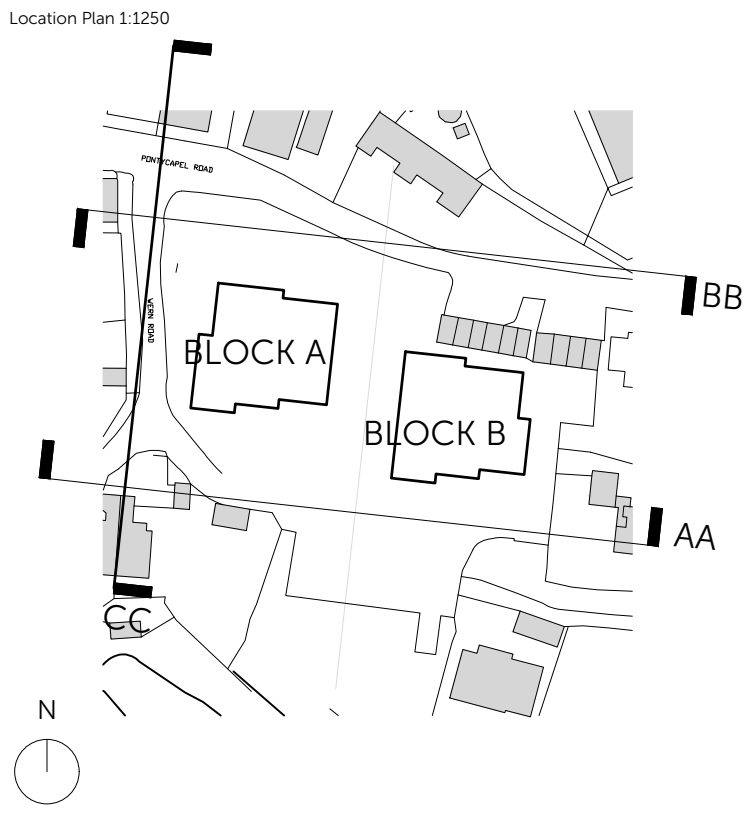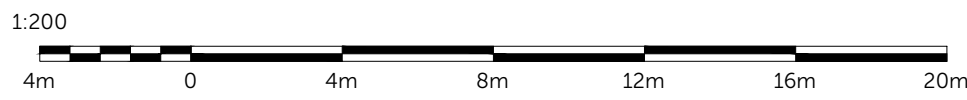

Disclaimer

1. Do not scale. Use figured dimensions only. When a scale bar is provided it is for use by the local planning authority solely for the purposes of the planning application to which it relates.
2. Report all drawing errors, omissions and discrepancies to the Architect.
3. All dimensions are to be checked on site by the contractor and such dimensions shall be the contractor's responsibility.
4. This drawing must only be used for the purpose for which it is supplied and its contents must not be reproduced for any purpose without written permission.
5. No areas indicated, or areas calculated from this drawing should be used for valuation purposes or as the basis for development contracts.

© All copyrights Coffey Architects.

Revision	REV	DATE	DESCRIPTION
	P01	21/11/2023	INFORMATION
	P02	13/02/2024	INFORMATION
	P03	25/03/2024	PAC
	P04	31/05/2024	PLANNING

LEGEND

Existing Building Outline

COFFEY / ARCHITECTS

104-110 Goswell Road, London, EC1V 7DH / +44 (0)20 7549 2141
www.coffeyarchitects.com

Project Name				Project No.			
CEFN ISAF				1187			
Drawing Name							
PROPOSED STREET SCENES							
Status							
PLANNING							
Drawn		Checked		Scale		Sheet	
TL		LM		1:200		A1	
Code	Origin	Vol.	Lvt.	Typ.	Identifer	Revision	
CEF-CoA-		00-00-DP-A-(20)150				P04	