


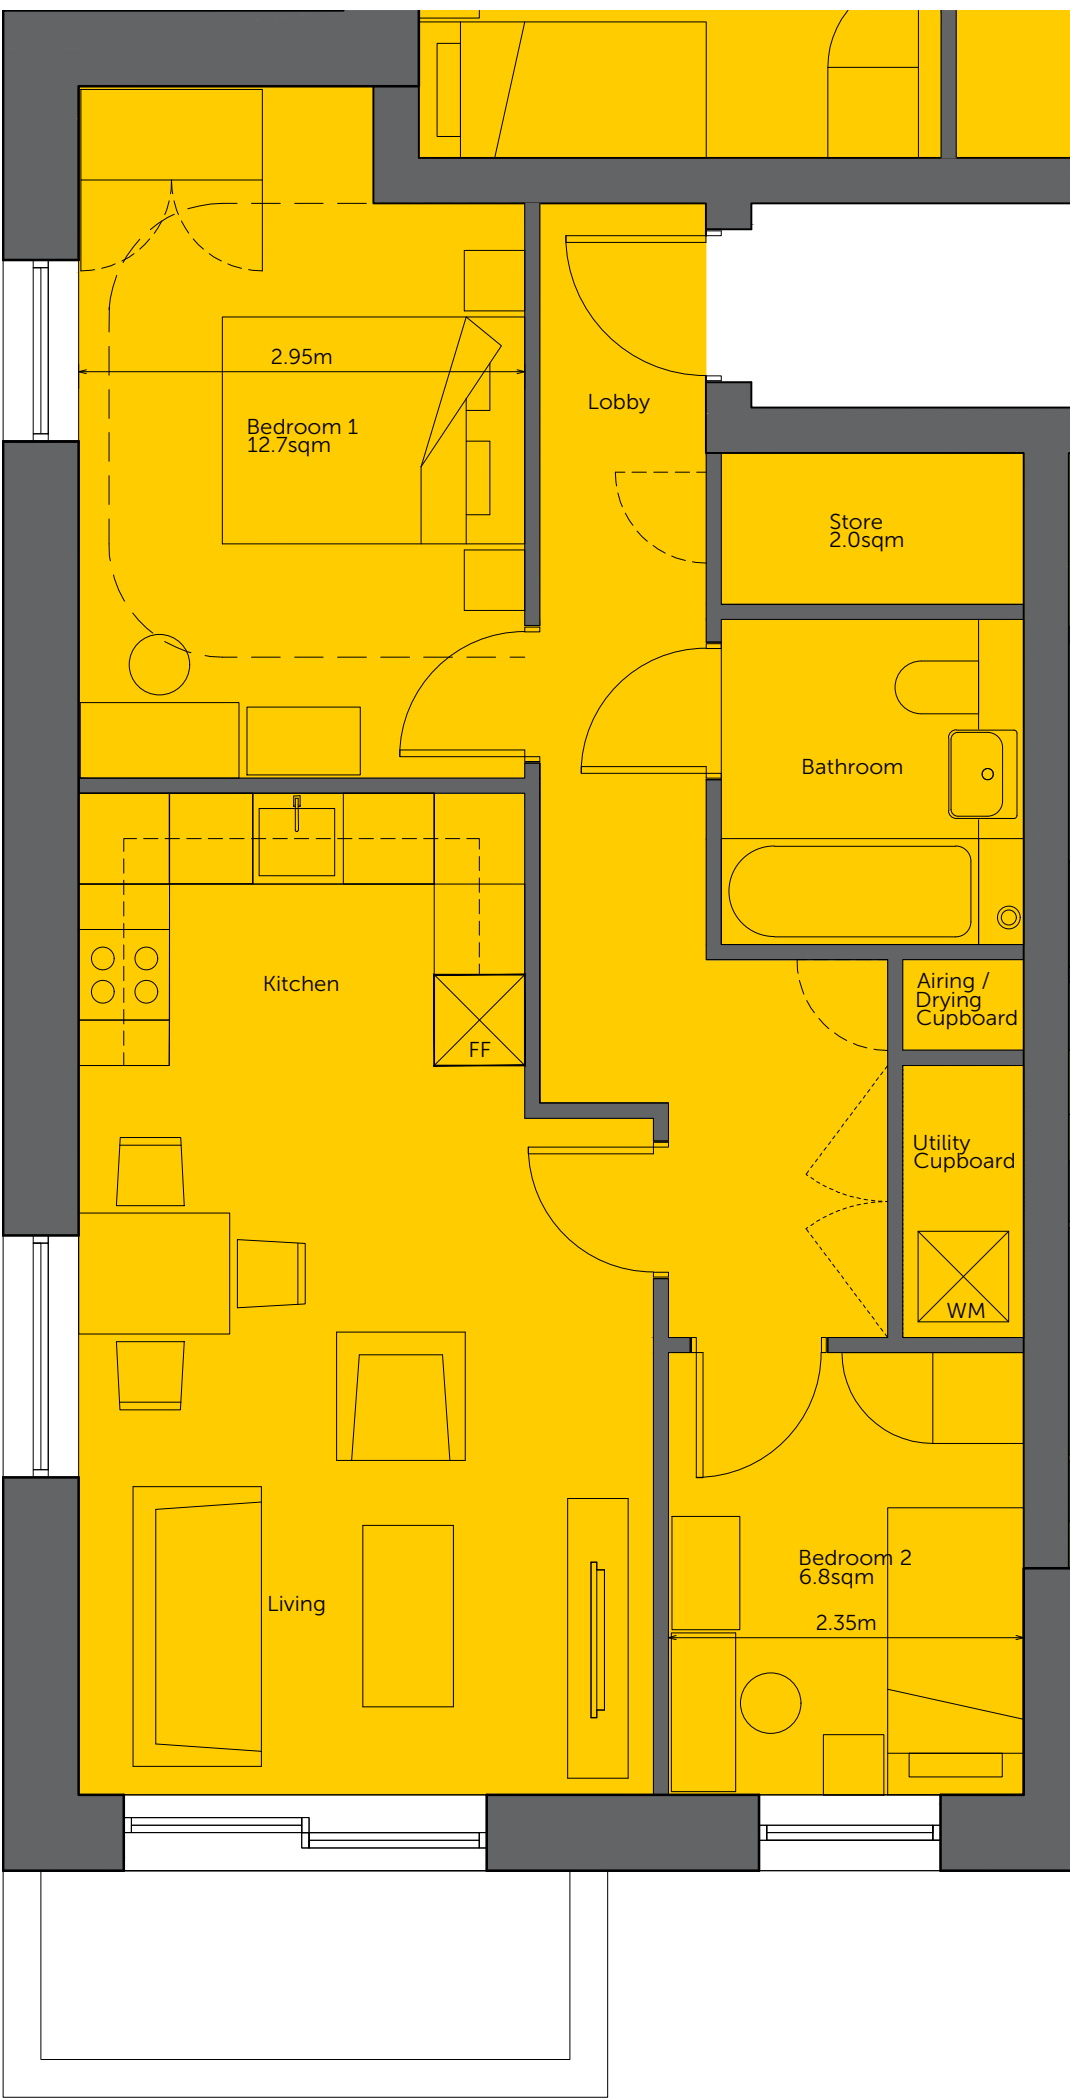


FLAT TYPE B1	Flat Numbers	A-GF.03 A-01.03 A-02.03	Bedroom 1 Size	12.7sqm	Kitchen Counter Length (mid unit)	5351mm
	Size	2B3P	Bedroom 2 Size	6.8sqm	Utility Cupboard	1.4sqm (standard)
	Occurrences	3	Bathroom Size	4.3sqm	Storage Size	2.0sqm
	GIA	63.8sqm				



FLAT TYPE B4	Flat Numbers	B-01.05 B-02.05 B-03.04	Bedroom 1 Size	11.9sqm	Kitchen Counter Length (mid unit)	4800mm
	Size	2B3P	Bedroom 2 Size	6.6sqm	Utility Cupboard	1.4sqm (standard)
	Occurrences	3	Bathroom Size	4.3sqm	Storage Size	2.0sqm
	GIA	58.8sqm				




FLAT TYPE B2	Flat Numbers	B-GF.01 B-01.01 B-02.01	Bedroom 1 Size	12.9sqm	Kitchen Counter Length (mid unit)	4800mm
	Size	2B3P	Bedroom 2 Size	6.7sqm	Utility Cupboard	1.7sqm (standard)
	Occurrences	3	Bathroom Size	4.3sqm	Storage Size	2.1sqm
	GIA	58.1sqm				

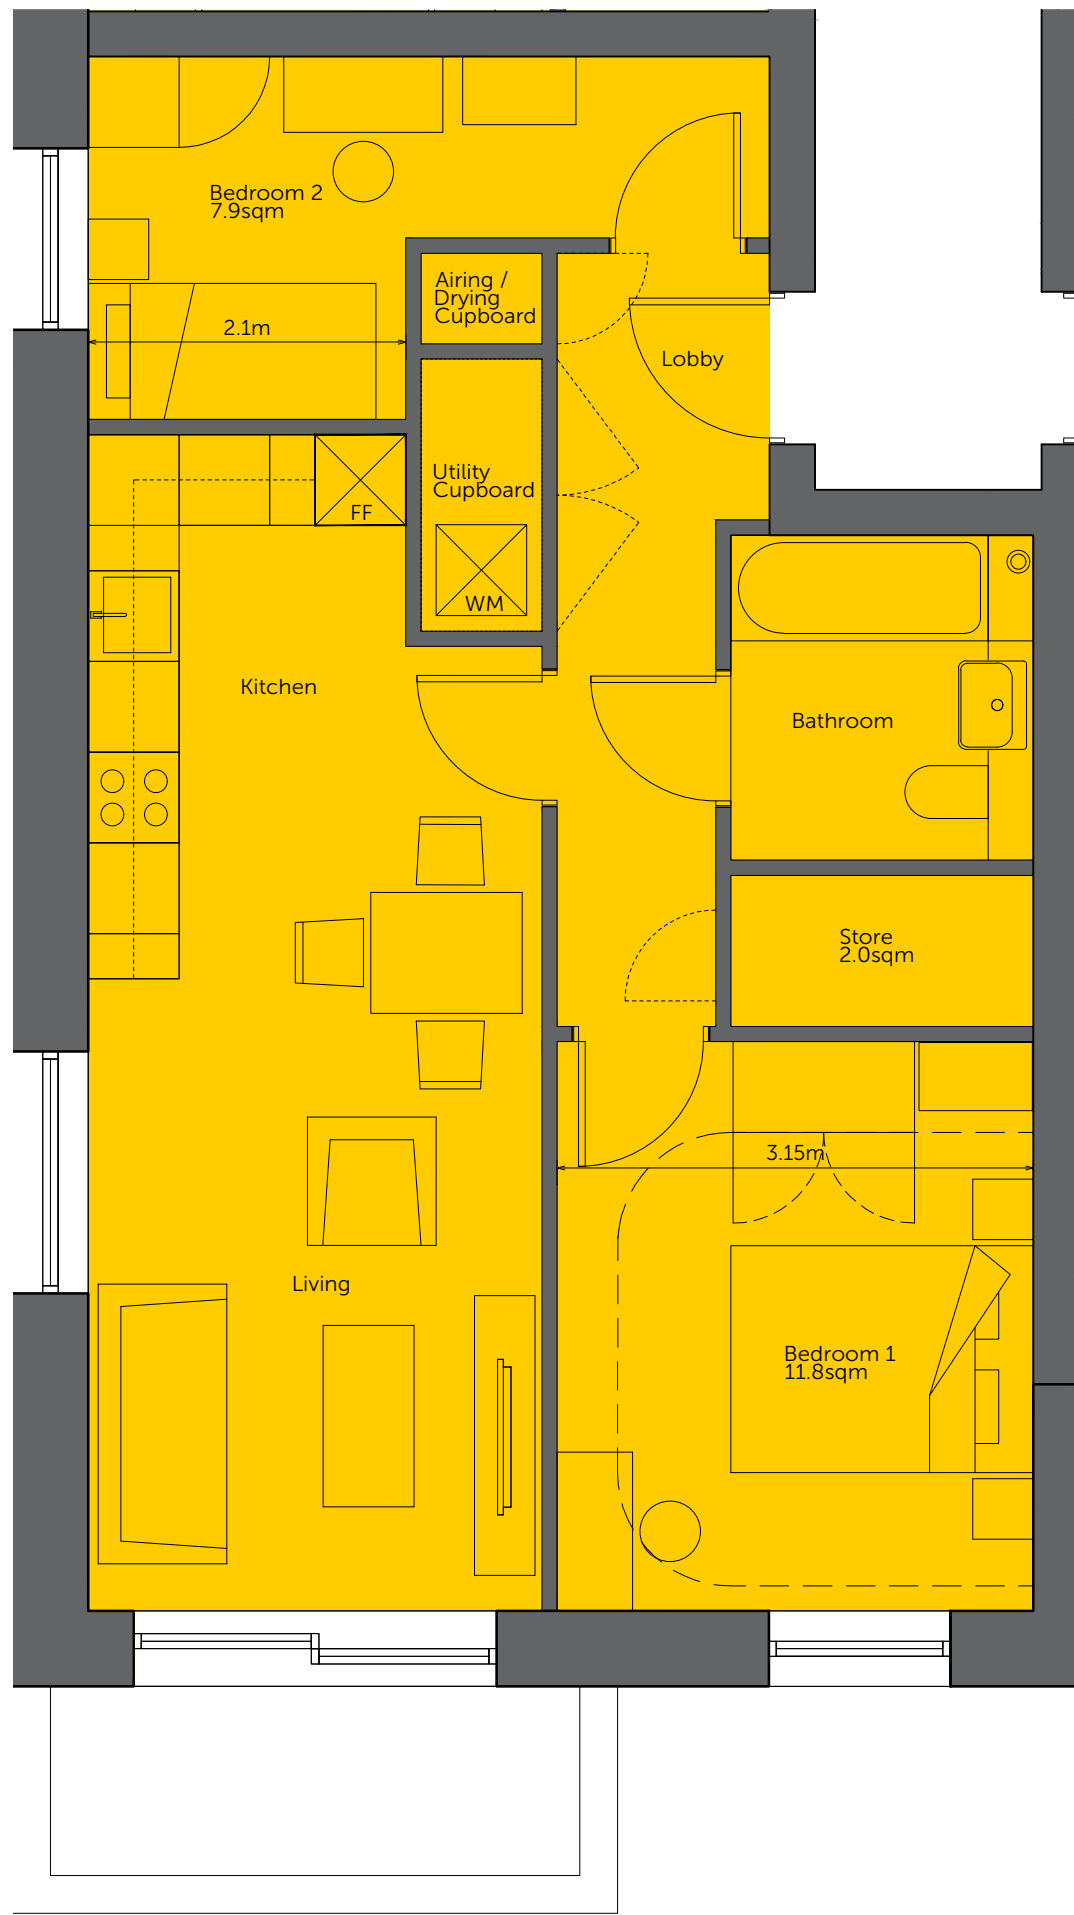



FLAT TYPE B5	Flat Numbers	B-01.03 B-02.03	Bedroom 1 Size	11.8sqm	Kitchen Counter Length (mid unit)	5100mm
	Size	2B3P	Bedroom 2 Size	7.9sqm	Utility Cupboard	1.4sqm (standard)
	Occurrences	2	Bathroom Size	4.3sqm	Storage Size	2.0sqm
	GIA	58.7sqm				



FLAT TYPE B3	Flat Numbers	A-01.04 A-02.04	Bedroom 1 Size	12.2sqm	Kitchen Counter Length (mid unit)	5255mm
	Size	2B3P	Bedroom 2 Size	8.4sqm	Utility Cupboard	1.4sqm (standard)
	Occurrences	2	Bathroom Size	4.3sqm	Storage Size	2.0sqm
	GIA	60.8sqm				

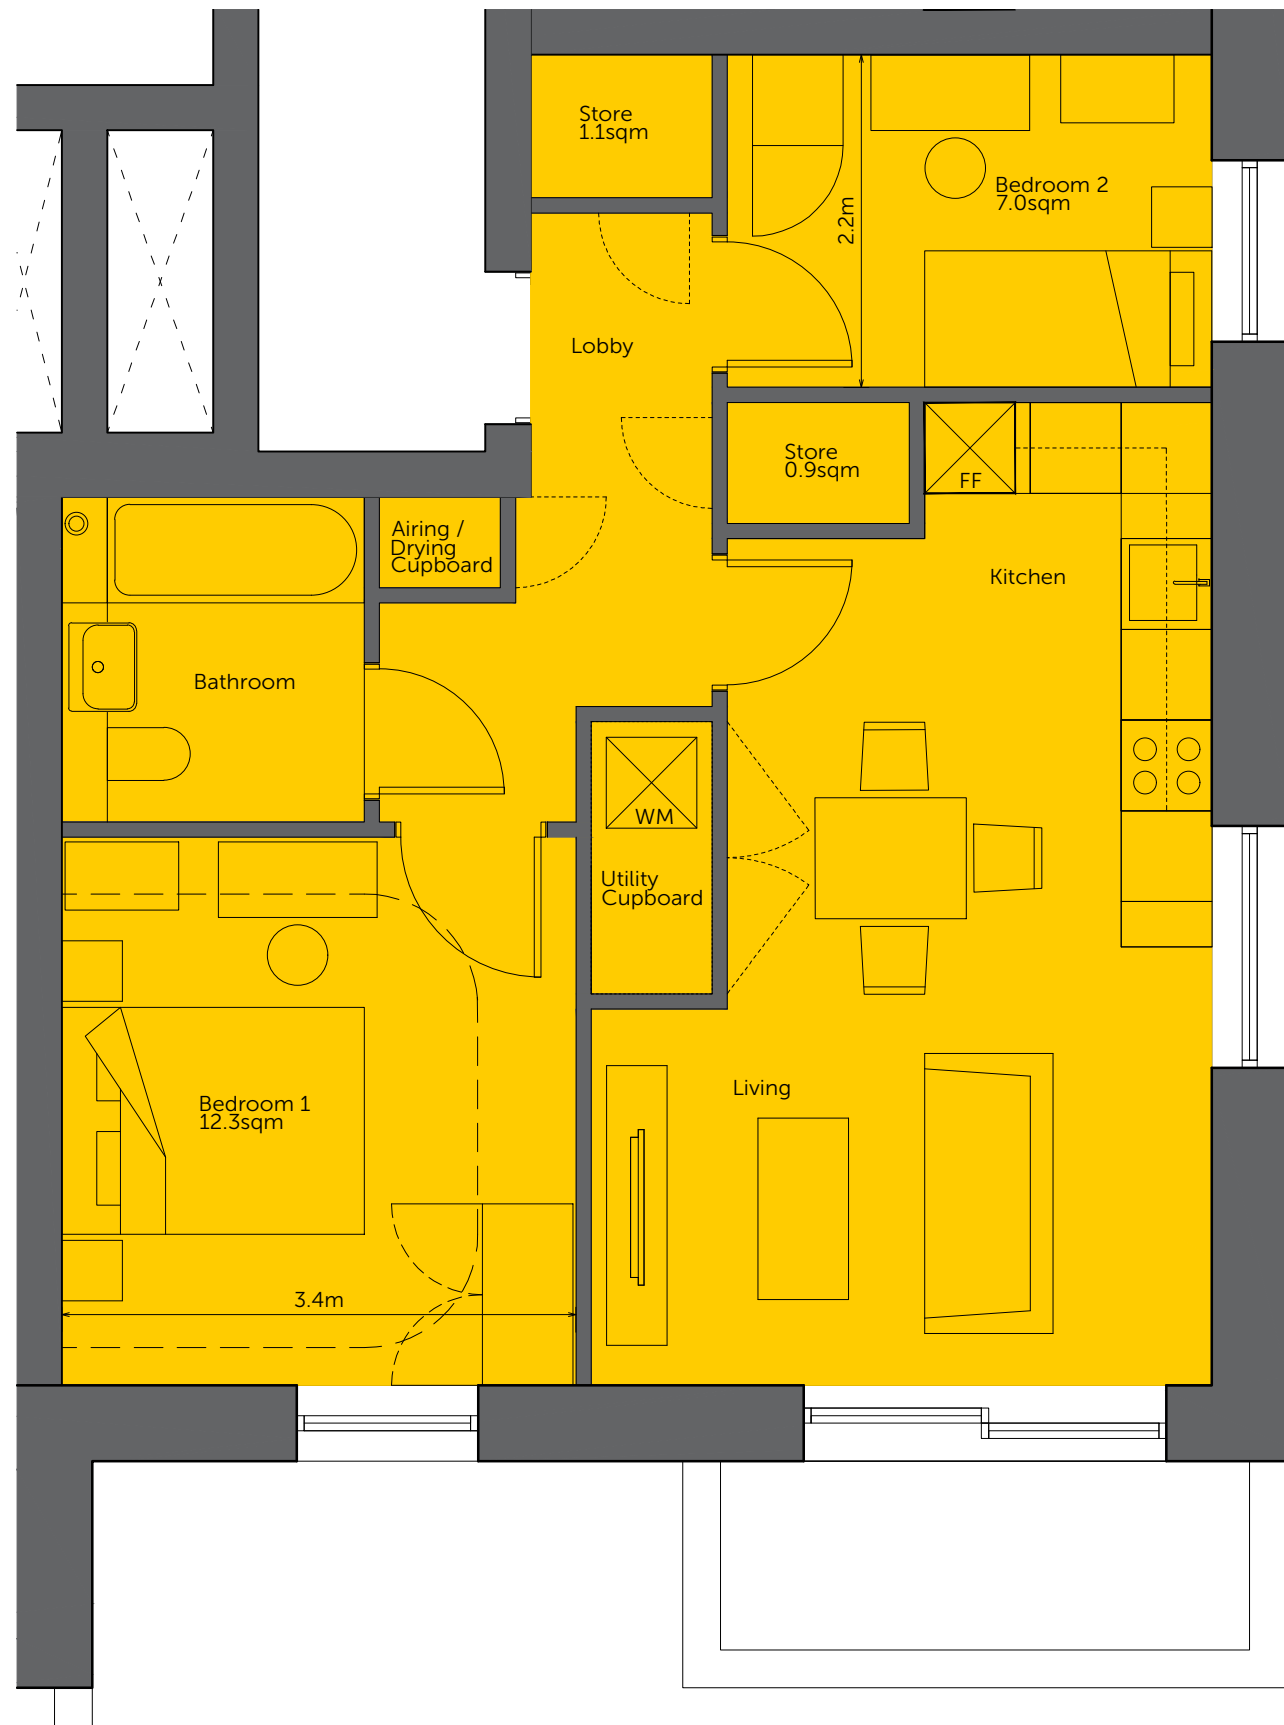

FLAT TYPE B6	Flat Numbers	A-01.01 A-02.01	Bedroom 1 Size	12.3sqm	Kitchen Counter Length (mid unit)	4900mm
	Size	2B3P	Bedroom 2 Size	7.0sqm	Utility Cupboard	1.4sqm (standard)
	Occurrences	2	Bathroom Size	4.3sqm	Storage Size	2.0sqm
	GIA	57.9sqm				

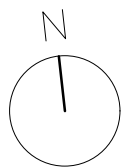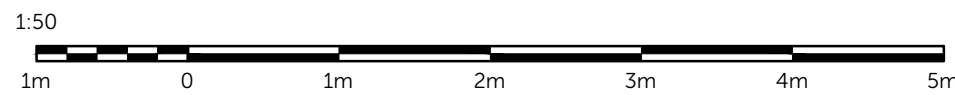

Location Plan 1:1250



Disclaimer

1. Do not scale. Use figured dimensions only. When a scale bar is provided it is for use by the local planning authority solely for the purposes of the planning application to which it relates.
2. Report all drawing errors, omissions and discrepancies to the Architect.
3. All dimensions are to be checked on site by the contractor and such dimensions shall be the contractor's responsibility.
4. This drawing must only be used for the purpose for which it is supplied and its contents must not be reproduced for any purpose without written permission.
5. No areas indicated, or areas calculated from this drawing should be used for valuation purposes or as the basis for development contracts.

© All copyrights Coffey Architects.

Revision	REV	DATE	DESCRIPTION
	P01	21/11/2023	INFORMATION
	P02	13/02/2024	INFORMATION
	P03	25/03/2024	PAC
	P04	31/05/2024	PLANNING

*Kitchen Counter Lengths include Fridge/Freezer unit.

COFFEY / ARCHITECTS

104-110 Goswell Road, London, EC1V 7DH / +44 (0)20 7549 2141
www.coffeyarchitects.com

Project Name				Project No.			
CEFN ISAF				1187			
Drawing Name							
HOME LAYOUT PLANS 05 - 2B3P							
Status							
PLANNING							
Drawn		Checked		Scale		Sheet	
TL		LM		1:50		A1	
Code	Origin	Vol.	Lvl.	Typ.	RL	Identifier	Revision
CEF-CoA-		00-00-DP-A-		(20)404			P04
Revision							