



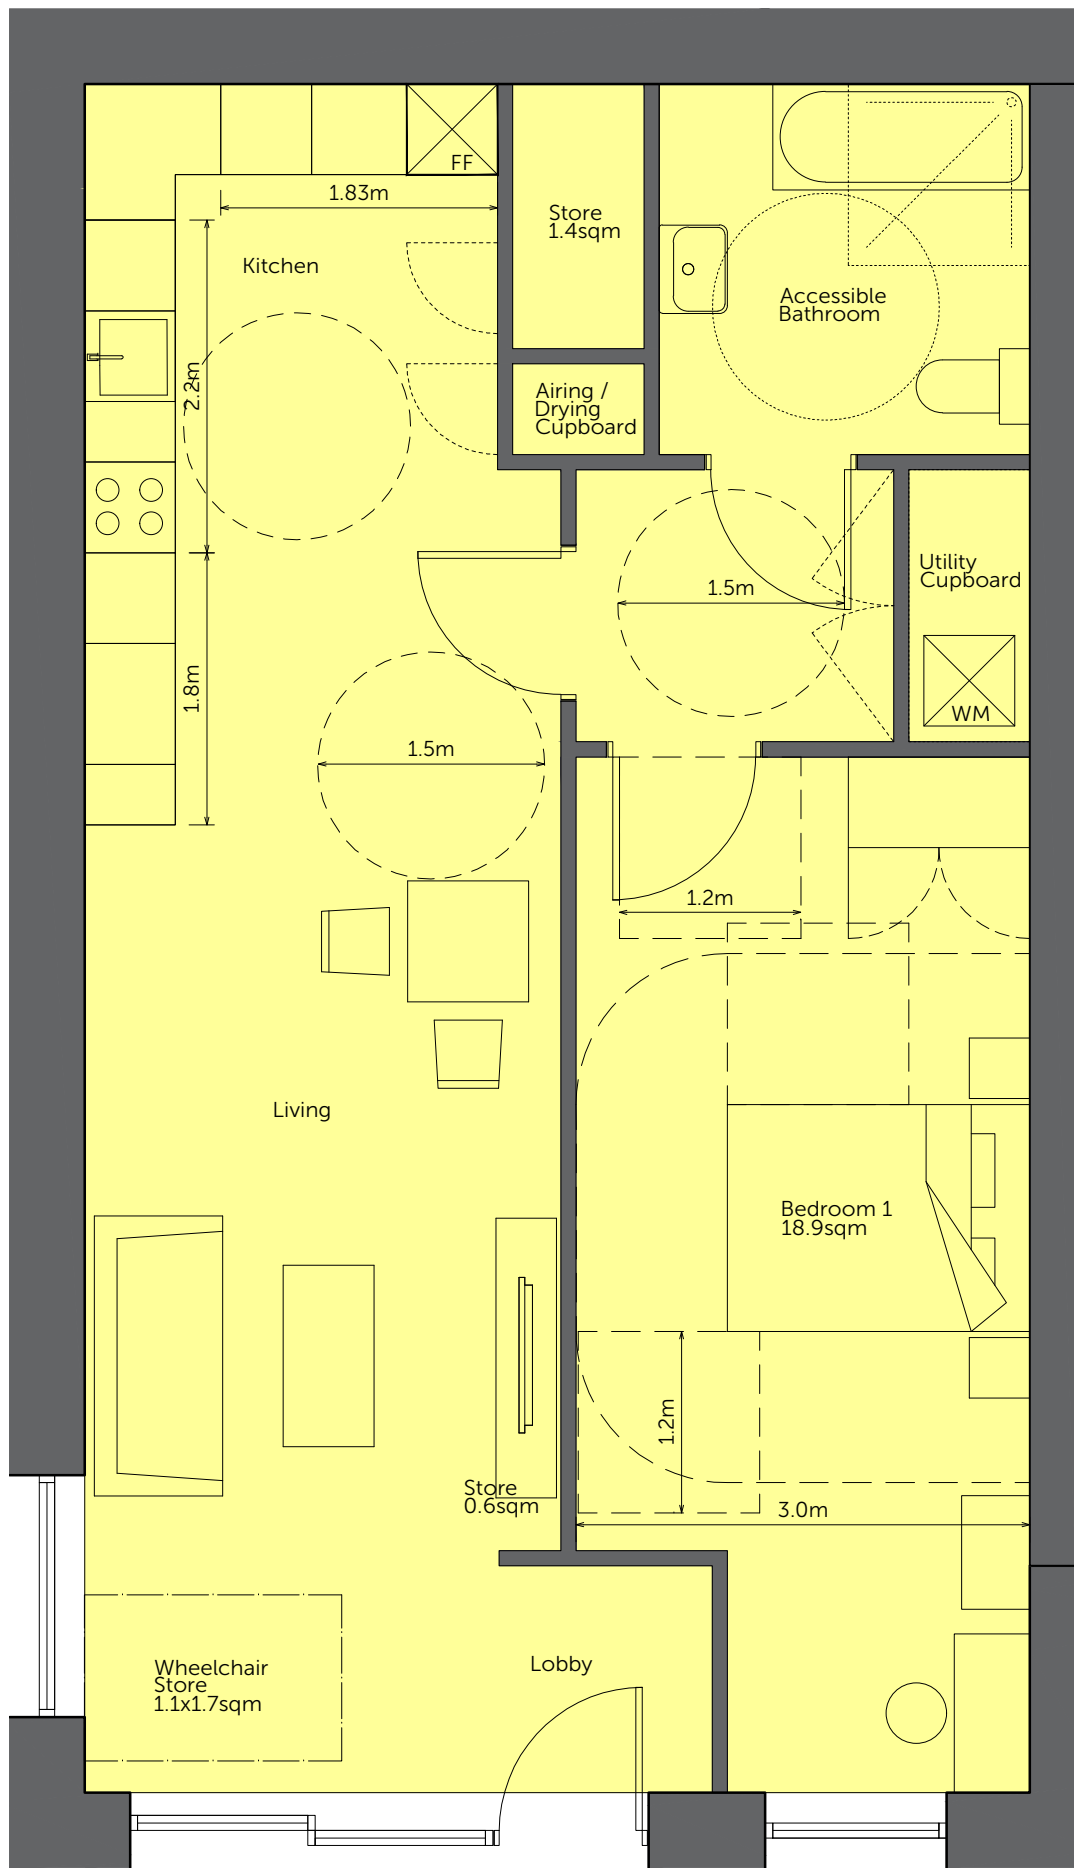


FLAT TYPE C1

Flat Numbers	A-LG.03 B-LG.03	Bedroom 1 Size	18.9sqm	Kitchen Counter Length (mid unit)	7030mm
Size	1B2P	Bedroom 2 Size	N/A	Utility Cupboard	1.4sqm (standard)
Occurrences	2	Bathroom Size	6.0sqm	Storage Size	2.0sqm
GIA	70.6sqm			Wheelchair Storage	1.1x1.7m

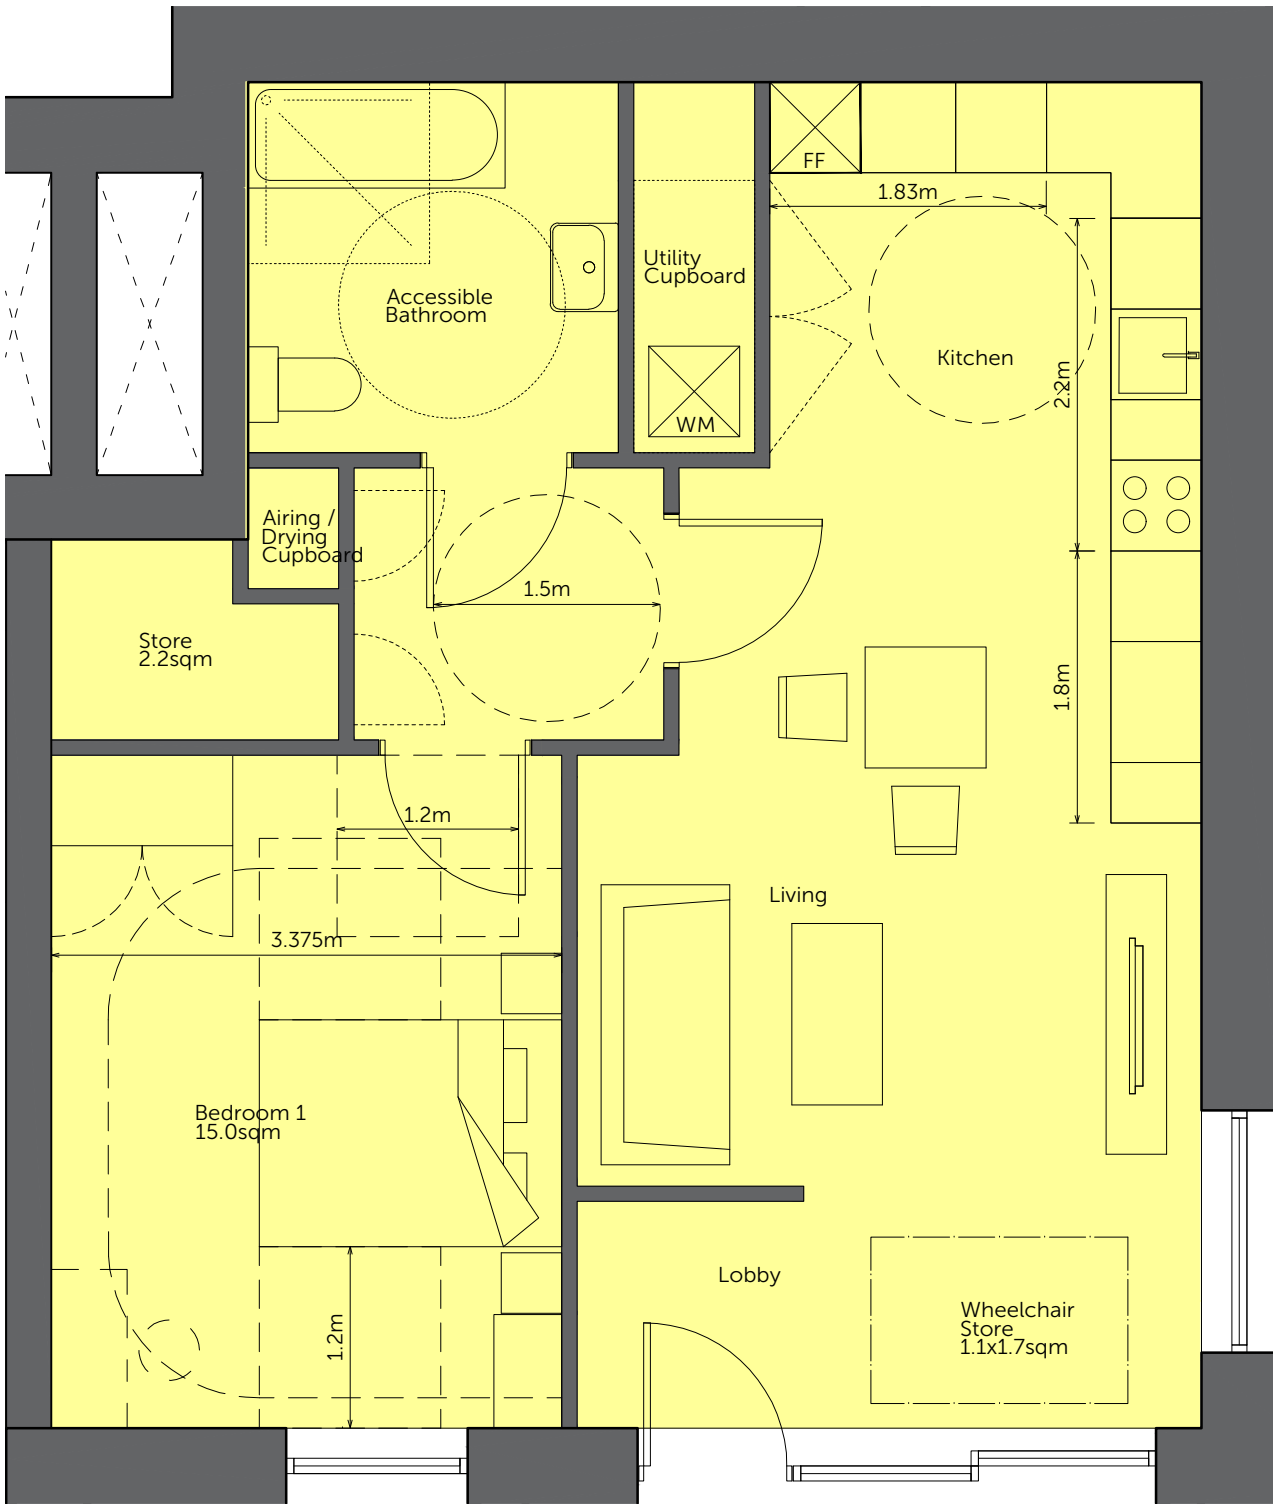

FLAT TYPE C2

Flat Numbers	A-LG.01	Bedroom 1 Size	15.0sqm	Kitchen Counter Length (mid unit)	7155mm
Size	1B2P	Bedroom 2 Size	N/A	Utility Cupboard	1.4sqm (standard)
Occurrences	1	Bathroom Size	6.0sqm	Storage Size	2.2sqm
GIA	63.8sqm			Wheelchair Storage	1.1x1.7m

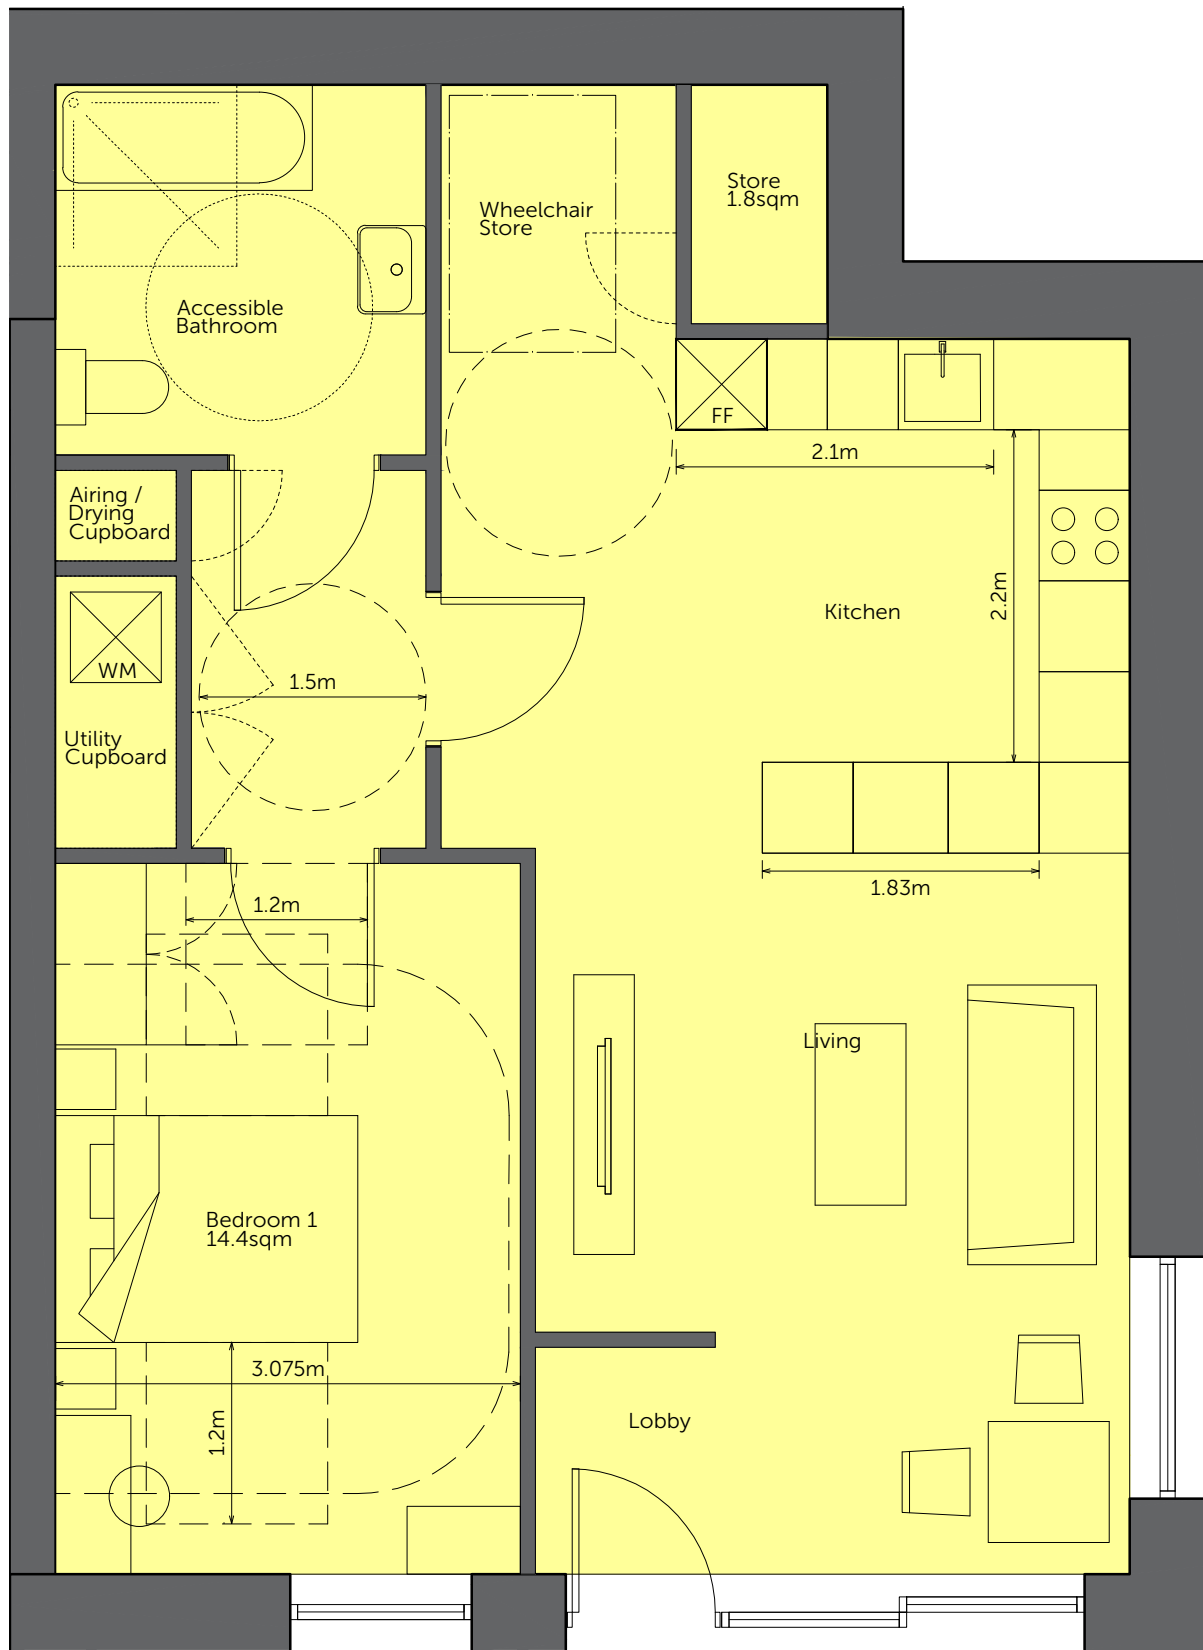

FLAT TYPE C3

Flat Numbers	B-LG.01	Bedroom 1 Size	14.4sqm	Kitchen Counter Length (mid unit)	7630mm
Size	1B2P	Bedroom 2 Size	N/A	Utility Cupboard	1.4sqm (standard)
Occurrences	1	Bathroom Size	6.0sqm	Storage Size	1.5sqm
GIA	66.6sqm			Wheelchair Storage	1.1x1.7sqm

Location Plan 1:1250



Disclaimer

1. Do not scale. Use figured dimensions only. When a scale bar is provided it is for use by the local planning authority solely for the purposes of the planning application to which it relates.
2. Report all drawing errors, omissions and discrepancies to the Architect.
3. All dimensions are to be checked on site by the contractor and such dimensions shall be the contractor's responsibility.
4. This drawing must only be used for the purpose for which it is supplied and its contents must not be reproduced for any purpose without written permission.
5. No areas indicated, or areas calculated from this drawing should be used for valuation purposes or as the basis for development contracts.

© All copyrights Coffey Architects.

Revision	REV	DATE	DESCRIPTION
	P01	21/11/2023	INFORMATION
	P02	13/02/2024	INFORMATION
	P03	25/03/2024	PAC
	P04	31/05/2024	PLANNING

*Kitchen Counter Lengths include Fridge/Freezer unit.

COFFEY / ARCHITECTS

104-110 Goswell Road, London, EC1V 7DH / +44 (0)20 7549 2141
www.coffeyarchitects.com

Project Name	Project No
CEFN ISAF	1187

Drawing Name
HOME LAYOUT PLANS 06 - 1B2P ACC.

Status
PLANNING

Drawn	Checked	Scale	Sheet
TL	LM	1:50	A1

Code	Origin	Vol.	Lvt.	Typ.	RI.	Identifier	Revision
CEF-CoA-		00-00-DP-A-	(20)405				P04

