
From: Planning DC
Sent: 05 October 2023 15:12
To: Thomas, Stacey
Subject: FW: Planning App Consultation for P/23/0229
Attachments: 8150122219 PLAN.pdf; 8150122219-Exchange of Information.pdf

From: Chelsea Trythall-Barbery <Chelsea.Trythall-Barbery@wwutilities.co.uk>
Sent: 05 October 2023 14:33
To: Planning DC <Planning.DC@merthyr.gov.uk>
Subject: RE: Planning App Consultation for P/23/0229

*****WARNING THIS IS AN EXTERNAL EMAIL*****

*****External attachment warning, although this email has been scanned for threats, please take extra care before opening attachments from unrecognised senders.*****

Good Afternoon,

Reference: 8150122219

Please find enclosed a copy of the requested plan and our general conditions, for your reference.

Our records show those pipes owned by Wales & West Utilities (WWU) in its role as a Licensed Gas Transporter (GT). Service pipes, valves, syphons, stub connections, etc. may not be shown but their presence should be anticipated. No warranties are therefore given in respect of it. They also provide indications of gas pipes owned by other GTs, or otherwise privately owned, which may be present in this area. This information is not information of WWU and WWU is unable to verify this information or to confirm whether it is accurate or complete.

The plan must be printed in A3 size and will also need to be produced in colour. If this is not possible, we can send you a hard copy if requested. Let me know if you require any further assistance.

Kind Regards,



Chelsea Trythall-Barbery | Plant Protection Administrative Assistant

Direct Tel: - | Tel: 02920 278912

Wales & West House | Spooner Close | Coedkernew | Celtic Springs | Newport | NP10 8FZ

From: planningDC@merthyr.gov.uk <planningDC@merthyr.gov.uk>
Sent: Tuesday, October 3, 2023 3:42 PM
To: Plant Protection Enquiries (Shared Mailbox) <PlantProtectionEnquiries@wwutilities.co.uk>
Subject: Planning App Consultation for P/23/0229

[Caution: This email has been sent from outside Wales & West Utilities]

see attached

Croesawn ohebu yn Gymraeg a fydd hyn ddim yn arwain at oedi.

Mae'r e-bost hwn ac unrhyw ffeiliau a drosglwyddir gydag ef yn gyfrinachol ac wedi'u bwriadu ar gyfer pwy bynnag y cyfeirir ef ato neu atynt. Mae cynnwys yr e-bost hwn cynrychioli barn y sawl a enwir uchod, felly nid ydyw'n dilyn ei fod yn cynrychioli barn Cyngor Bwrdeistref Sirol Merthyr Tudful.

Darllenwch ein hysbysiadau preifatrwydd<<https://www.merthyr.gov.uk/council/data-protection-and-freedom-of-information/privacy-notices/>> i ddarganfod mwy am sut rydym yn defnyddio eich gwybodaeth bersonol.

Cyngor Bwrdeistref Sirol Merthyr Tudful
Canolfan Dinesig
Stryd Y Castell
Merthyr Tudful
CF47 8AN

Teleffon: 01685 725000

We welcome correspondence in Welsh and this will not lead to a delay.

This e-mail and any files transmitted with it are confidential and intended solely for the use of the individual or entity to whom they are addressed. The contents of this e-mail represent the views of the individual(s) named above and do not necessarily represent the views of Merthyr Tydfil County Borough Council.

Please read our privacy notices<<https://www.merthyr.gov.uk/council/data-protection-and-freedom-of-information/privacy-notices/>> to find out more about how we use your personal information.


Merthyr Tydfil County Borough Council
Civic Centre
Castle Street
Merthyr Tydfil
CF47 8AN

Telephone: 01685 725000

[<https://www.merthyr.gov.uk/assets/img/logos/logo-main.png>]
<http://www.merthyr.gov.uk>

This email transmission and any attachments to it are strictly confidential and are intended solely for the person or organisation to whom it is addressed. Its contents may contain legal professional or other privileged information. If you are not the intended recipient, please notify us immediately and delete it, without retaining it, copying it, disclosing its contents to anyone or acting upon it. You must ensure that you have appropriate virus protection before you open or detach any documents from this transmission. We accept no responsibility for viruses. We may monitor replies to emails for operational or lawful business reasons. The views or opinions expressed in this email are the author's own and may not, unless expressly stated to the contrary, reflect the views or opinions of Wales & West Utilities Limited, its affiliates or subsidiaries. Unless expressly stated to the contrary, neither Wales & West Utilities Limited, its affiliates or subsidiaries, their respective directors, officers or employees make any representation about, or accept any liability for, the accuracy or completeness of such views or opinions. Wales & West Utilities Limited
Registered office: Wales & West House, Spooner Close, Celtic Springs, Coedkernew, NEWPORT NP10 8FZ Registered in England and Wales No 5046791

EXTREME CAUTION. HIGH PRESSURE PIPELINE IN VICINITY! **RISK OF DEATH OR SERIOUS INJURY**
Prior to excavation starting you must contact the plant protection team on 02920 278912

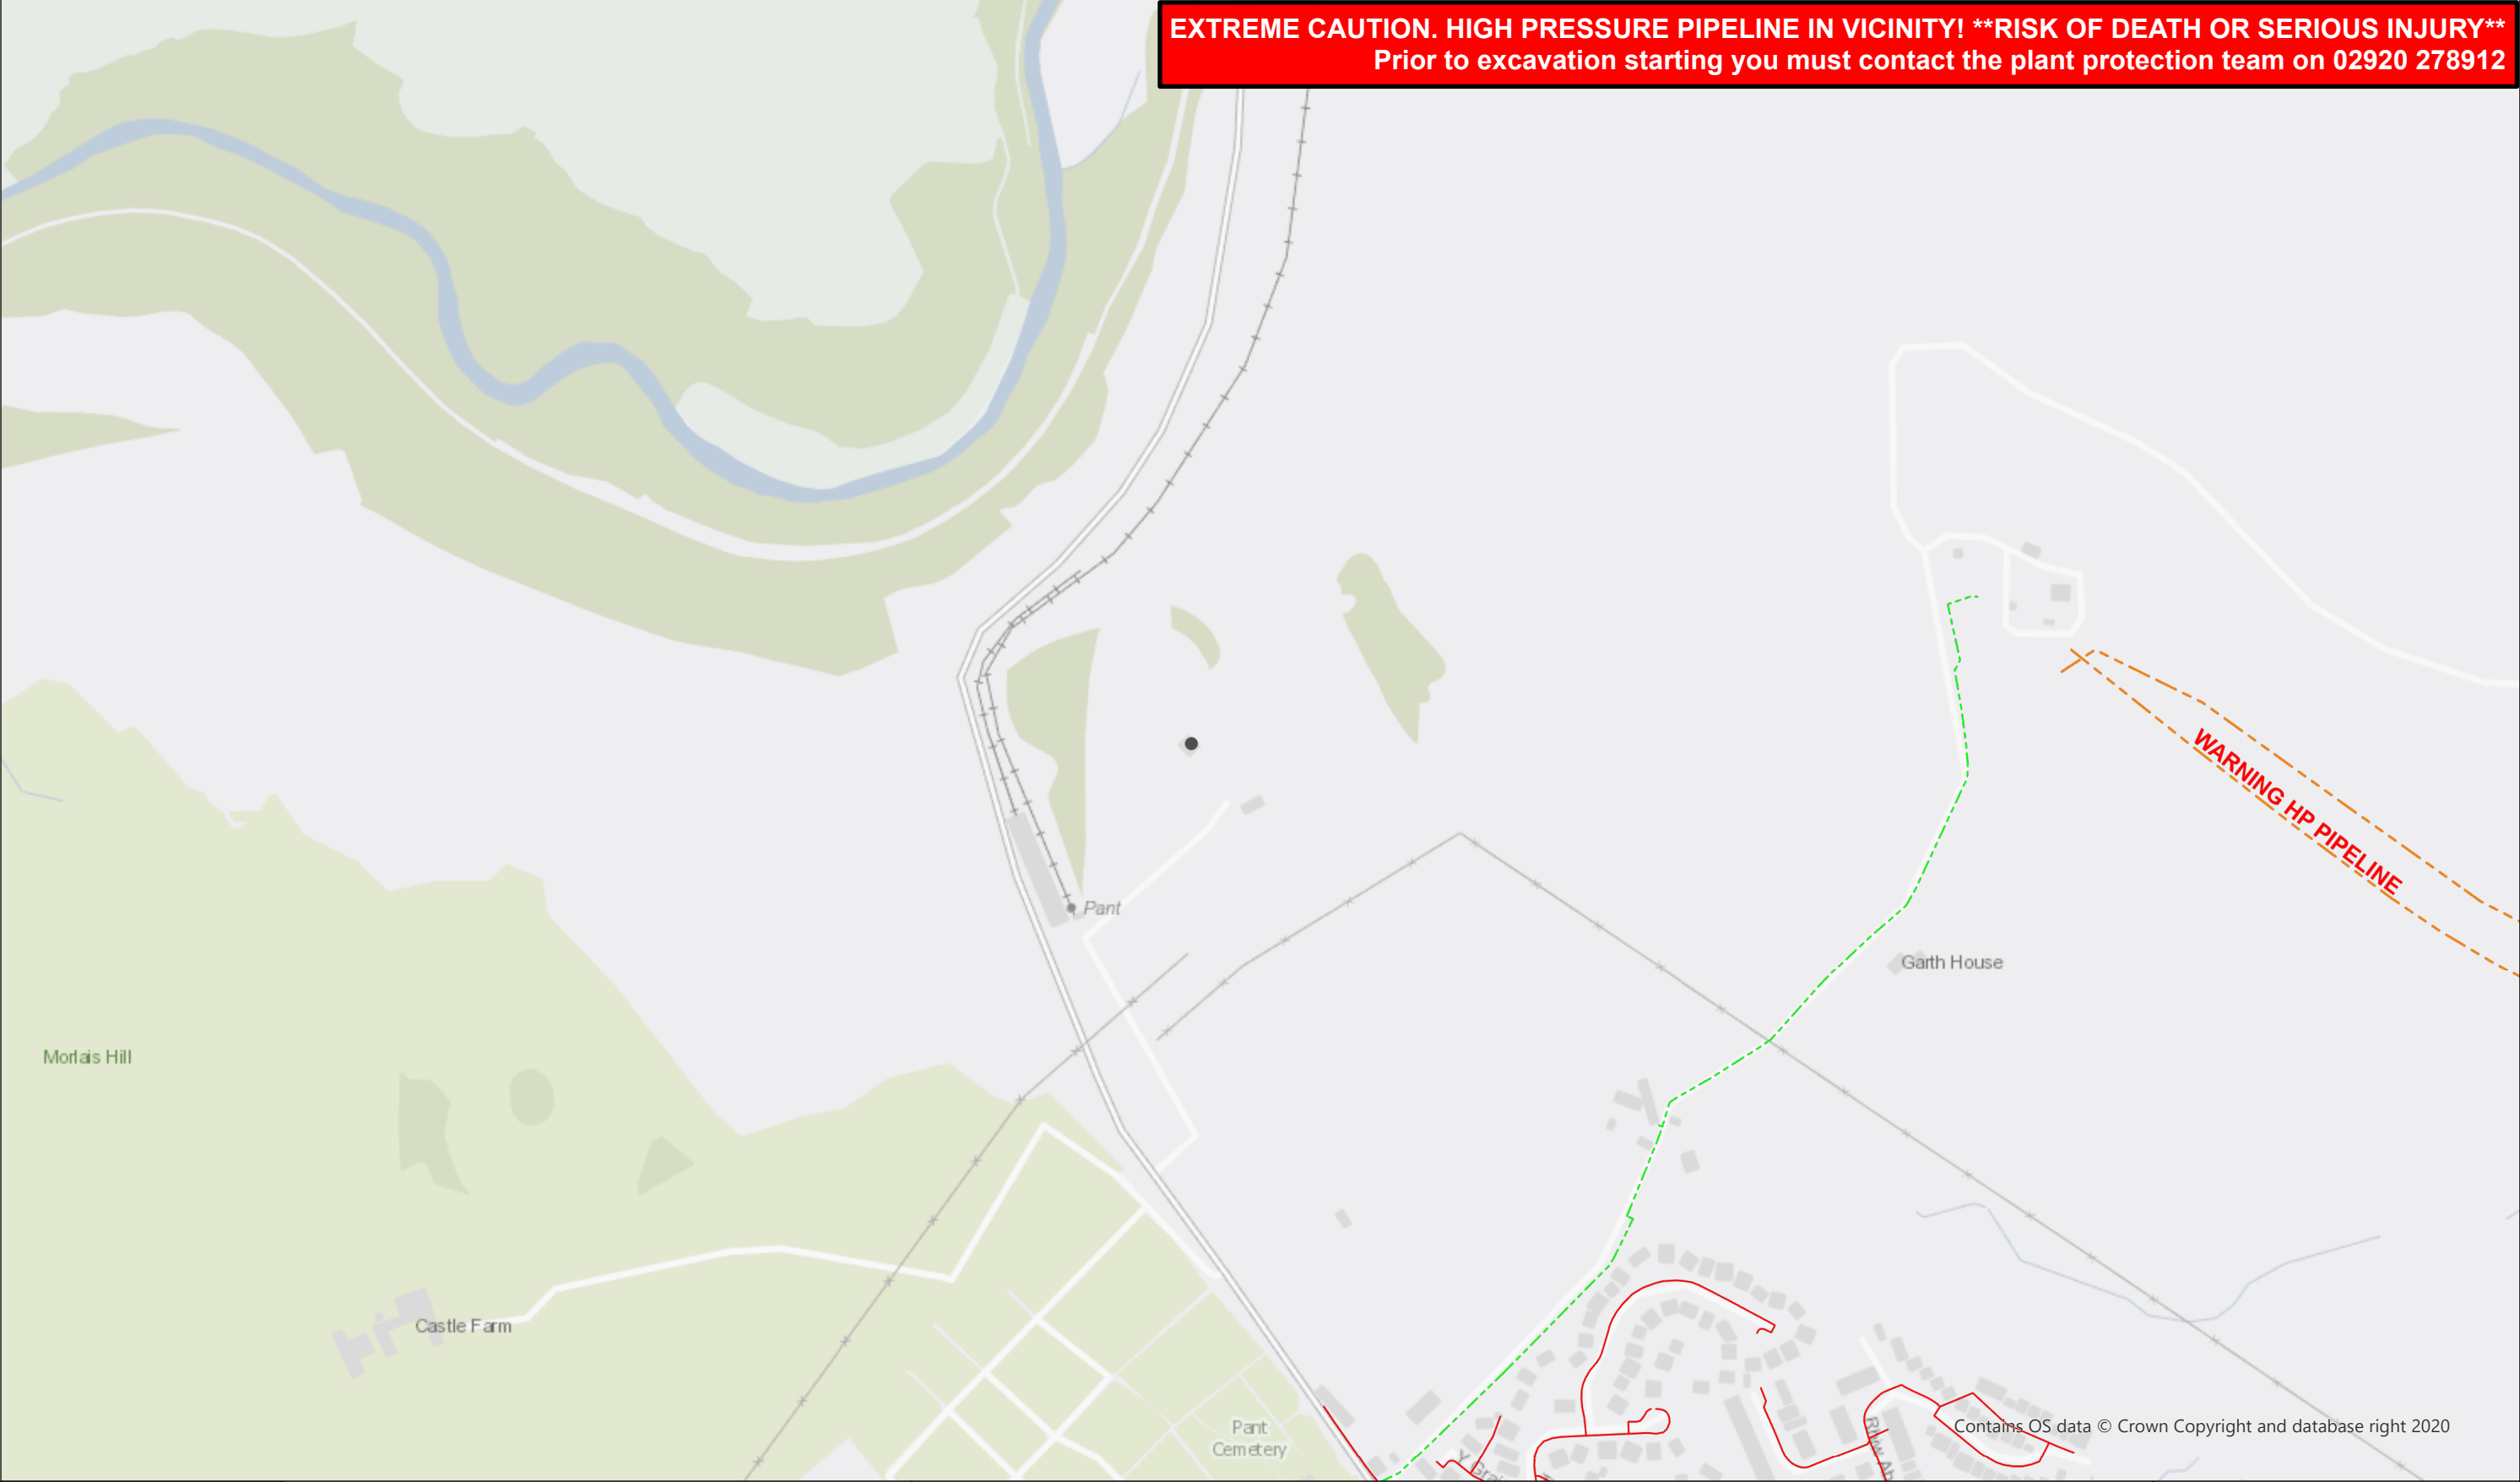

Project ID:	Low Pressure Medium Pressure Intermediate Pressure High Pressure Abandoned 00.10.20.4 km Some examples of Plant Items: Valve Depth of Cover Syphon Diameter Change Material Change	TITLE : Project/Map Title	WALES&WEST UTILITIES Reproduced by permission of Ordnance Survey on behalf of HMSO. ©Crown copyright and database right 2023. All rights reserved. Ordnance Survey Licence number 0100031673.
SCALE: 1:5,000 @A3			
USER ID: Insert Name Here			
DATE: 05/10/2023			
PROJECT PLAN			
GRID REFERENCE: E: 306108E N: 209814N		The plan shows those pipes owned by Wales & West Utilities or the relevant Gas Distribution Network in their roles as Licenced Gas Transporters (GT). Gas pipes owned by other GTs, or otherwise privately owned, may be present in this area. Information with regard to such pipes should be obtained from the relevant owners. The information shown on this plan is given without warranty, the accuracy thereof cannot be guaranteed. Service pipes, valves, syphons, stub connections, etc. are not shown but their presence should be anticipated. No liability of any kind whatsoever is accepted by Wales & West Utilities, the relevant Gas Distribution Network, or their agents, servants or contractors for any error or omission. Safe digging practices, in accordance with HS(G)47, must be used to verify and establish the actual position of mains, pipes, services and other apparatus on site before any mechanical plant is used. It is your responsibility to ensure that this information is provided to all persons (either direct labour or contractors) working for you or near gas apparatus. The information included on this plan should not be referred to beyond a period of 28 days from the date of issue.	

Our Reference Number : 8150122219

Your Reference Number :



Wales & West House
Spooner Close
Celtic Springs
Coedkernew
Newport NP10 8FZ

www.wwutilities.co.uk

FAO:

Date :
Network Contact :
Telephone :
Fax :

Dear

Re: Exchange of Information

Wales & West Utilities acknowledge receipt of your notice received on , advising us of your intention to carry out work at:

YOU WILL NOTE THE PRESENCE OF OUR INTERMEDIATE / HIGH PRESSURE GAS MAIN(S) IN PROXIMITY TO YOUR SITE. NO EXCAVATIONS ARE TO TAKE PLACE ABOVE OR WITHIN 10m OF THE CONFIRMED POSITION OF THESE MAINS WITHOUT PRIOR CONSULTATION WITH WALES & WEST UTILITIES

We enclose an extract from our mains records of the area covered by your proposals. This plan shows only those pipes owned by Wales & West Utilities in its role as a Licensed Gas Transporter (GT). Gas pipes owned by other GT's and also privately owned may be present in this area. Information with regard to such pipes should be obtained from the owners. The information shown on this plan is given without obligation, or warranty, the accuracy thereof cannot be guaranteed, No liability of any kind whatsoever is accepted by Wales & West Utilities, its agents or servants for any error or omission.

The Wales & West Utilities High Pressure Network may be affected by your proposals and a copy of the information you have provided has been forwarded to Asset for their comment. They will then contact you as necessary. Please note, 7 days notice is required if you require a site visit from an Engineer.

If you have any queries please contact on who will be happy to assist you.

Any information you provide as part of this application process for our services will only be used in accordance with our privacy notice statement which can be found on our website www.wwutilities.co.uk. Alternatively a paper copy can be provided to you on your request by contacting our Data protection Officer at DataProtection@wwutilities.co.uk

24 hour gas escape number
Rhif 24 awr os bydd nwy yn gollwng

0800 111 999*

*calls will be recorded and may be monitored
caiff galwadau eu recordio a gellir eu monitro



BSL210

Wales & West Utilities Limited

Registered Office:
Wales & West House, Spooner Close, Coedkernew, Newport NP10 8FZ
Registered in England and Wales: No. 5046791