



EXISTING

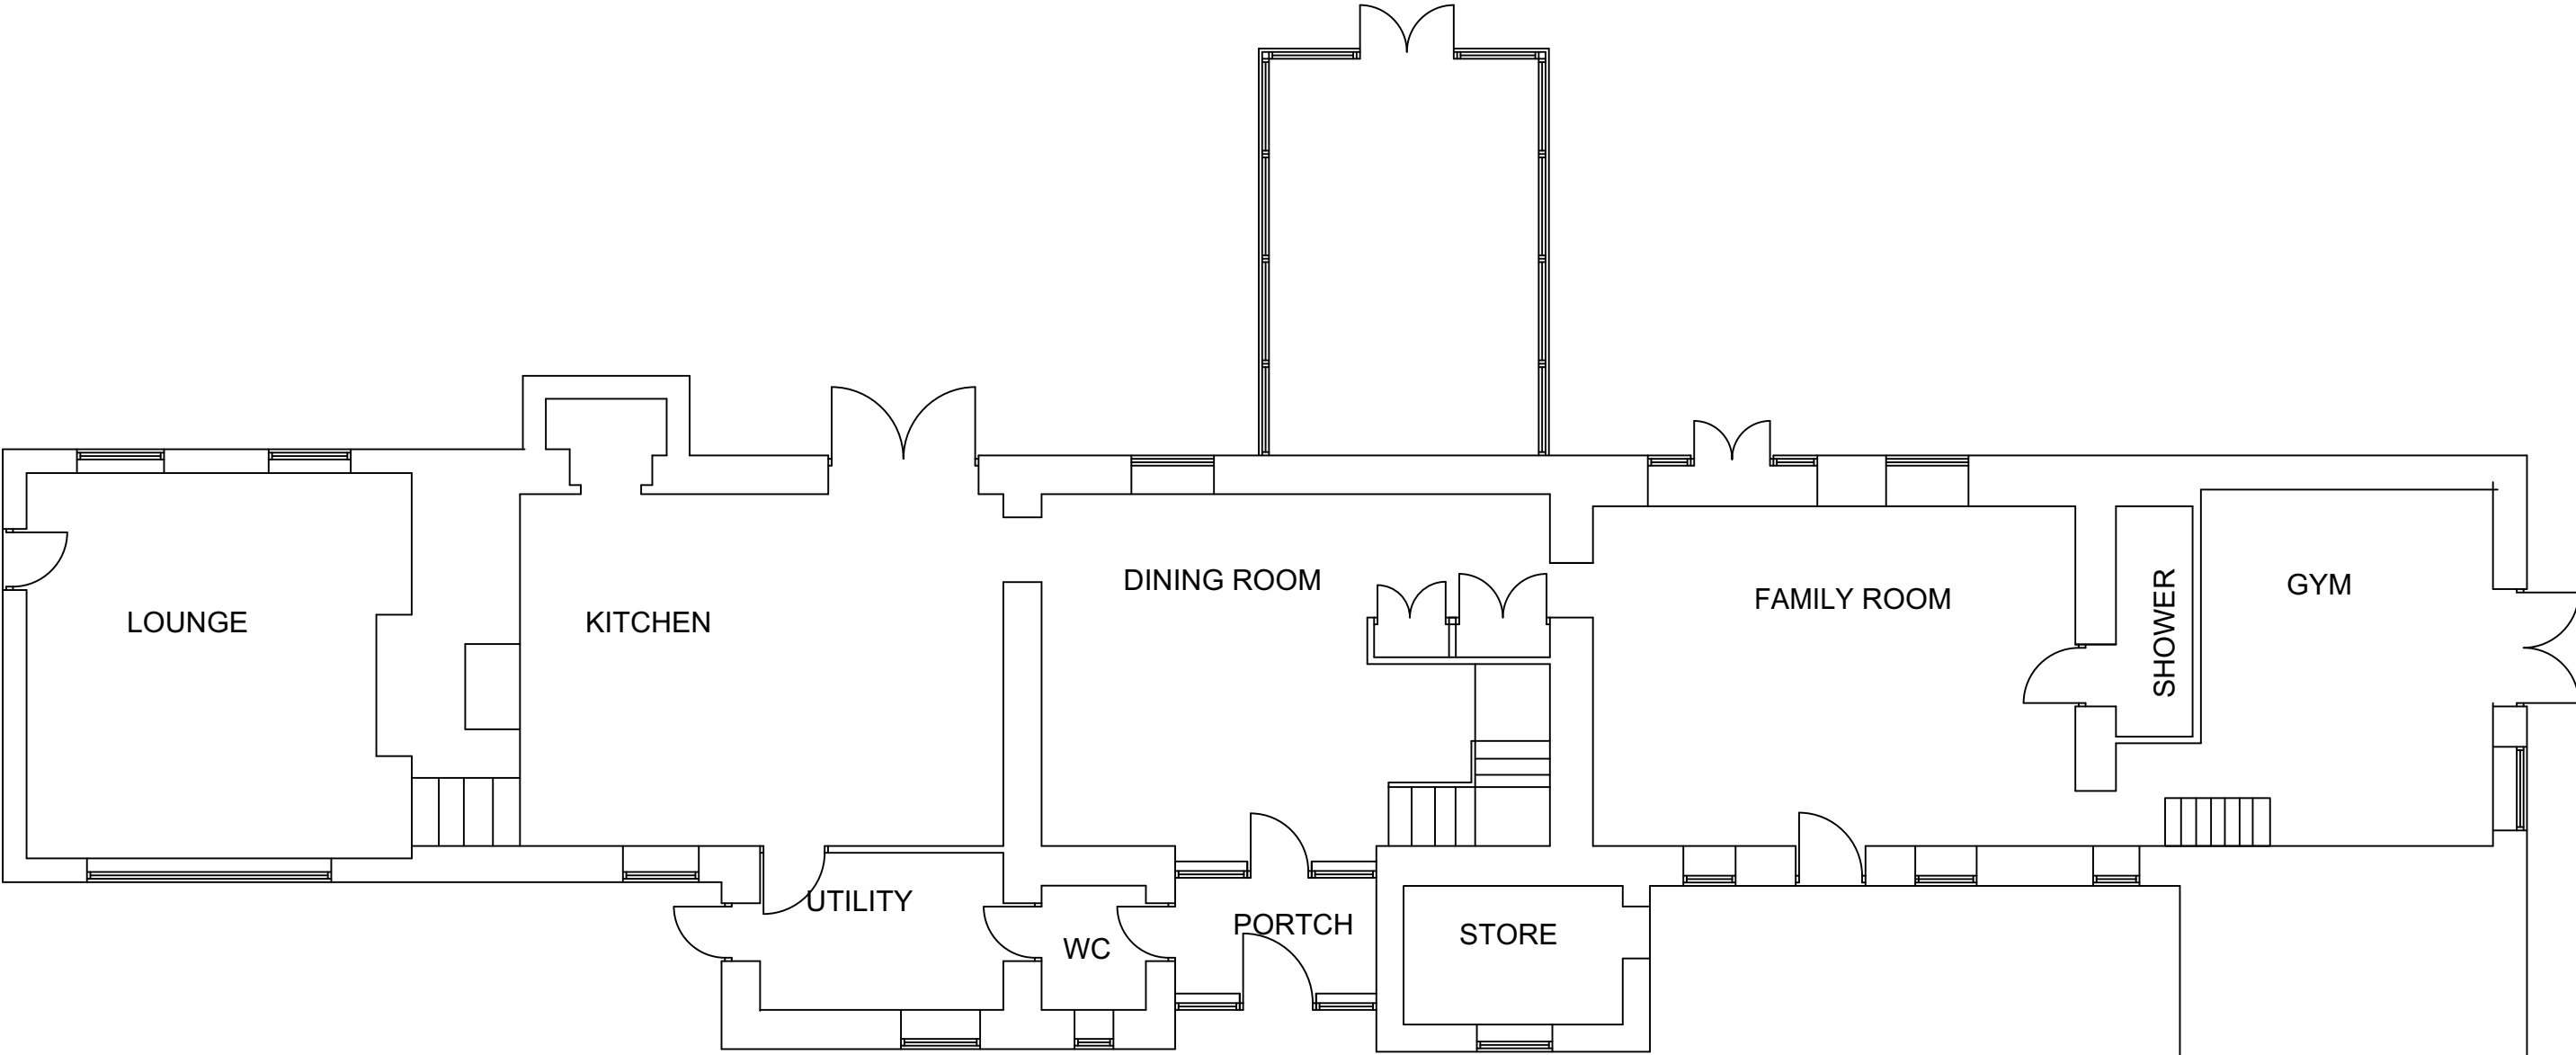

GROUND FLOOR PLAN

Proposed extension to Pontygwaith Farm, Pontygwaith, Treharris, Merthyr Tydfil

EXISTING

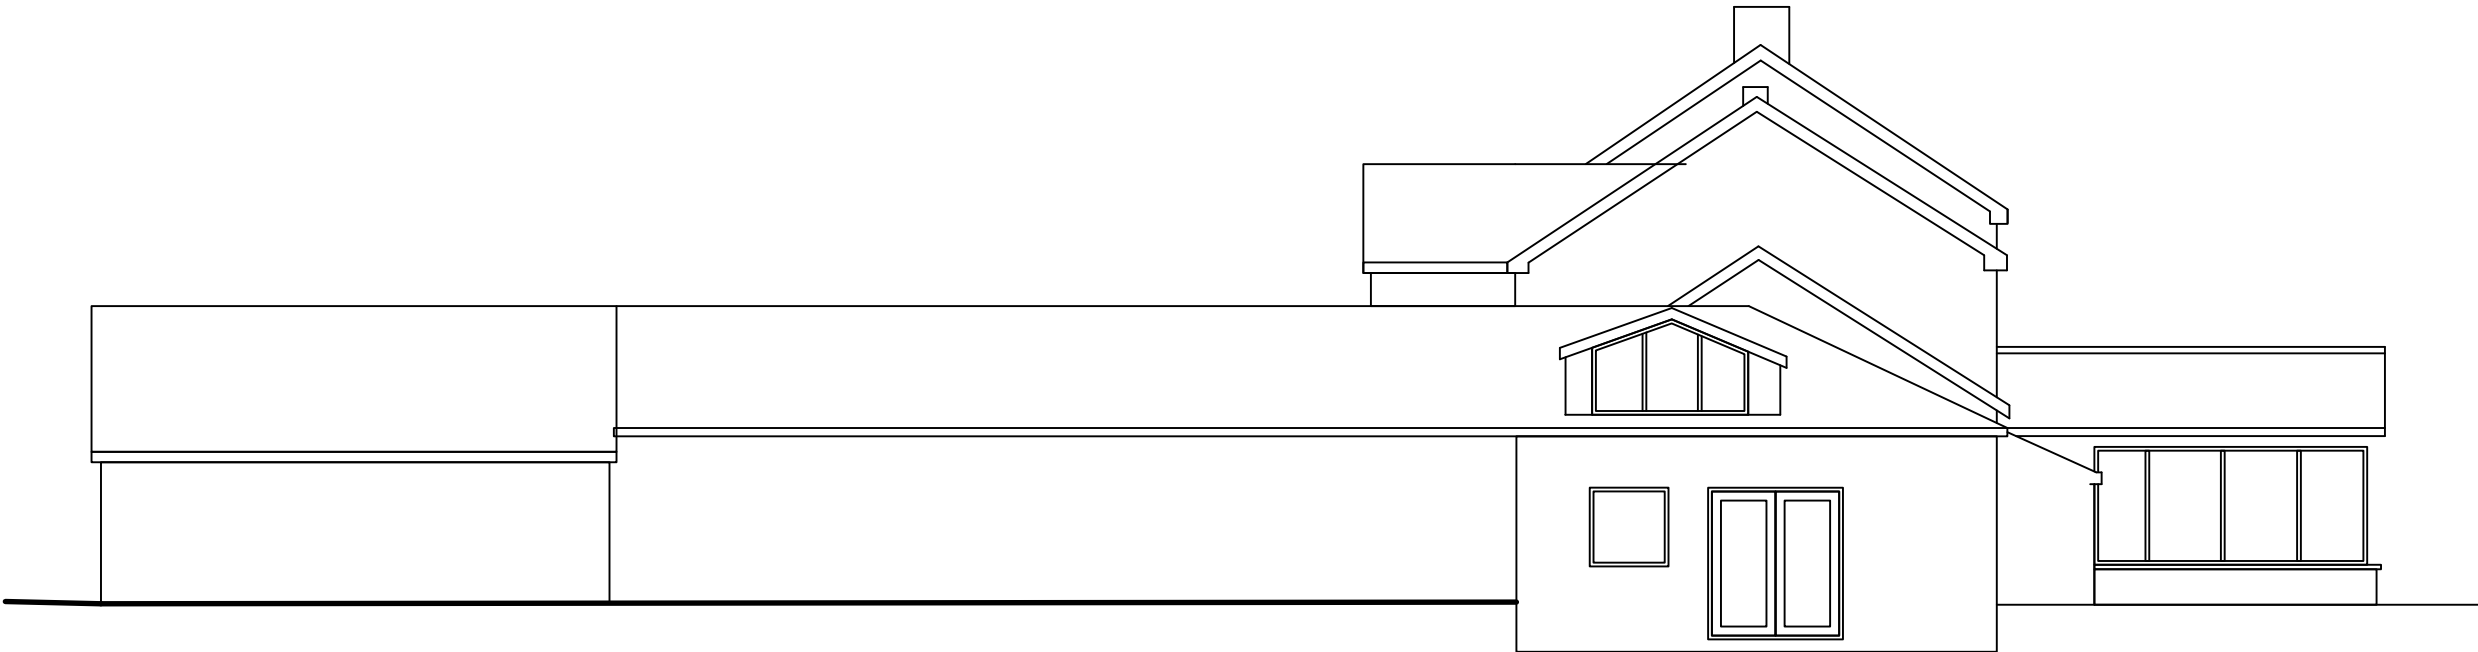

SIDE ELEVATION

Proposed extension to Pontygwaith Farm, Pontygwaith, Treharris, Merthyr Tydfil

EXISTING



FRONT ELEVATION

Proposed extension to Pontygwaith Farm, Pontygwaith, Treharris, Merthyr Tydfil


EXISTING



REAR ELEVATION

Proposed extension to Pontygwaith Farm, Pontygwaith, Treharris, Merthyr Tydfil


EXISTING

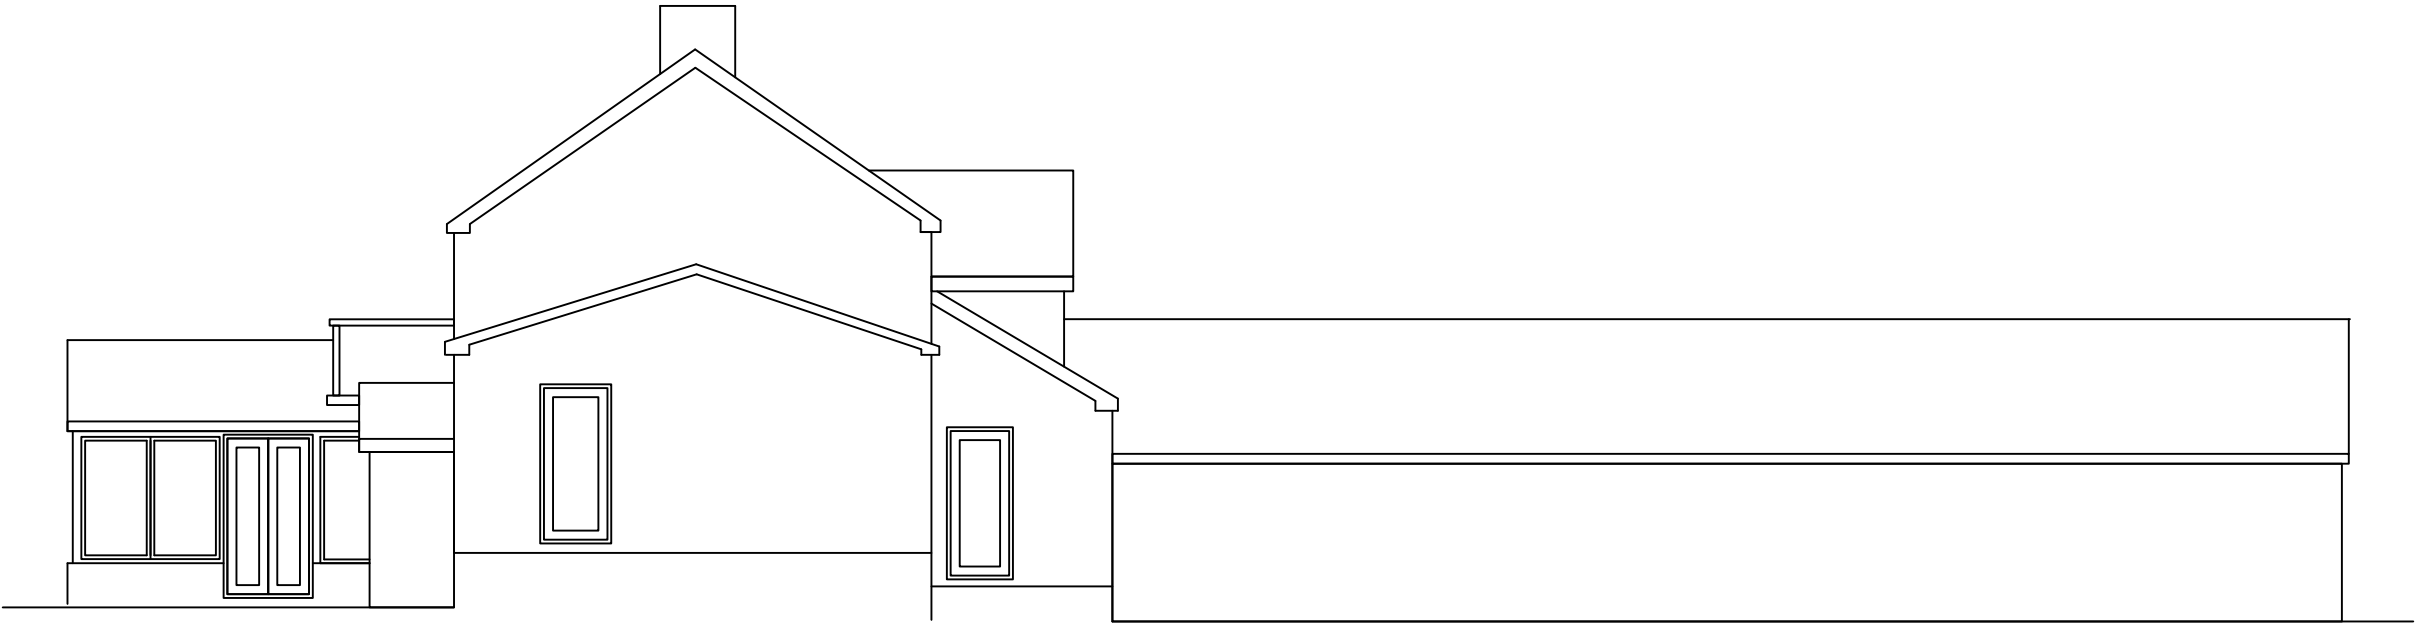

SIDE ELEVATION

Proposed extension to Pontygwaith Farm, Pontygwaith, Treharris, Merthyr Tydfil


EXISTING

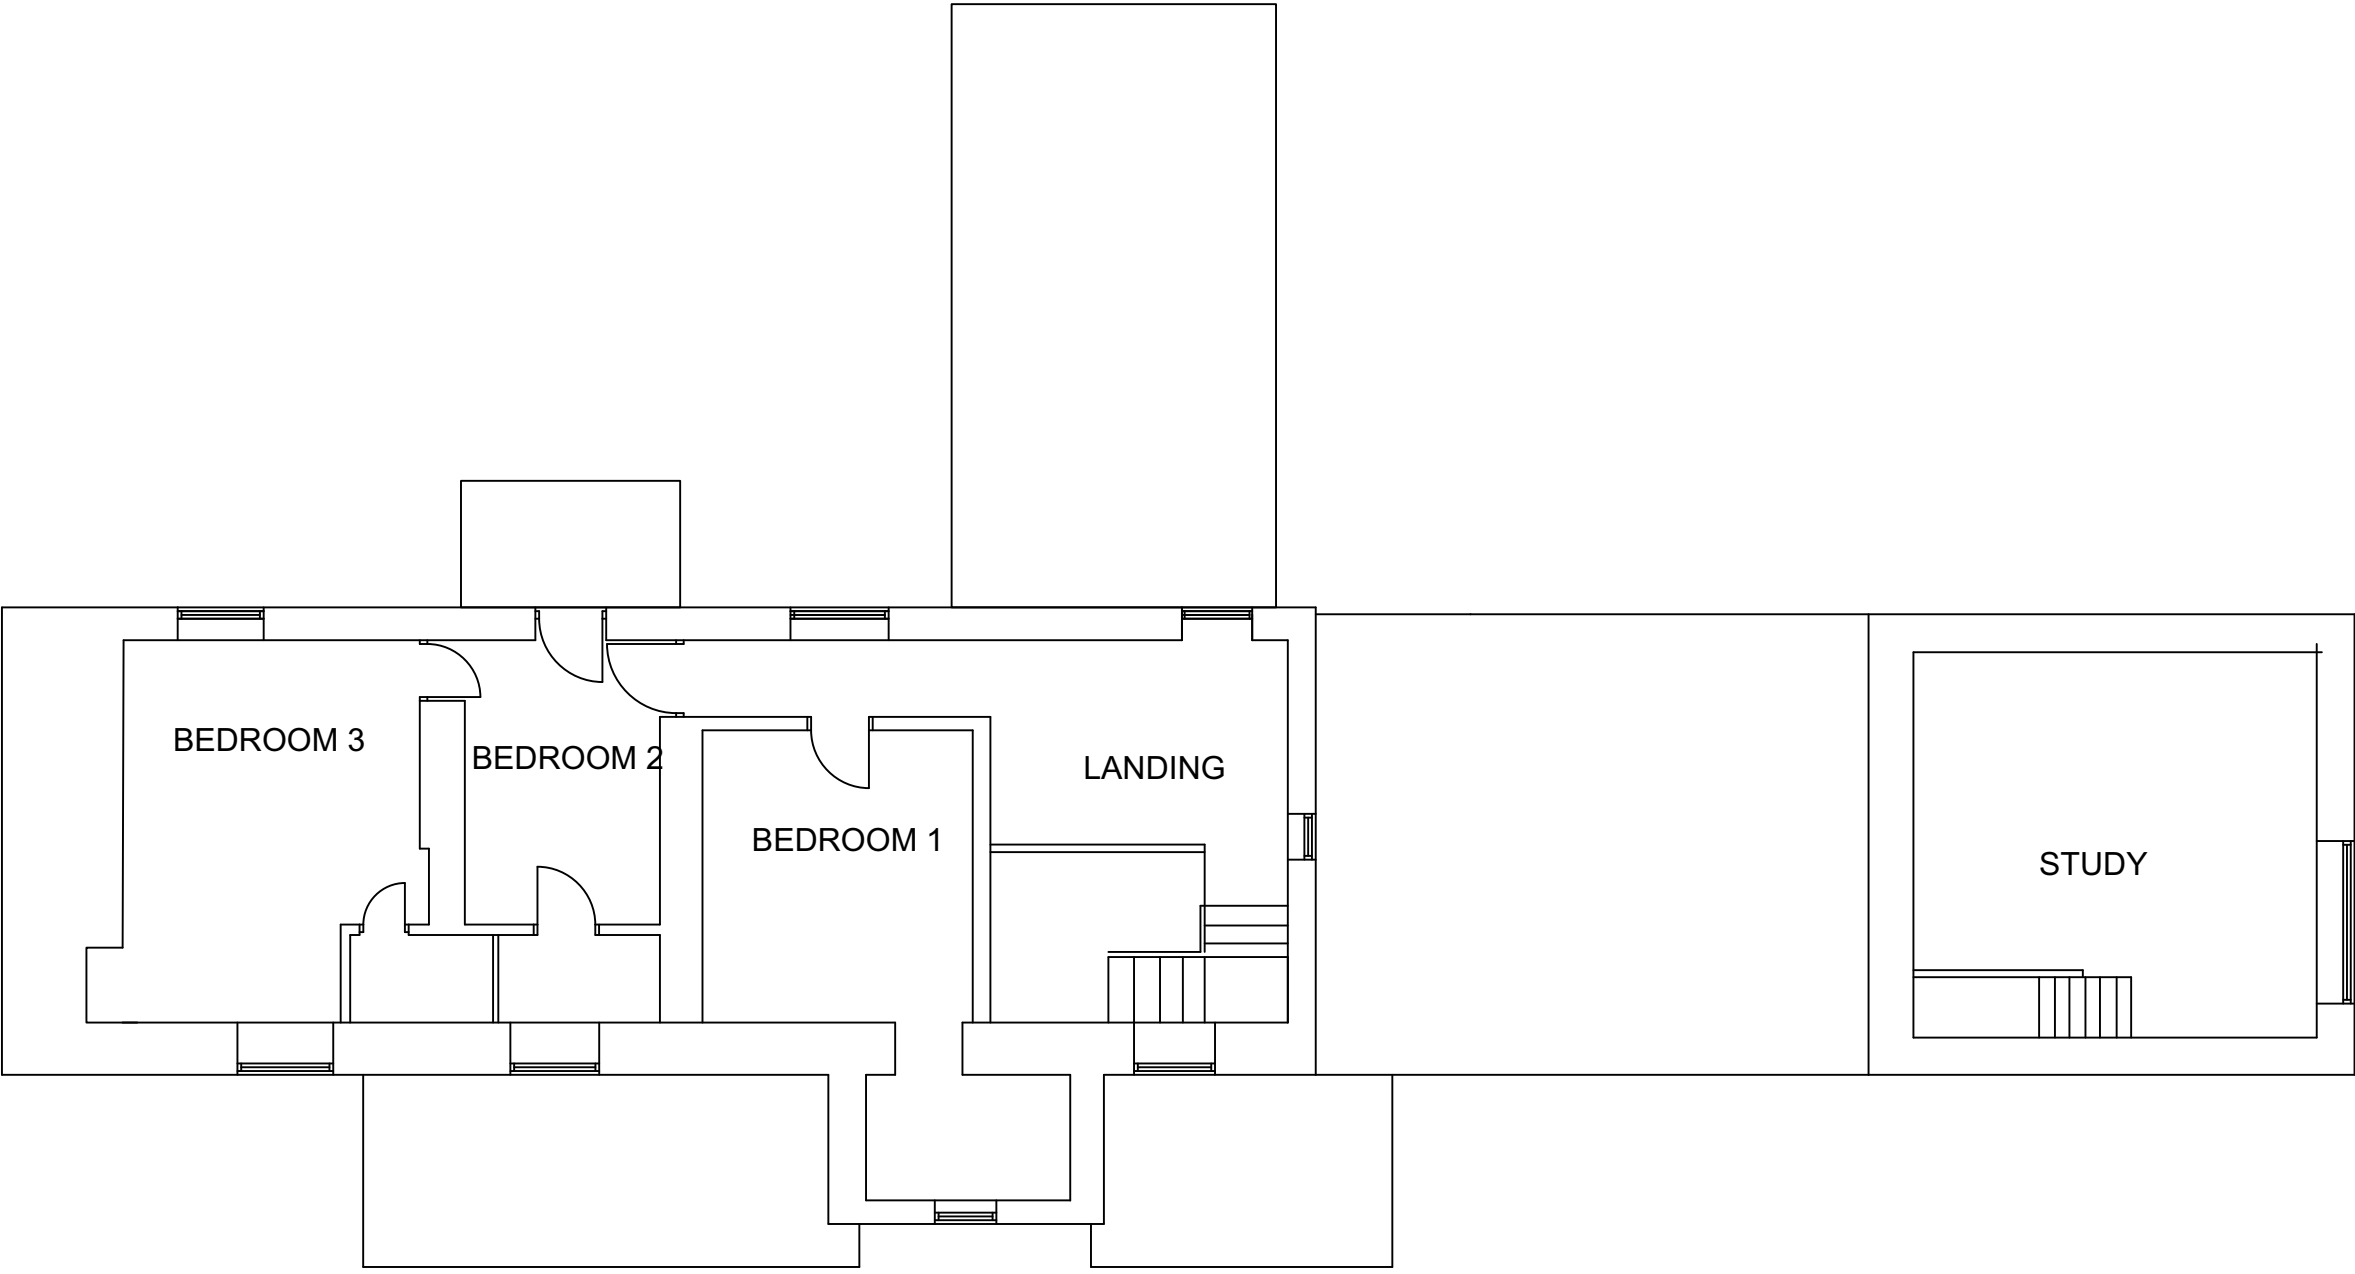

FIRST FLOOR PLAN

Proposed extension to Pontygwaith Farm, Pontygwaith, Treharris, Merthyr Tydfil


PROPOSED

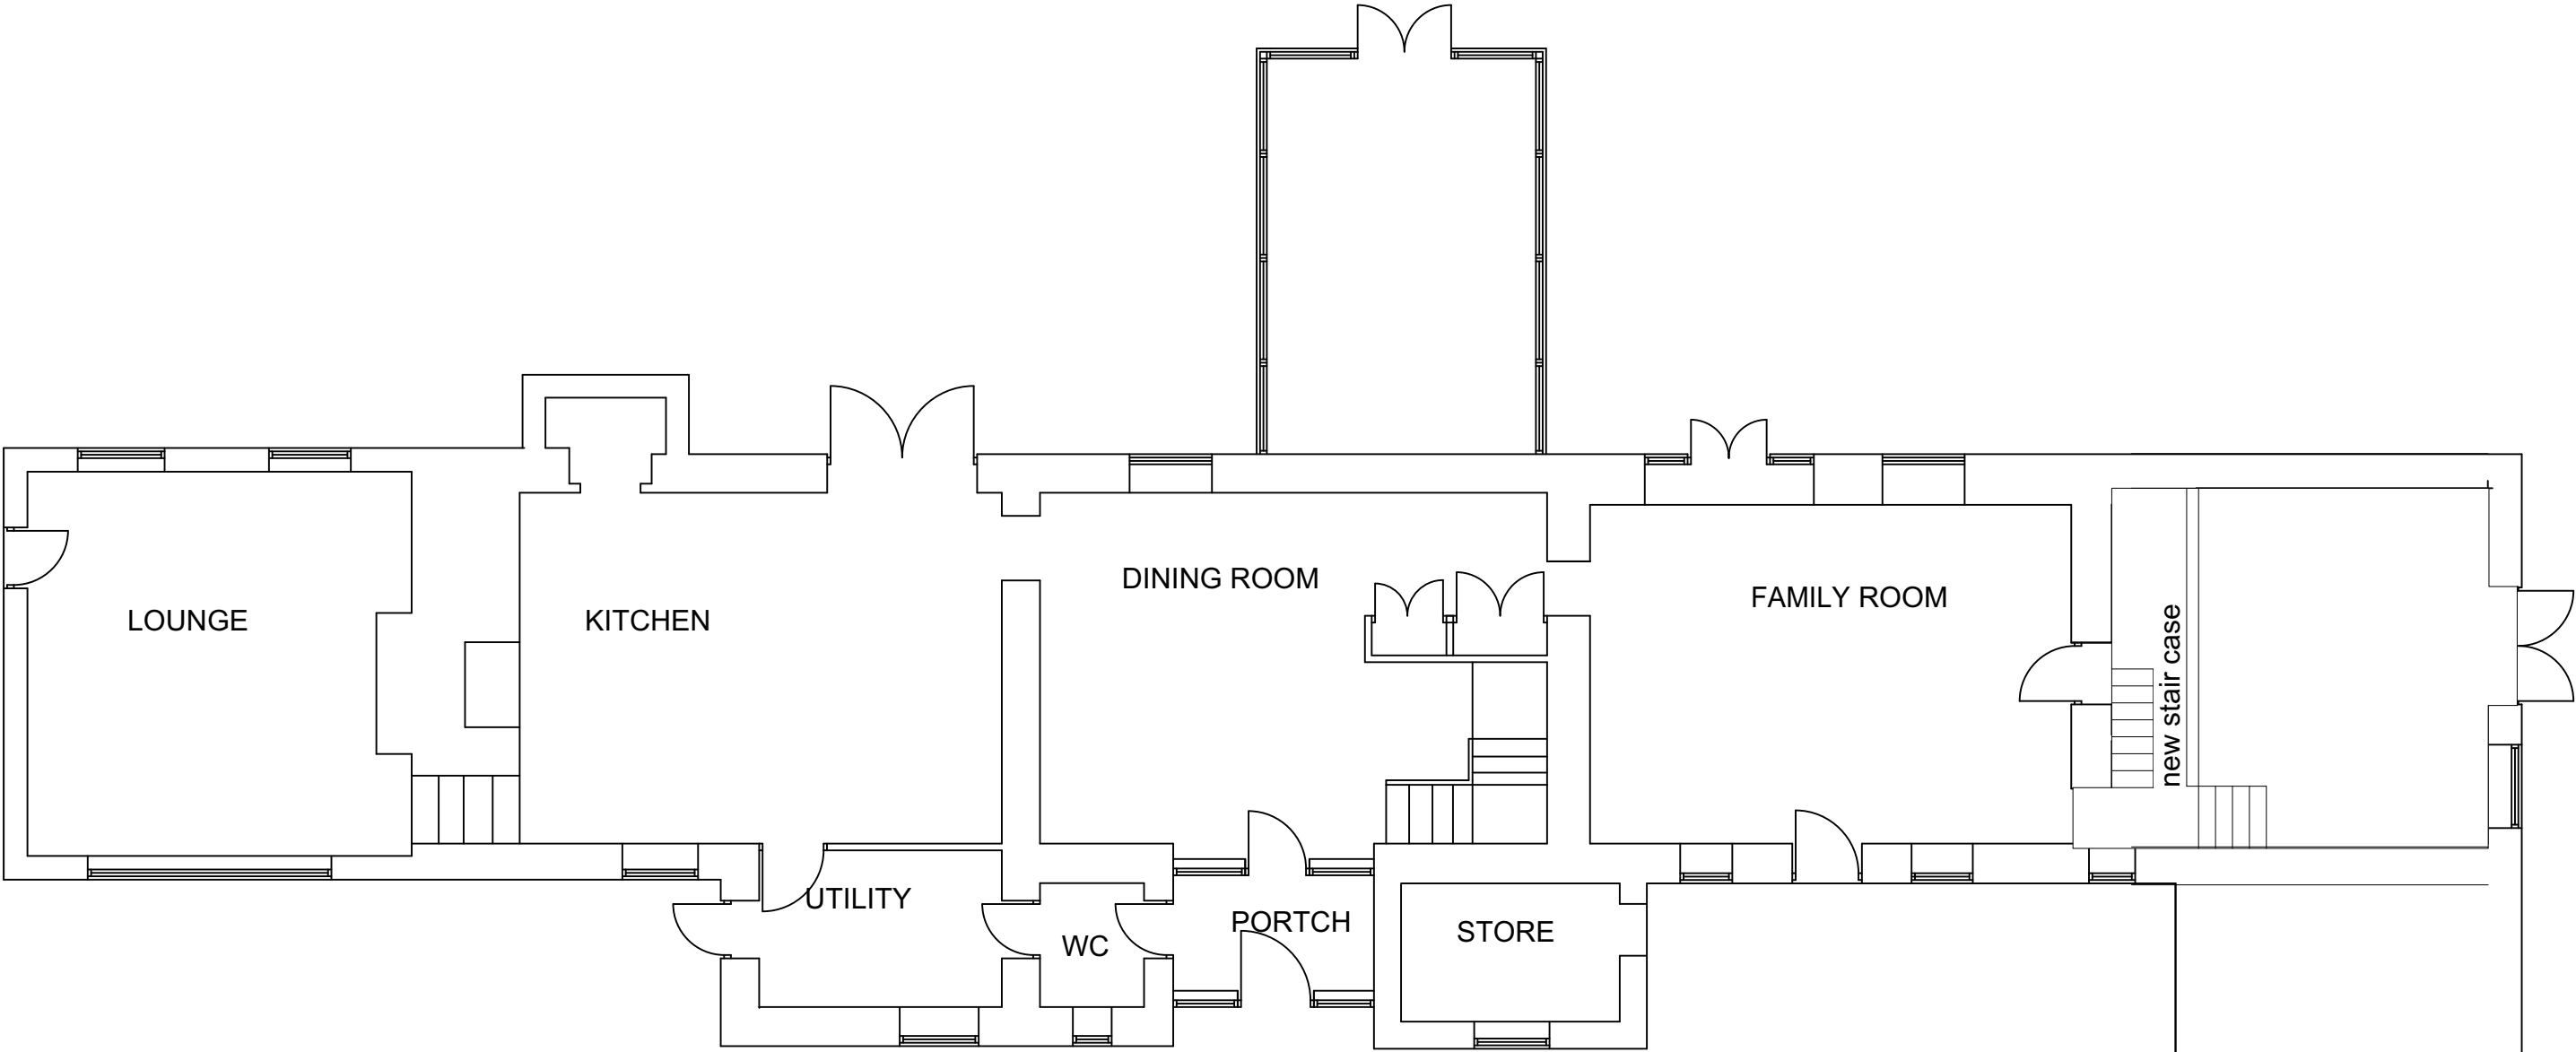

GROUND FLOOR PLAN

Proposed extension to Pontygwaith Farm, Pontygwaith, Treharris, Merthyr Tydfil

PROPOSED

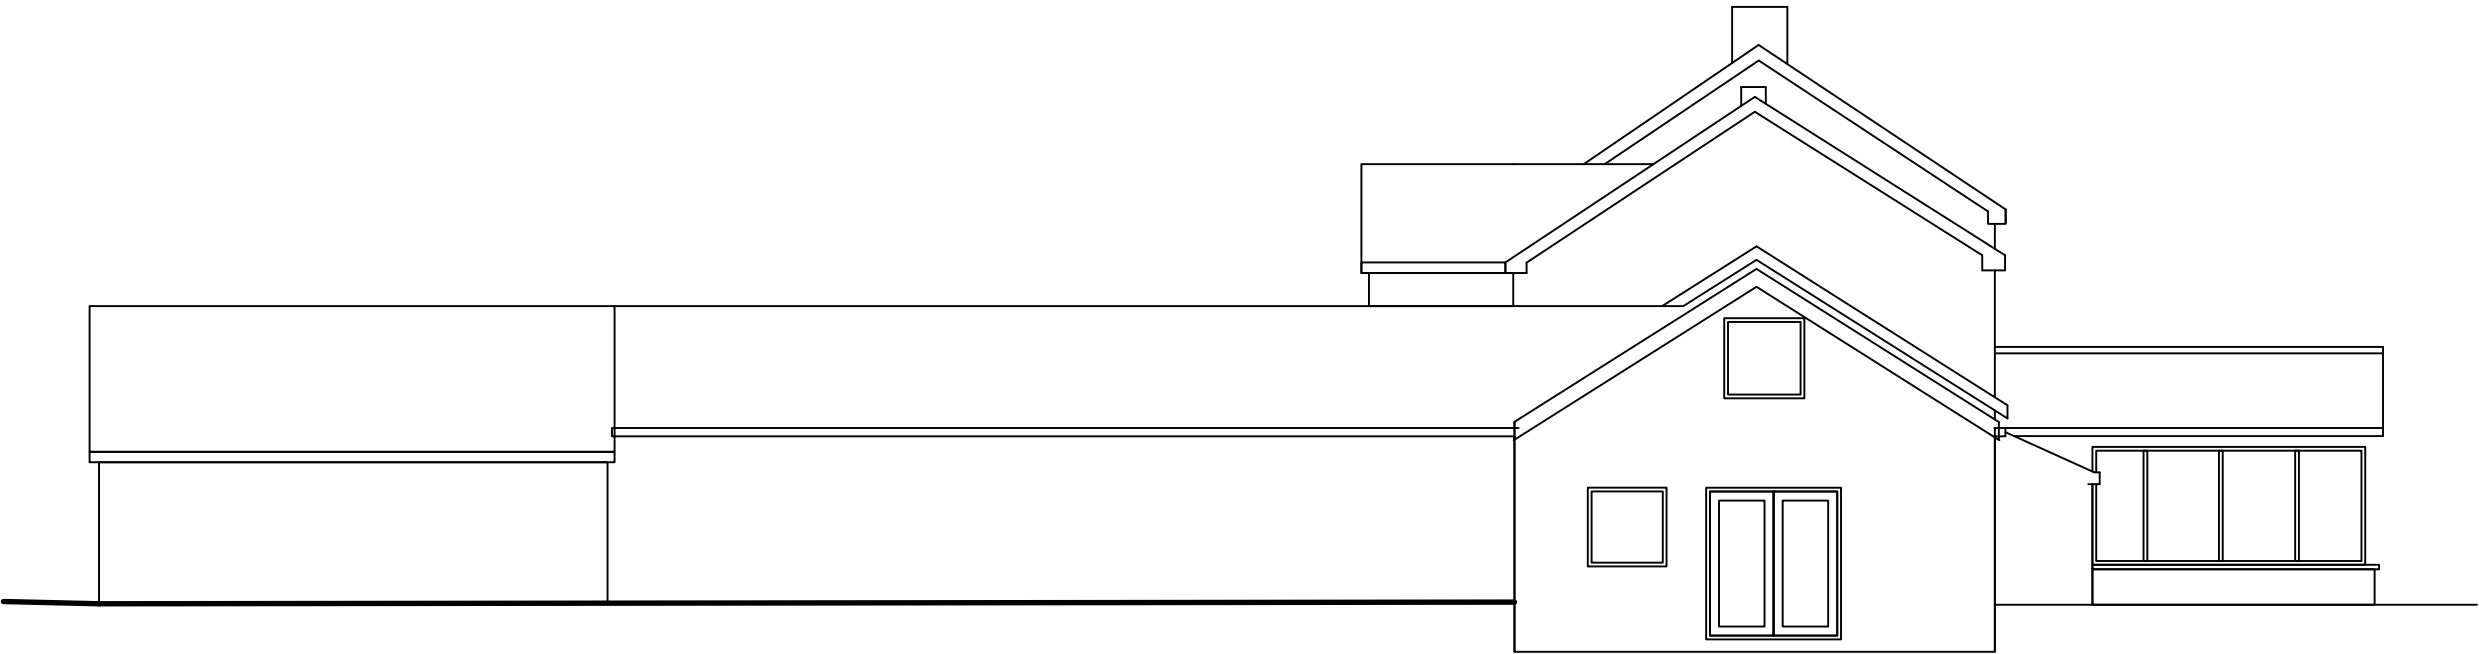

SIDE ELEVATION

Proposed extension to Pontygwaith Farm, Pontygwaith, Treharris, Merthyr Tydfil

PROPOSED



FRONT ELEVATION

Proposed extension to Pontygwaith Farm, Pontygwaith, Treharris, Merthyr Tydfil


PROPOSED



REAR ELEVATION

Proposed extension to Pontygwaith Farm, Pontygwaith, Treharris, Merthyr Tydfil


PROPOSED

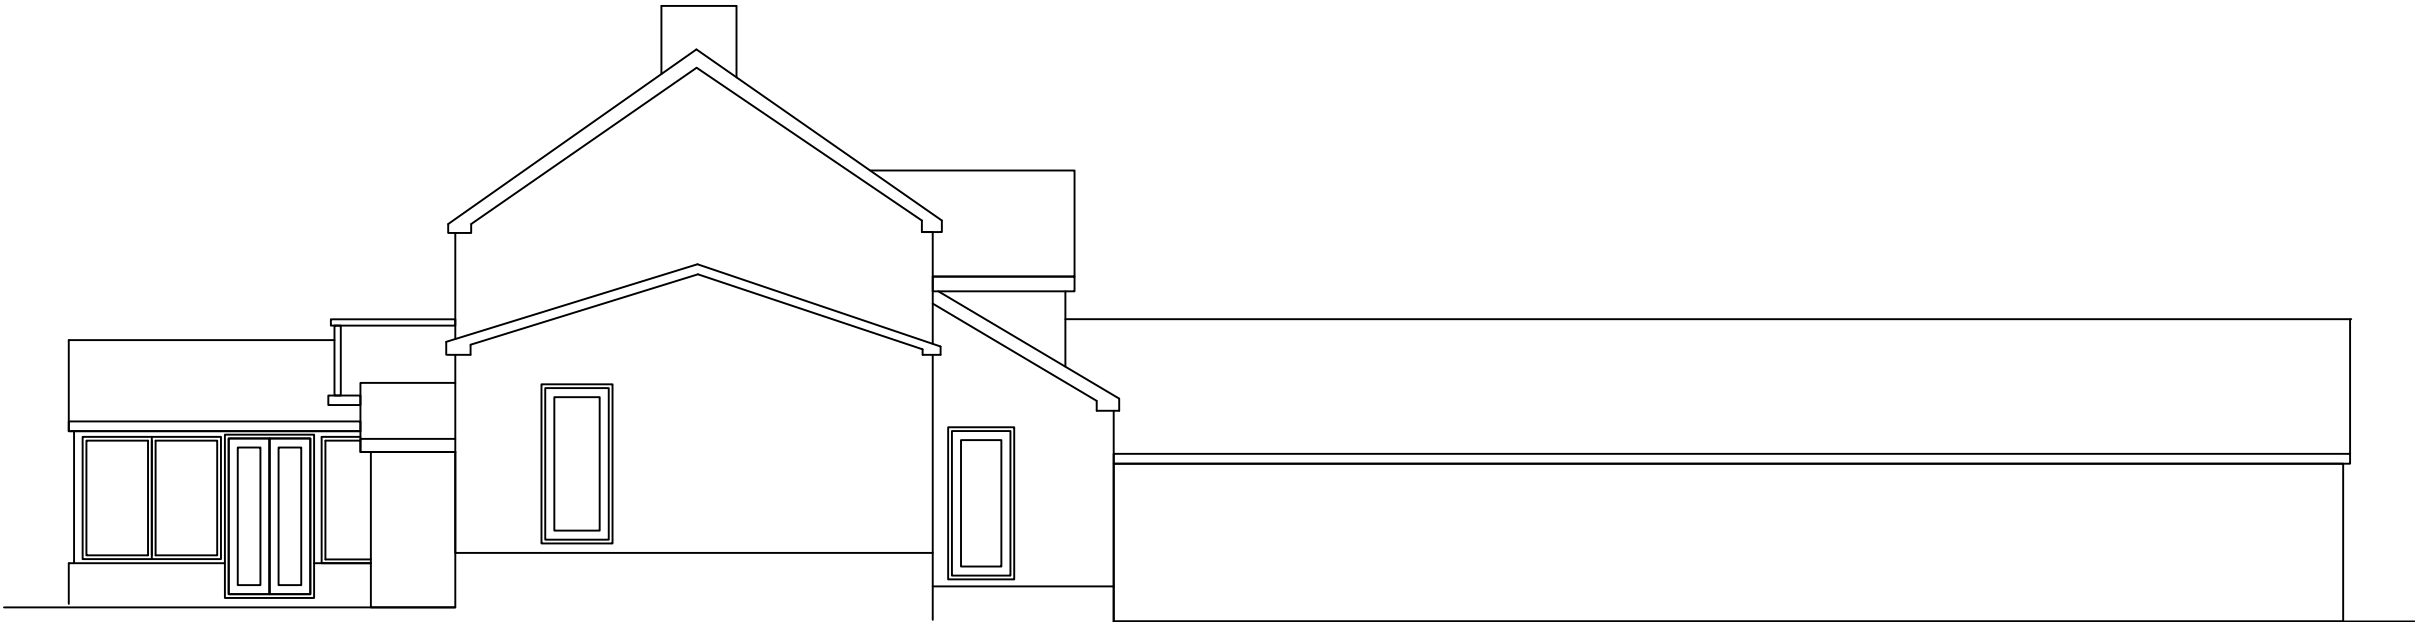

SIDE ELEVATION

Proposed extension to Pontygwaith Farm, Pontygwaith, Treharris, Merthyr Tydfil


PROPOSED

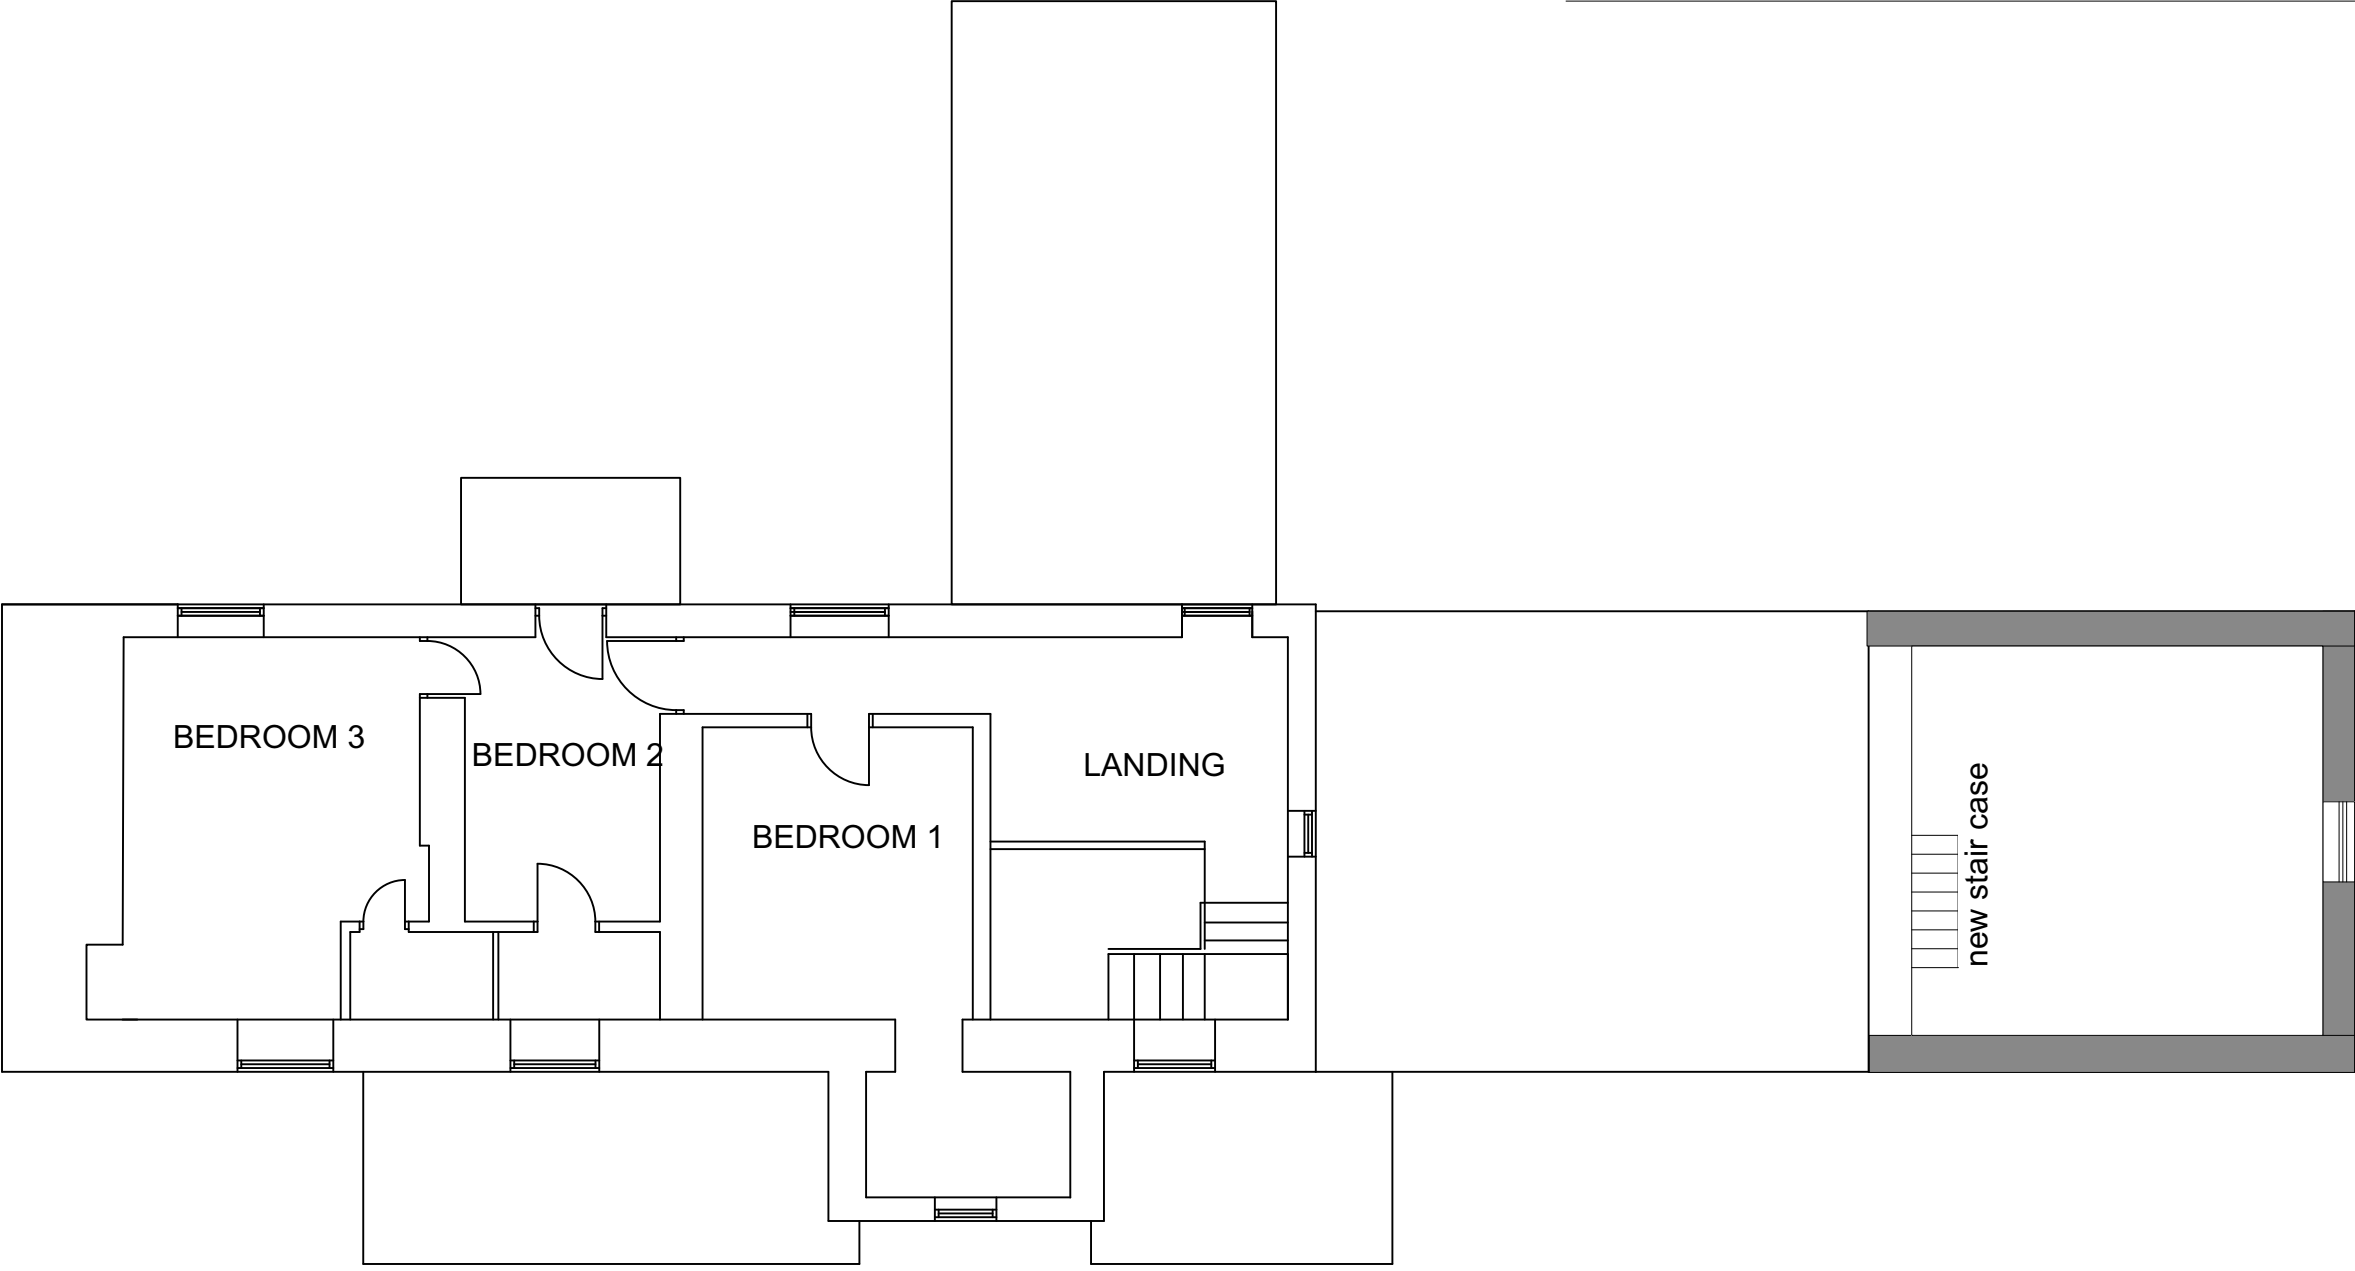

FIRST FLOOR PLAN

Proposed extension to Pontygwaith Farm, Pontygwaith, Treharris, Merthyr Tydfil

PROPOSED - extract

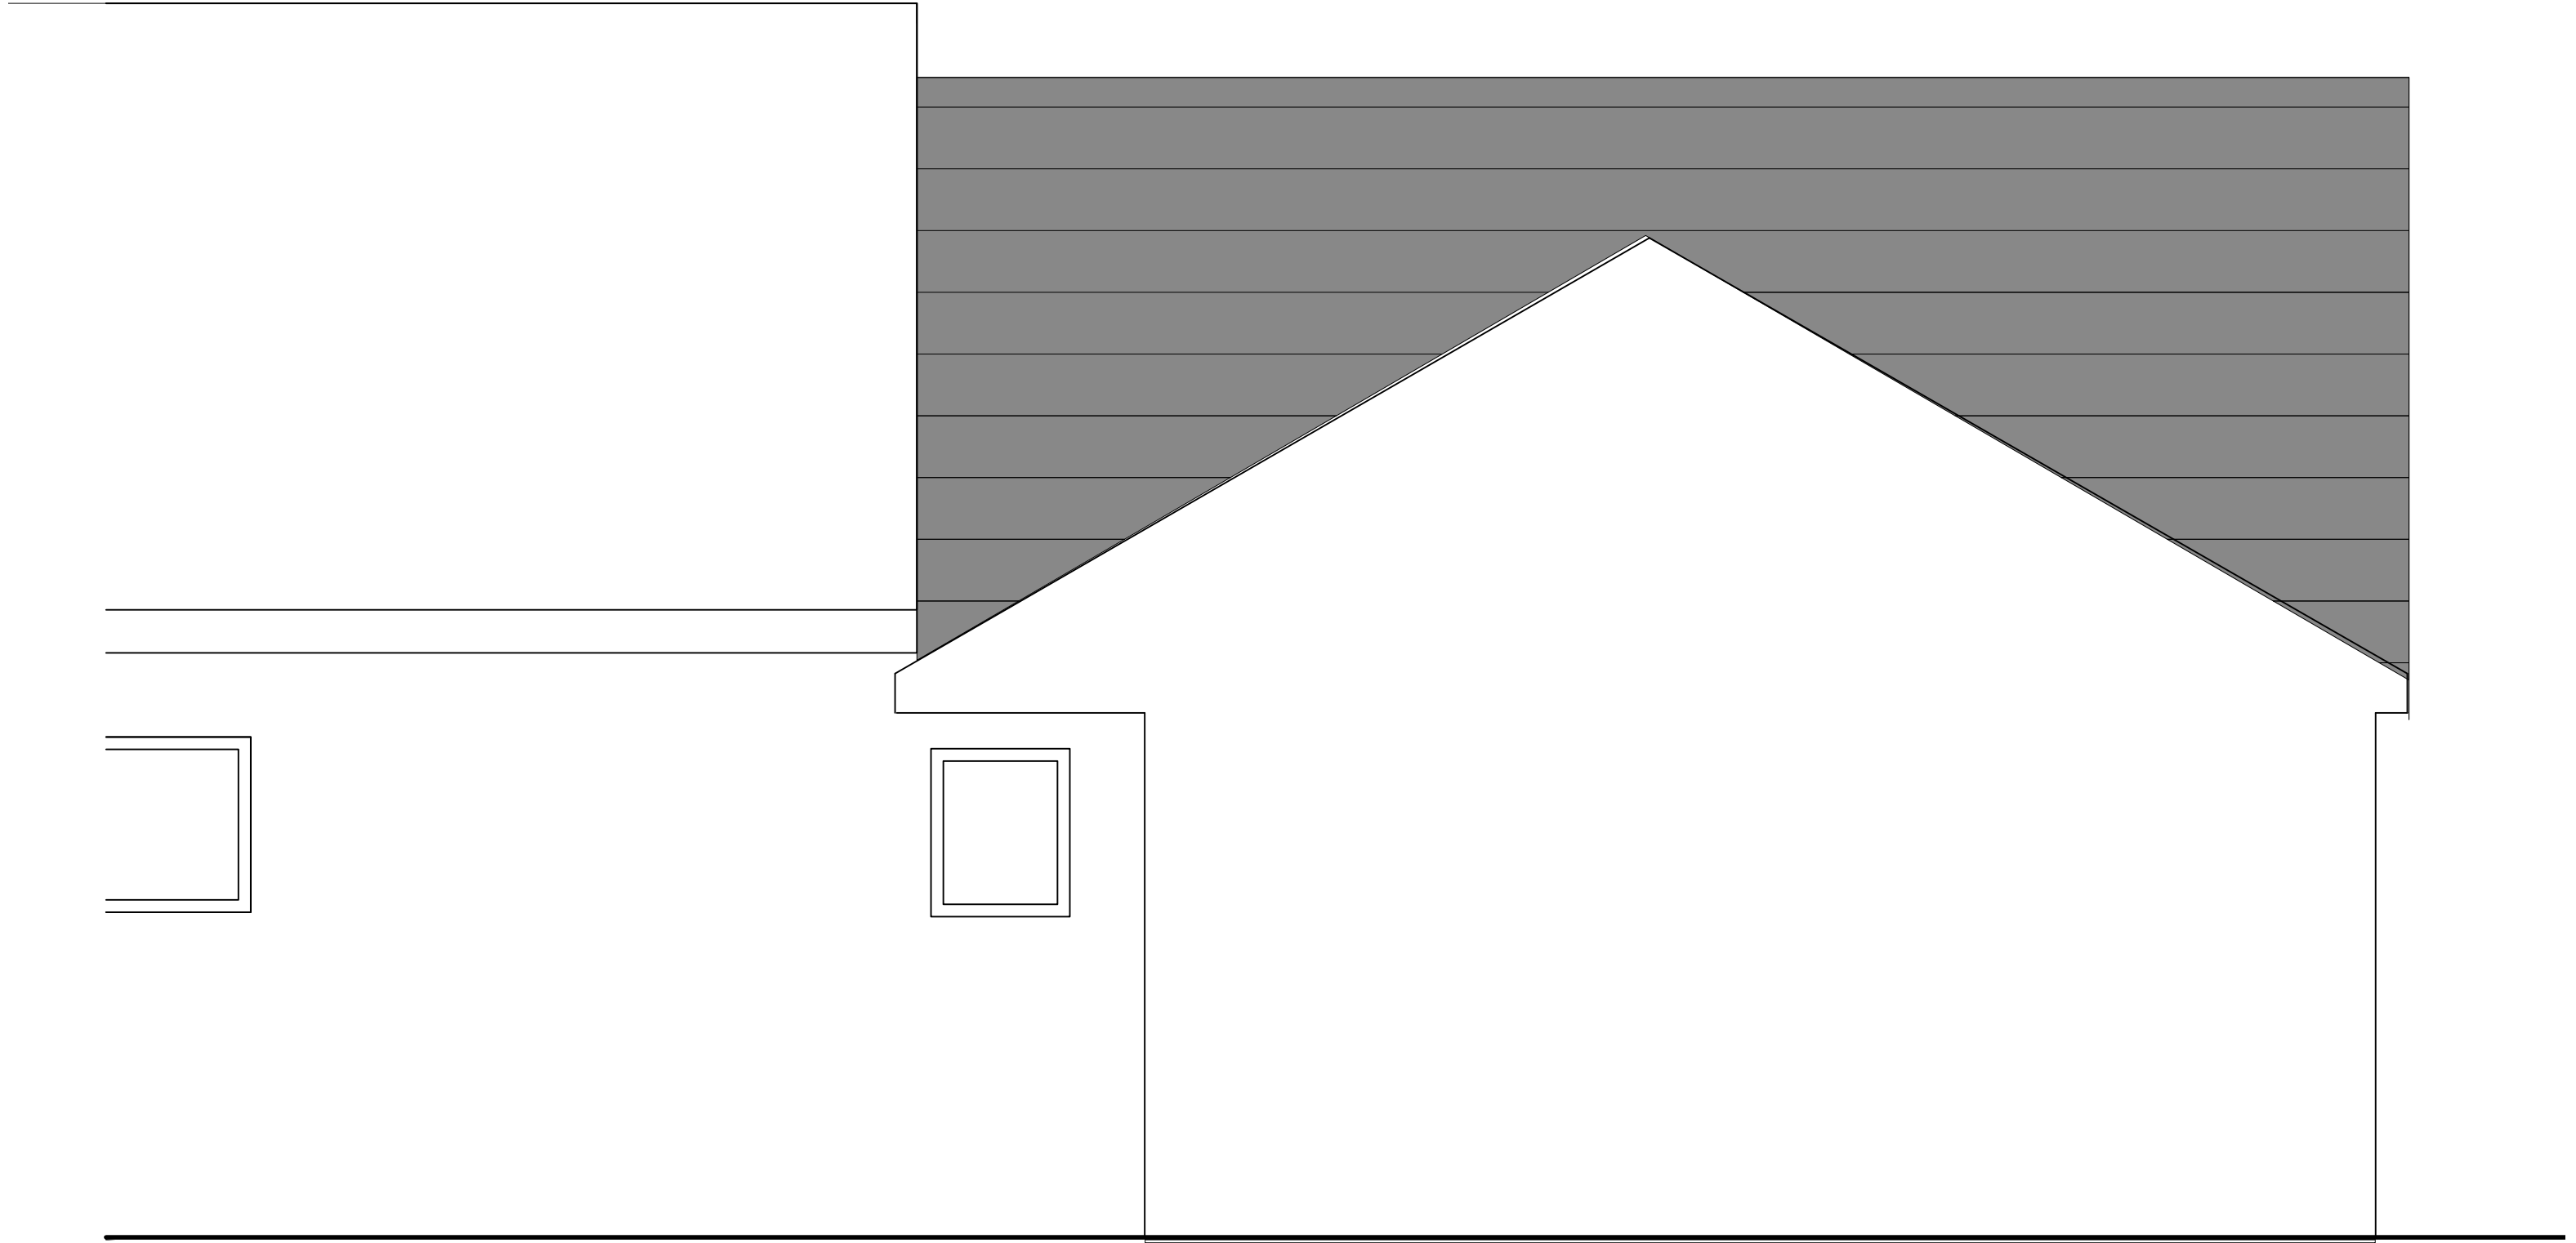

Proposed extension to Pontygwaith Farm, Pontygwaith, Treharris, Merthyr Tydfil