




GROUND FLOOR PLAN

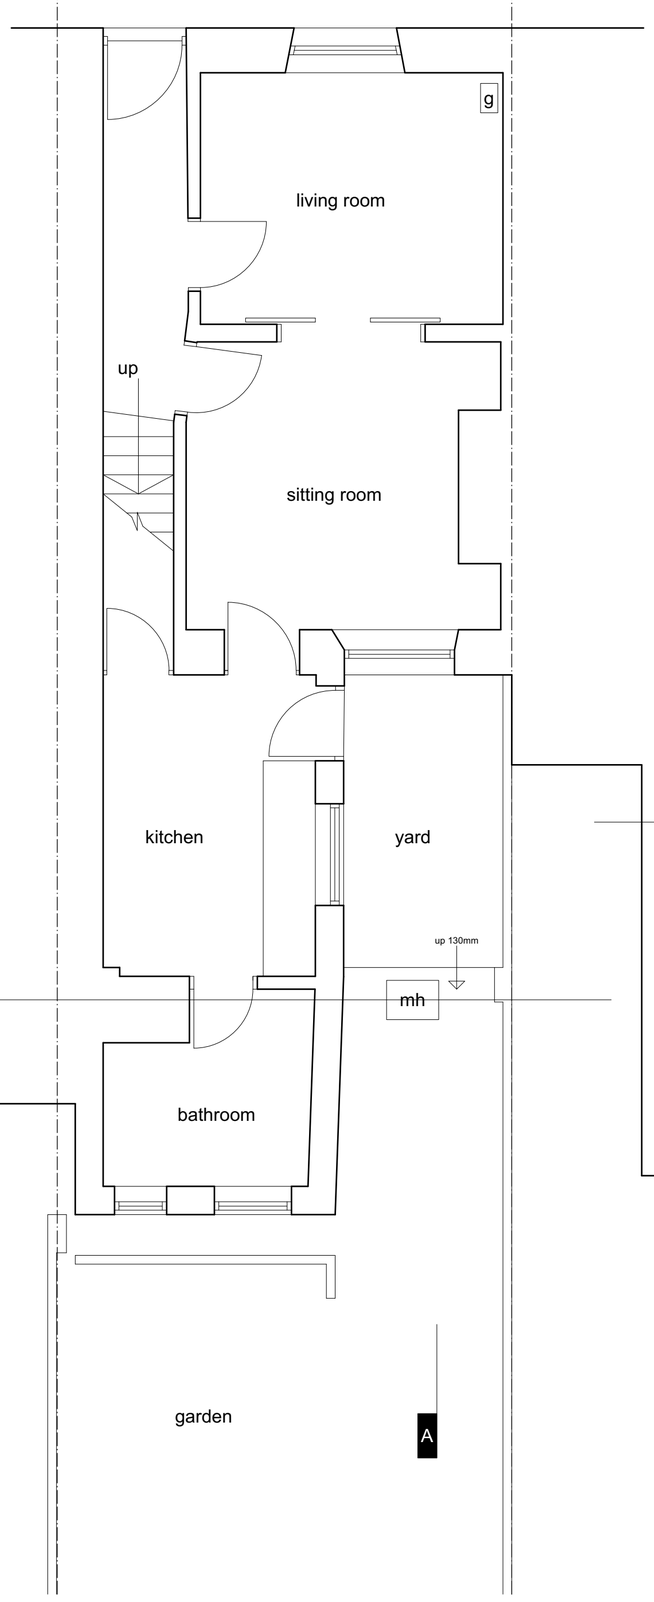


FIRST FLOOR PLAN

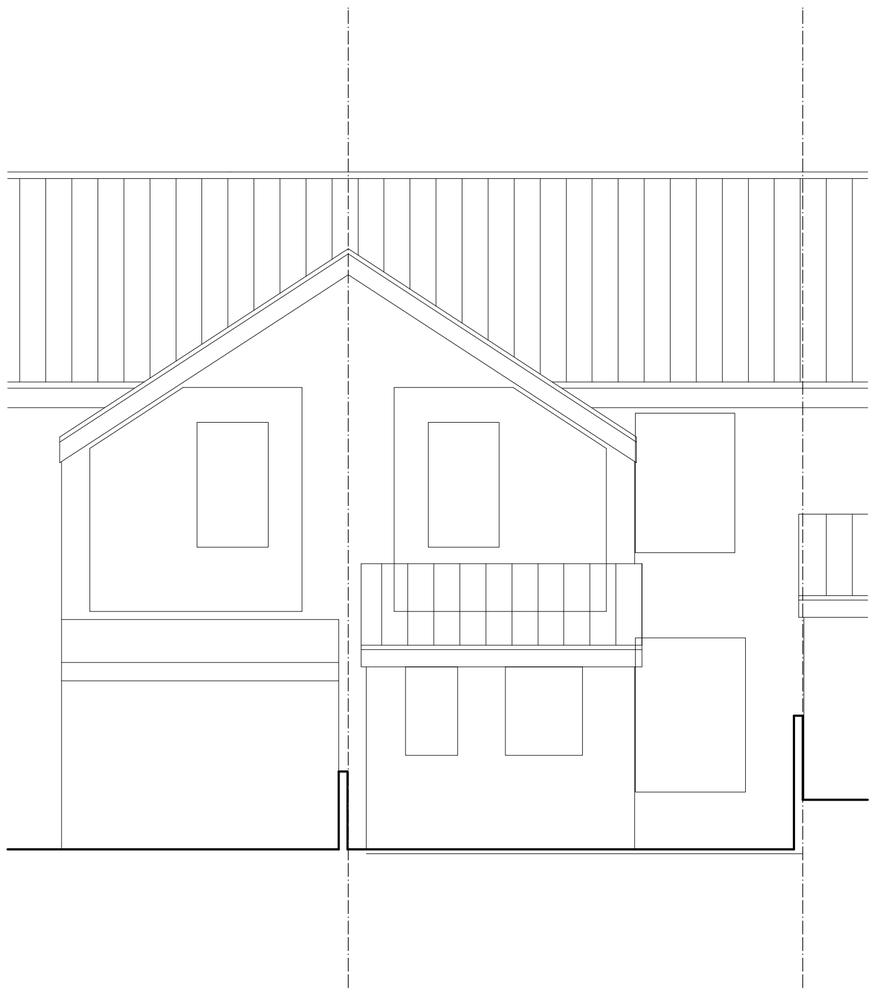

REAR ELEVATION

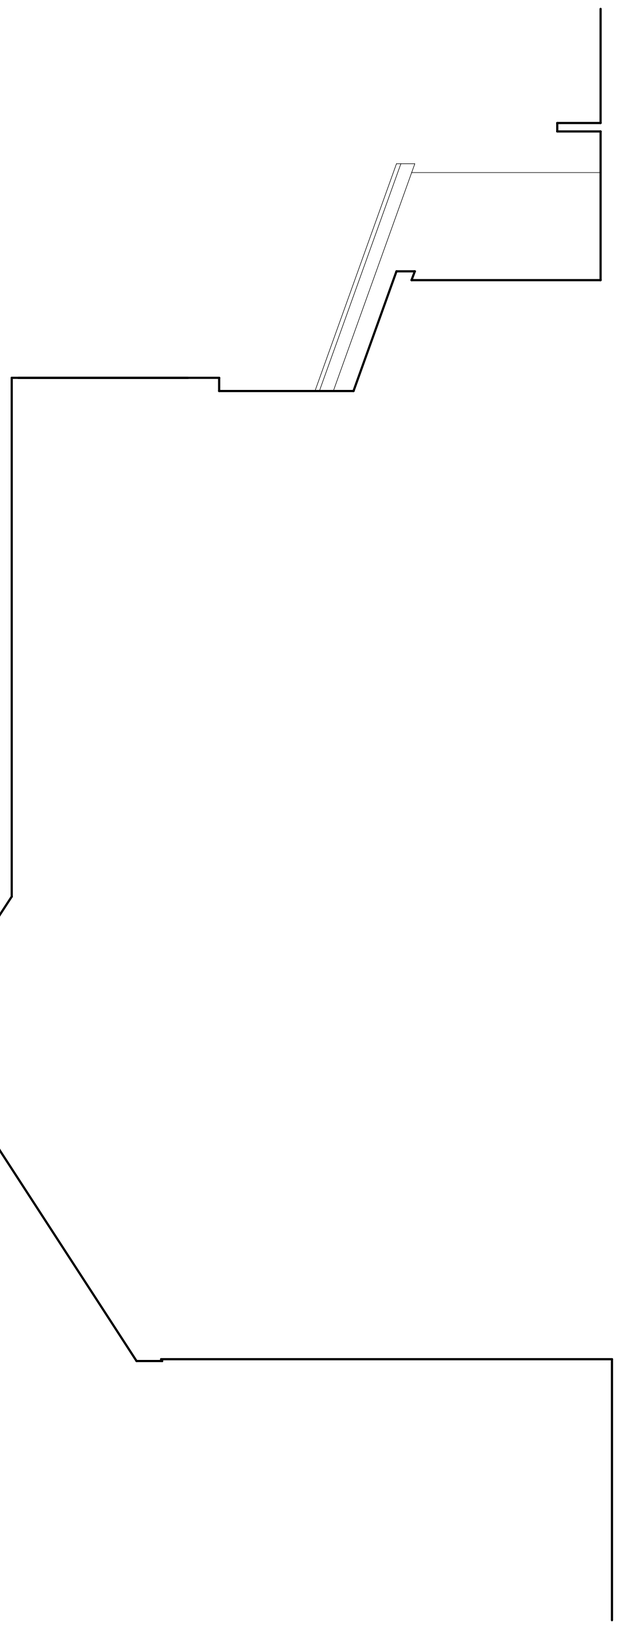

SIDE EXTENSION (SECTION OF MAIN HOUSE)

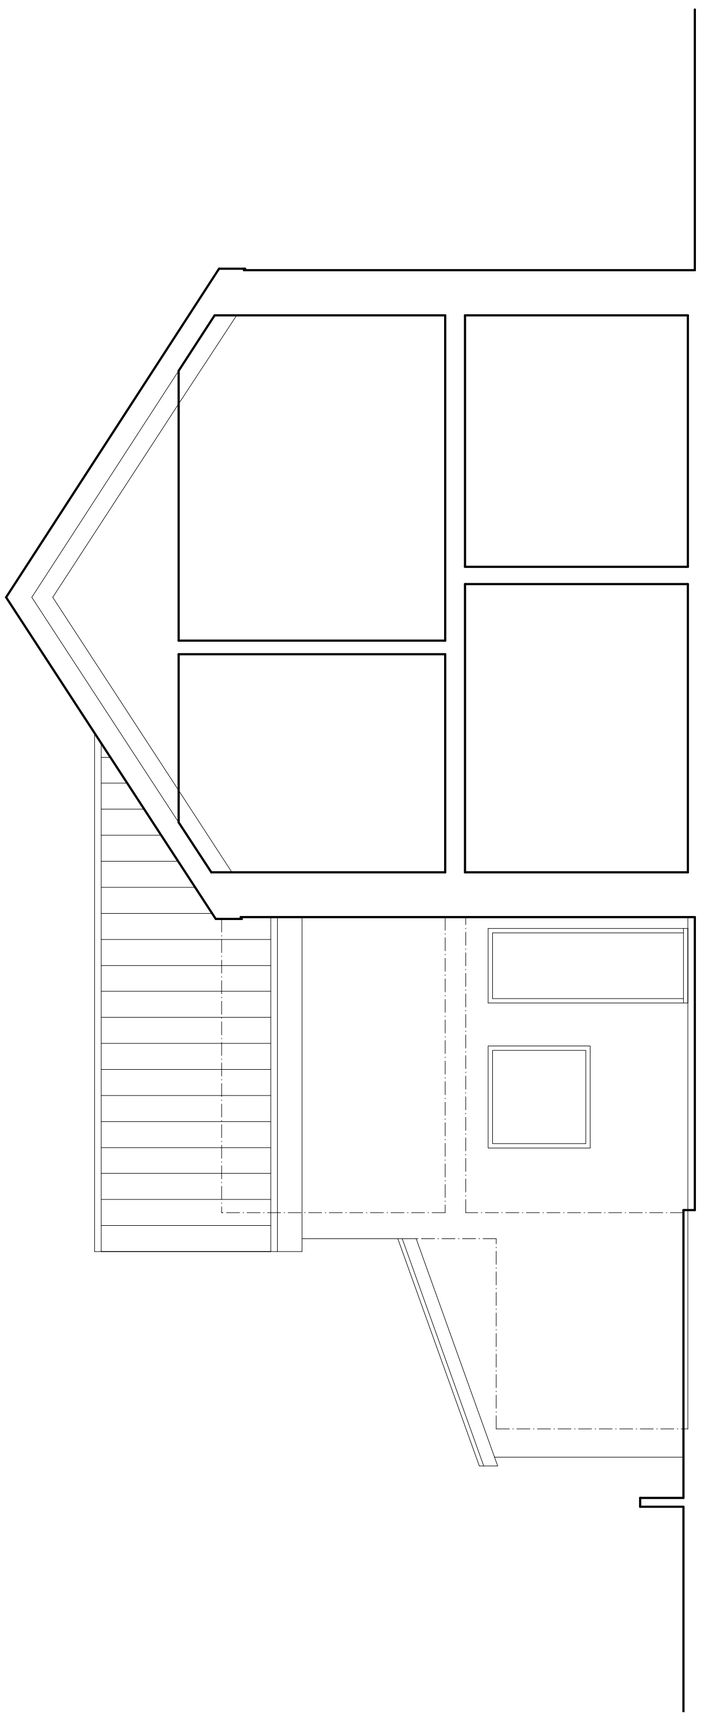

SIDE EXTENSION (SECTION OF MAIN HOUSE)

656.001	Existing plans and elevations		
planning	1:50@A1	Oct '19	SG/CG

1st Floor
Woodfried Studios 62 High St
Merthyr Tydfil CF37 8DE
07830328652
hello@georgeandco.studio
www.georgeandco.studio

DO NOT SCALE THIS DRAWING

©George and Co.

George and Co.

Proposed side/rear extension

to 17 Wingfield Street, Aberfan,
Merthyr Tydfil
for Miss Murphy