


- GENERAL NOTES:
1.

THIS DRAWING IS TO BE READ IN CONJUNCTION WITH ALL RELEVANT ARCHITECTS AND ENGINEERS DRAWINGS AND SPECIFICATIONS.
2.


DO NOT SCALE THIS DRAWING. ANY AMBIGUITIES, OMISSIONS AND ERRORS ON DRAWINGS SHALL BE BROUGHT TO THE ENGINEERS ATTENTION IMMEDIATELY. ALL DIMENSIONS MUST BE CHECKED / VERIFIED ON SITE.
3.

ALL DIMENSIONS ARE IN MILLIMETRES UNLESS NOTED OTHERWISE.
4.

FOR GENERAL NOTES REFER TO DRAWING.

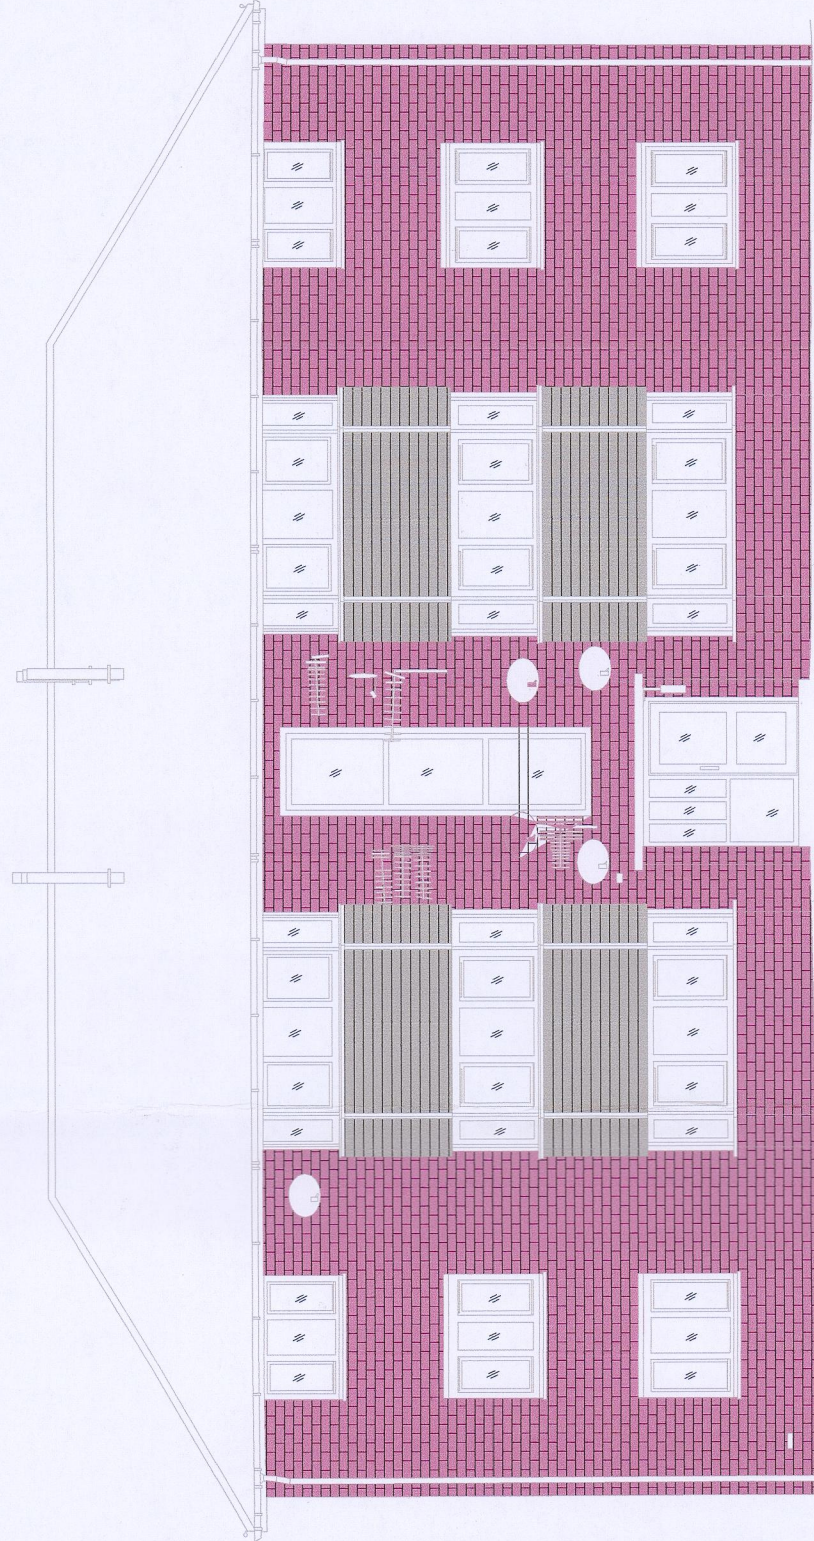


SOUTH EAST EXISTING ELEVATION

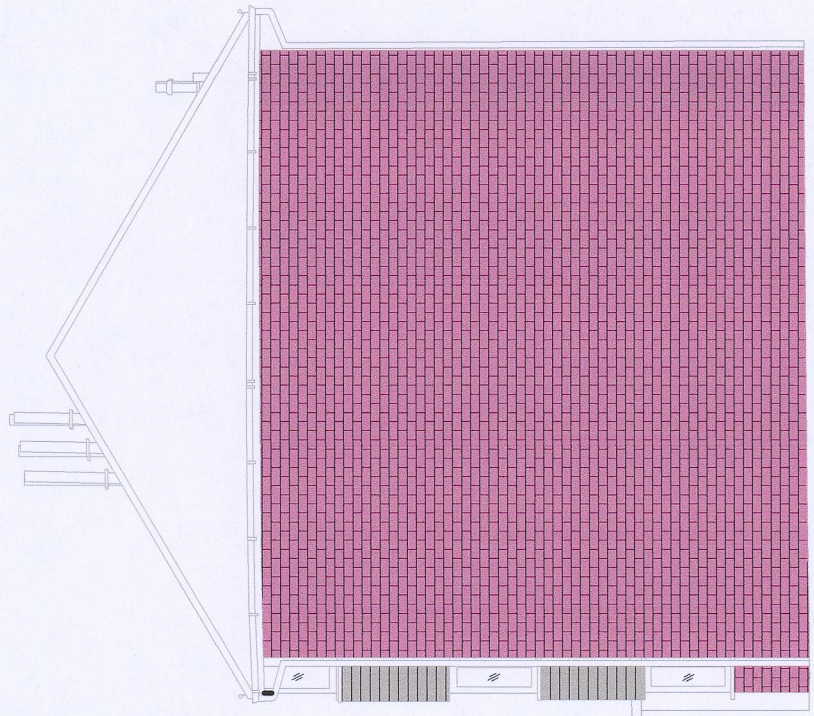


NORTH EAST EXISTING ELEVATION


FINISH DETAILS
FACE BRICKWORK
UNDER WINDOWS: WHITE HORIZONTAL
BOARDING

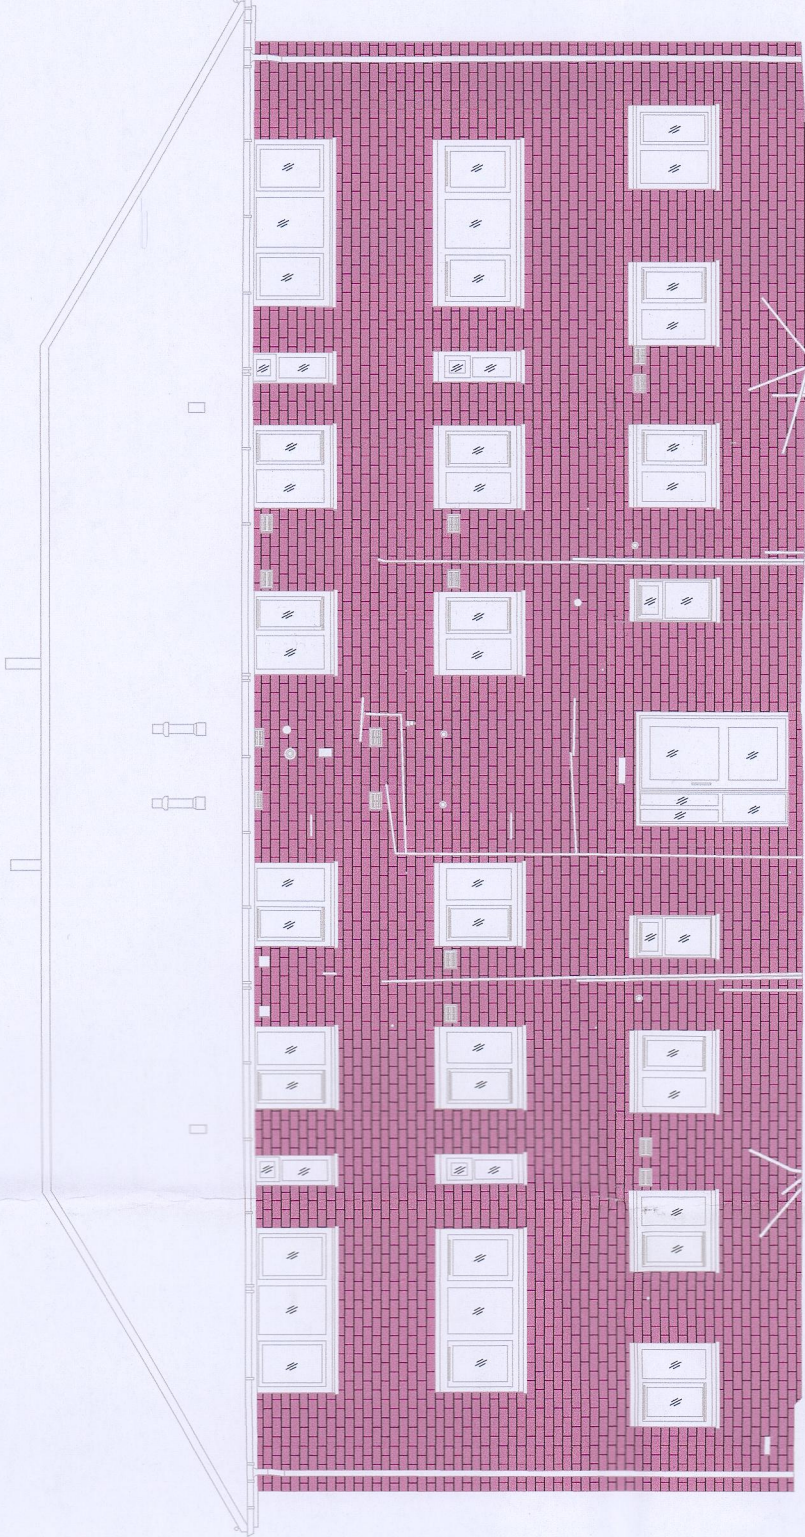

NORTH WEST EXISTING ELEVATION

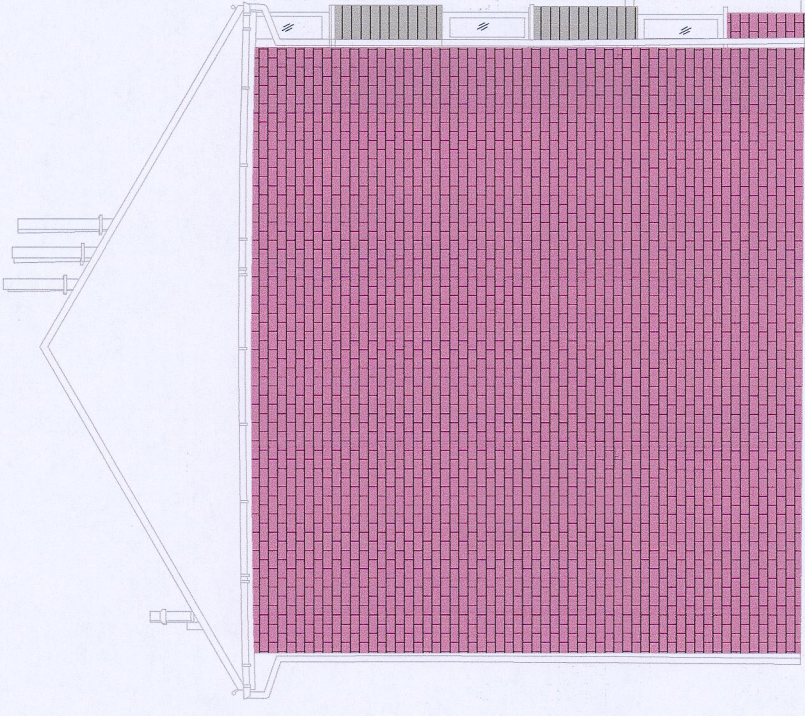

SOUTH WEST EXISTING ELEVATION

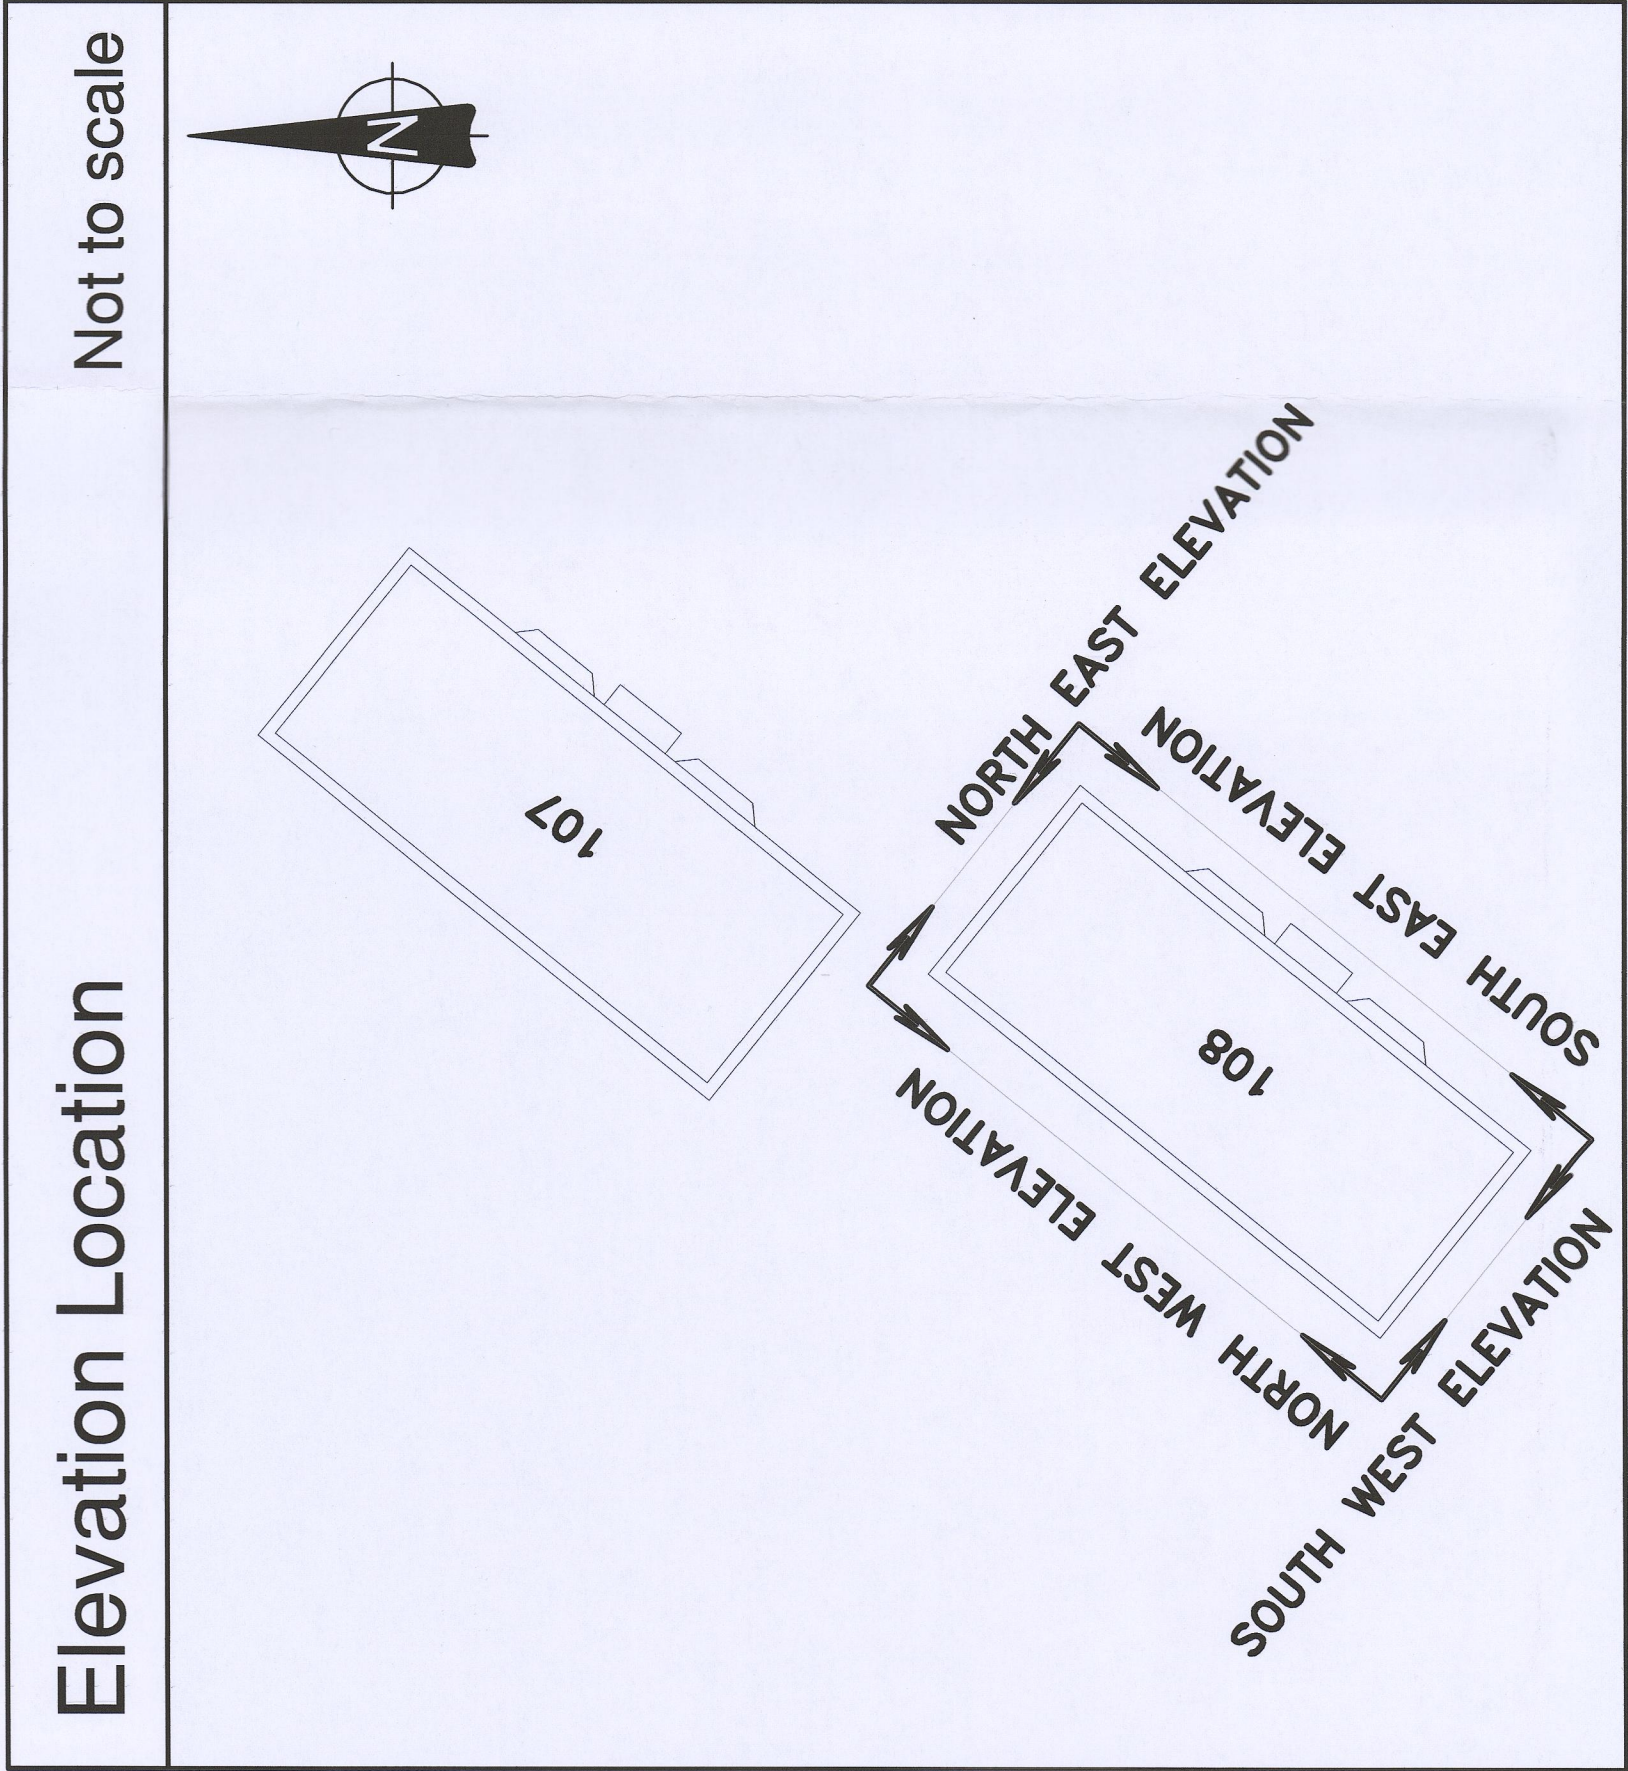

P01	PLANNING ISSUE	21/06/21	MU	JC
Rev:	Description:	Date:	By:	Check:



3 Cwrt-y-Pw, Earfwood Road, Cardiff, CF14 5SH

029 2038 0900

cardiff@curtins.com

www.curtins.com

Civils & Structures • Transport Planning • Environmental • Infrastructure • Conservation • Heritage • Project Delivery

Engineering • Urban Centricity • Cardiff Design • Urban • Landscape • Urban • Urban • Urban • Urban • Urban

Status: **Planning**

Project: **Merthyr Valleys Homes;
108 Haydn Terrace**

Dwg Title: **Existing Elevations**

Size:	Date:	Drawn By:	Designed By:	Checked By:
A1	18/06/21	MU	MU	JC
Scale:	1:100			
Project No:	Originator:	Volume:	Level:	Type:
79327 - CUR - 00 - ZZ - DR - S -				Category / Number:
21003				Rev: