
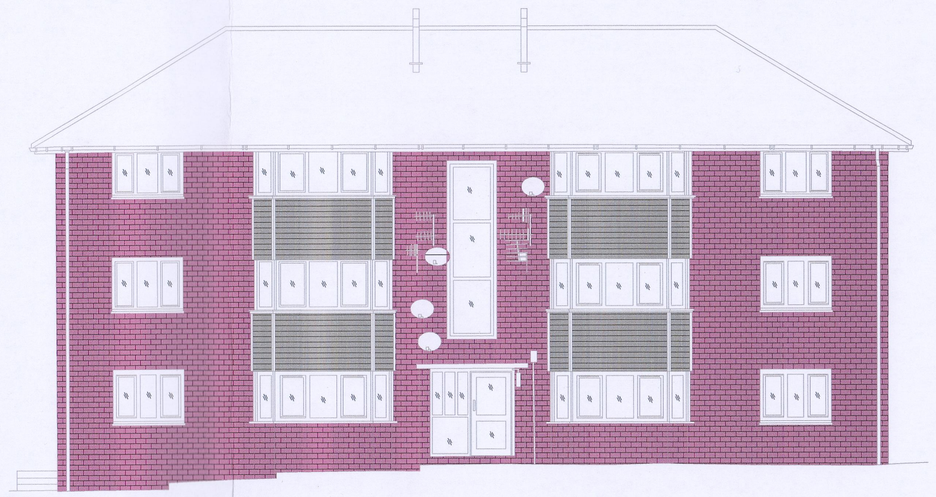


Datum 278.00m

SOUTH EAST EXISTING ELEVATION

FINISH DETAILS

FACE BRICKWORK
UNDER WINDOWS: WHITE HORIZONTAL BOARDING

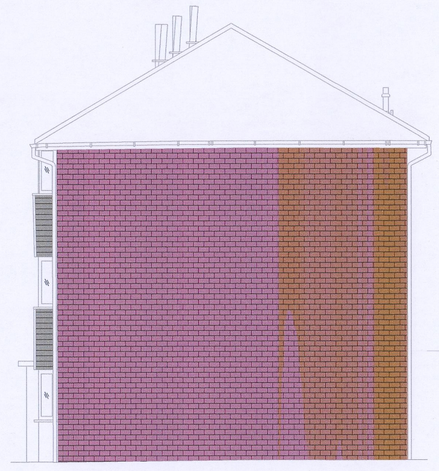


NORTH EAST EXISTING ELEVATION



Datum 278.00m


NORTH WEST EXISTING ELEVATION

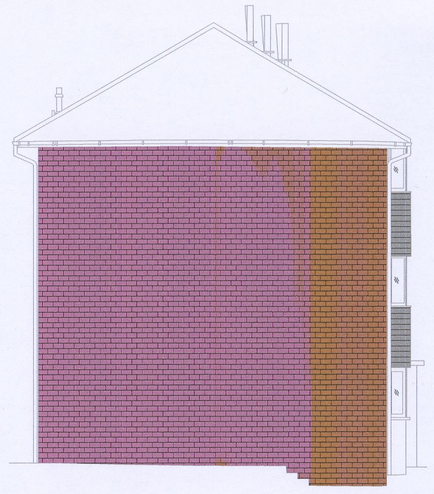

SOUTH WEST EXISTING ELEVATION

Elevation Location

Not to scale

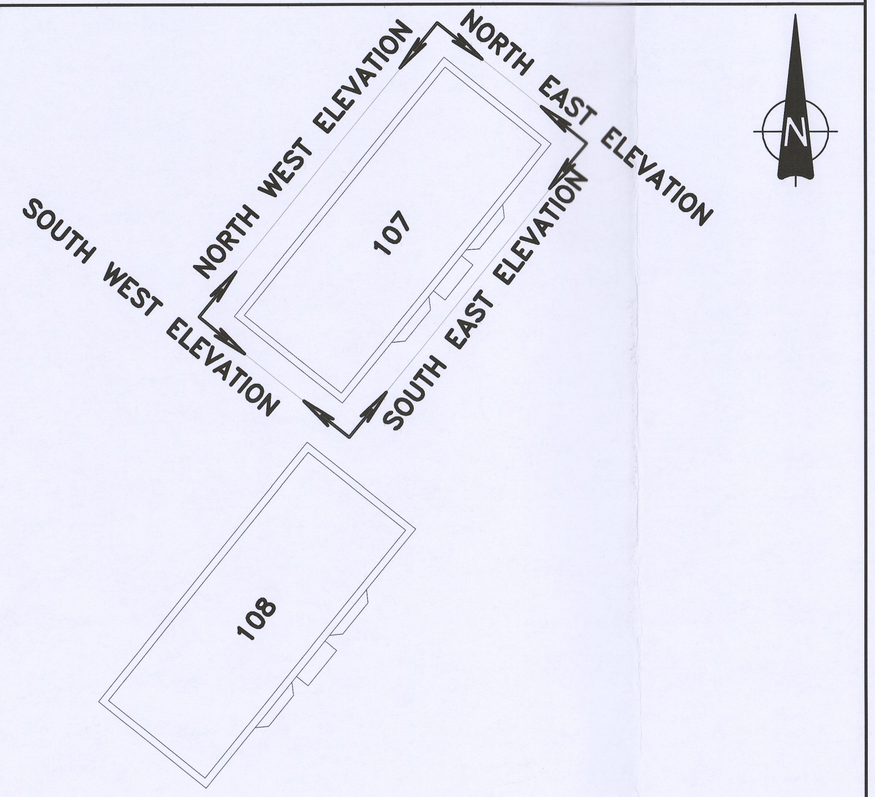

GENERAL NOTES:

1. THIS DRAWING IS TO BE READ IN CONJUNCTION WITH ALL RELEVANT ARCHITECTS AND ENGINEERS DRAWINGS AND SPECIFICATIONS.
2. DO NOT SCALE THIS DRAWING. ANY AMBIGUITIES, OMISSIONS AND ERRORS ON DRAWINGS SHALL BE BROUGHT TO THE ENGINEERS ATTENTION IMMEDIATELY. ALL DIMENSIONS MUST BE CHECKED / VERIFIED ON SITE.
3. ALL DIMENSIONS ARE IN MILLIMETRES UNLESS NOTED OTHERWISE.
4. FOR GENERAL NOTES REFER TO DRAWING.

Rev:	Description:	Date:	By:	Chkd:
P01	PLANNING ISSUE	21/06/21	MU	JC

curtins
3 Cwrt-y-Parc, Earlswood Road, Cardiff, CF14 5GH
029 2068 0900
cardiff@curtins.com
www.curtins.com
Civils & Structures • Transport Planning • Environmental • Infrastructure • Geotechnical • Conservation & Heritage • Principal Designer
Birmingham • Bristol • Cambridge • Cardiff • Douglas • Dublin • Edinburgh • Glasgow • Kendal • Leeds • Liverpool • London • Manchester • Nottingham

Status: Planning

Project: Merthyr Valleys Homes; 107 Haydn Terrace

Drg Title: Existing Elevations

Size:	Date:	Drawn By:	Designed By:	Checked By:
A1	18/06/21	MU	MU	JC
Scale: 1:100				

Project No:	Originator:	Volume:	Level:	Type:	Role:	Category / Number:	Rev:
79327	CUR	00	ZZ	DR	S	21001	P01

\\cwls04\Projects\079000-079327 Haydn Terrace\04-Production\A4-Models-Drawings\S3CAD\