

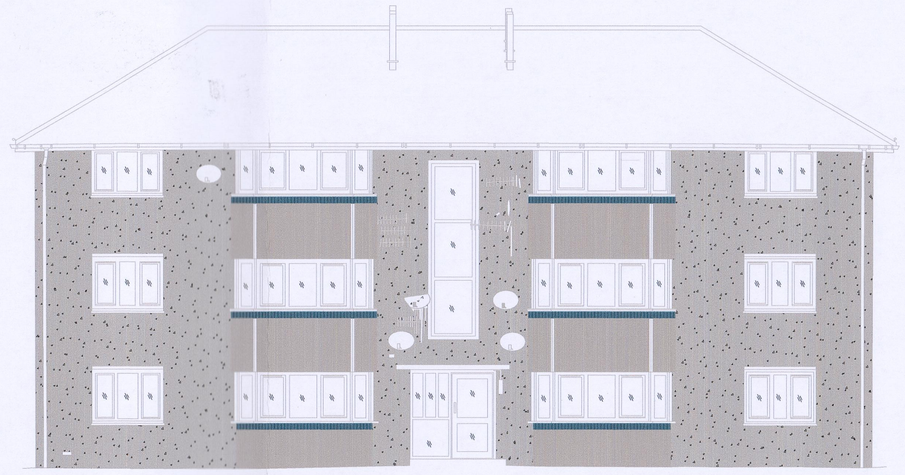


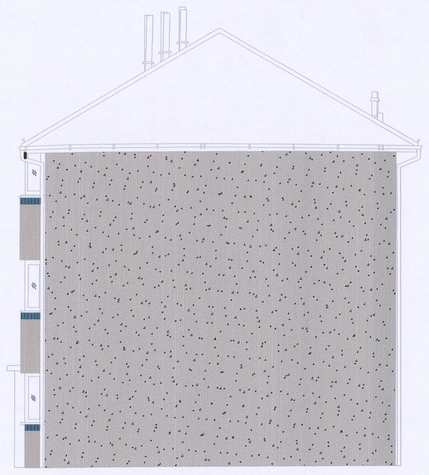


Datum 278.00m

SOUTH EAST PROPOSED ELEVATION

NORTH EAST PROPOSED ELEVATION

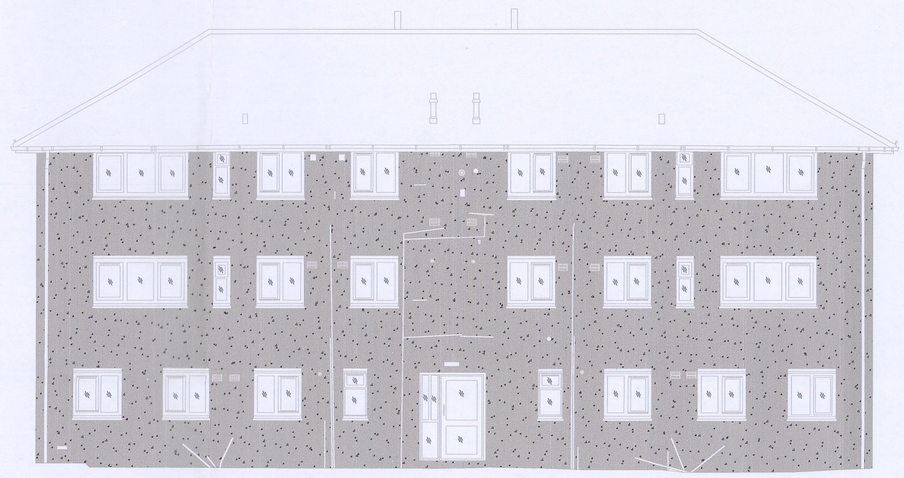

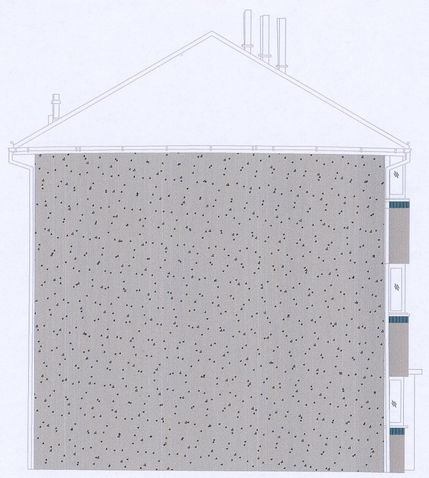

Datum 278.00m

NORTH WEST PROPOSED ELEVATION


SOUTH WEST PROPOSED ELEVATION

FINISH DETAILS

DASH: BLACK & WHITE
RENDER PANELS: 350ZY
BRICK SOLDIER COURSE: CANNON BLUE
NEW PVCU WINDOWS

Elevation Location

Not to scale

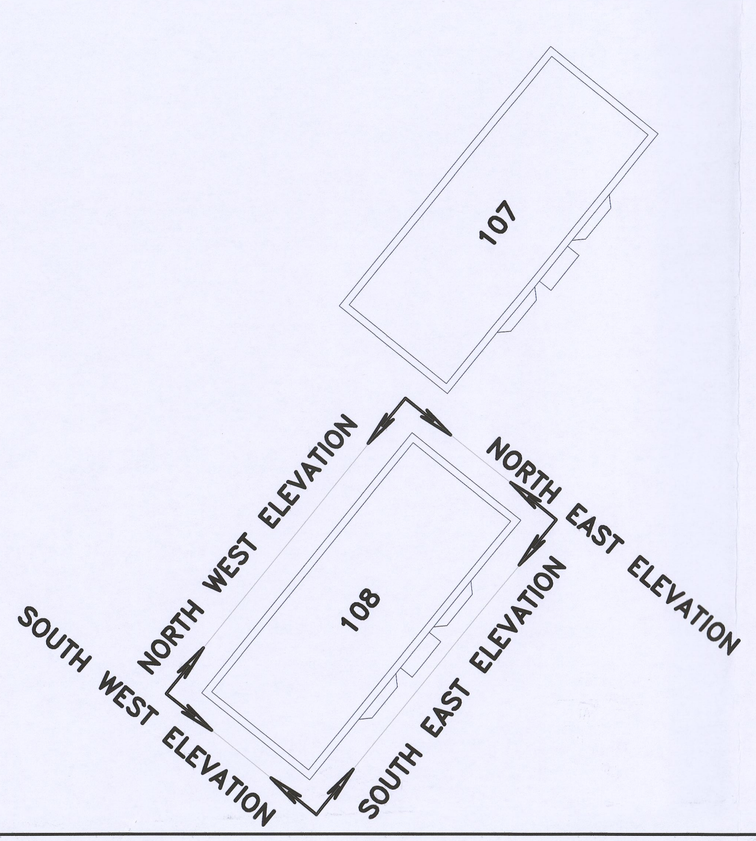

GENERAL NOTES:

1. THIS DRAWING IS TO BE READ IN CONJUNCTION WITH ALL RELEVANT ARCHITECTS AND ENGINEERS DRAWINGS AND SPECIFICATIONS.
2. DO NOT SCALE THIS DRAWING. ANY AMBIGUITIES, OMISSIONS AND ERRORS ON DRAWINGS SHALL BE BROUGHT TO THE ENGINEERS ATTENTION IMMEDIATELY. ALL DIMENSIONS MUST BE CHECKED / VERIFIED ON SITE.
3. ALL DIMENSIONS ARE IN MILLIMETRES UNLESS NOTED OTHERWISE.
4. FOR GENERAL NOTES REFER TO DRAWING.

Rev:	Description:	Date:	By:	Chkd:
P01	PLANNING ISSUE	21/06/21	MU	JC

curtins
3 Cwrt-y-Parc, Earlswood Road, Cardiff, CF14 5GH
029 2068 0900
cardiff@curtins.com
www.curtins.com
Civils & Structures • Transport Planning • Environmental • Infrastructure • Geotechnical • Conservation & Heritage • Principal Designer
Birmingham • Bristol • Cambridge • Cardiff • Douglas • Dublin • Edinburgh • Glasgow • Kendal • Leeds • Liverpool • London • Manchester • Nottingham

Status: Planning

Project: Merthyr Valleys Homes; 108 Haydn Terrace

Drg Title: Proposed Elevations

Size:	Date:	Drawn By:	Designed By:	Checked By:
A1	18/06/21	MU	MU	JC

Scale: 1:100

Project No:	Originator:	Volume:	Level:	Type:	Role:	Category / Number:	Rev:
79327	CUR	00	ZZ	DR	S	21004	P01

\\cdsfs04\Projects\079000-079327 Haydn Terrace\04-Production\HA-Models-Drawings\SCHD\