




- GENERAL NOTES:
- THIS DRAWING IS TO BE READ IN CONJUNCTION WITH ALL RELEVANT ARCHITECTS AND ENGINEERS DRAWINGS AND SPECIFICATIONS.
 - DO NOT SCALE THIS DRAWING. ANY AMBIGUITIES, OMISSIONS AND ERRORS ON DRAWINGS SHALL BE BROUGHT TO THE ENGINEERS ATTENTION IMMEDIATELY. ALL DIMENSIONS MUST BE CHECKED / VERIFIED ON SITE.
 - ALL DIMENSIONS ARE IN MILLIMETRES UNLESS NOTED OTHERWISE.
 - FOR GENERAL NOTES REFER TO DRAWING.

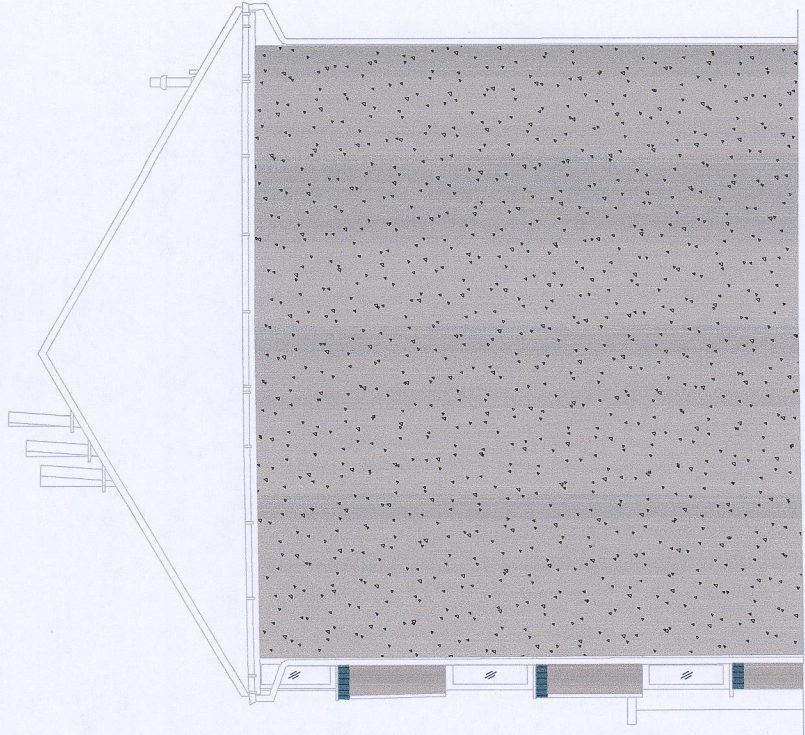

NORTH EAST PROPOSED ELEVATION

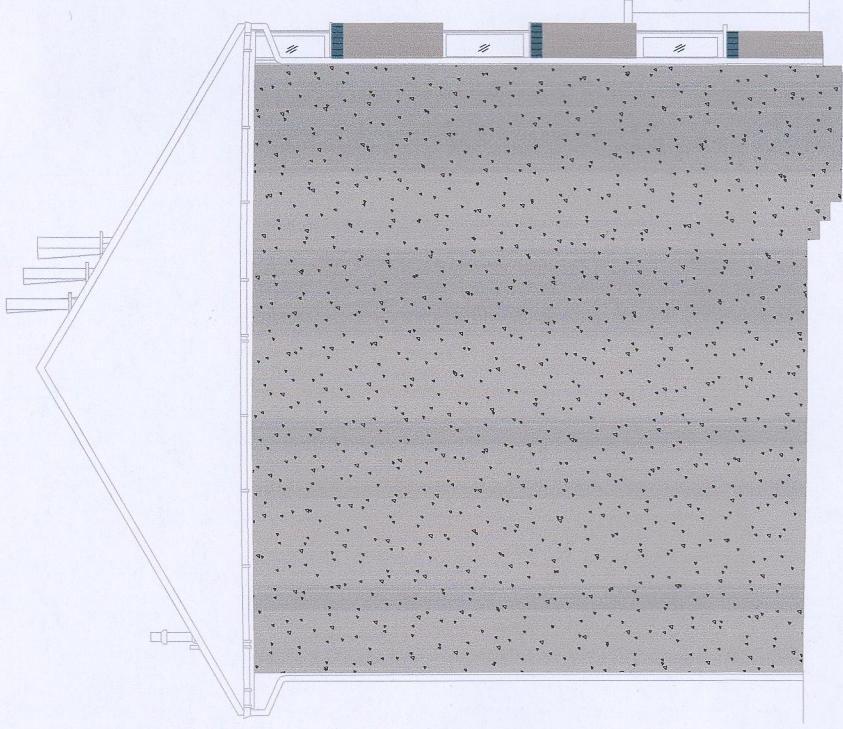

SOUTH WEST PROPOSED ELEVATION

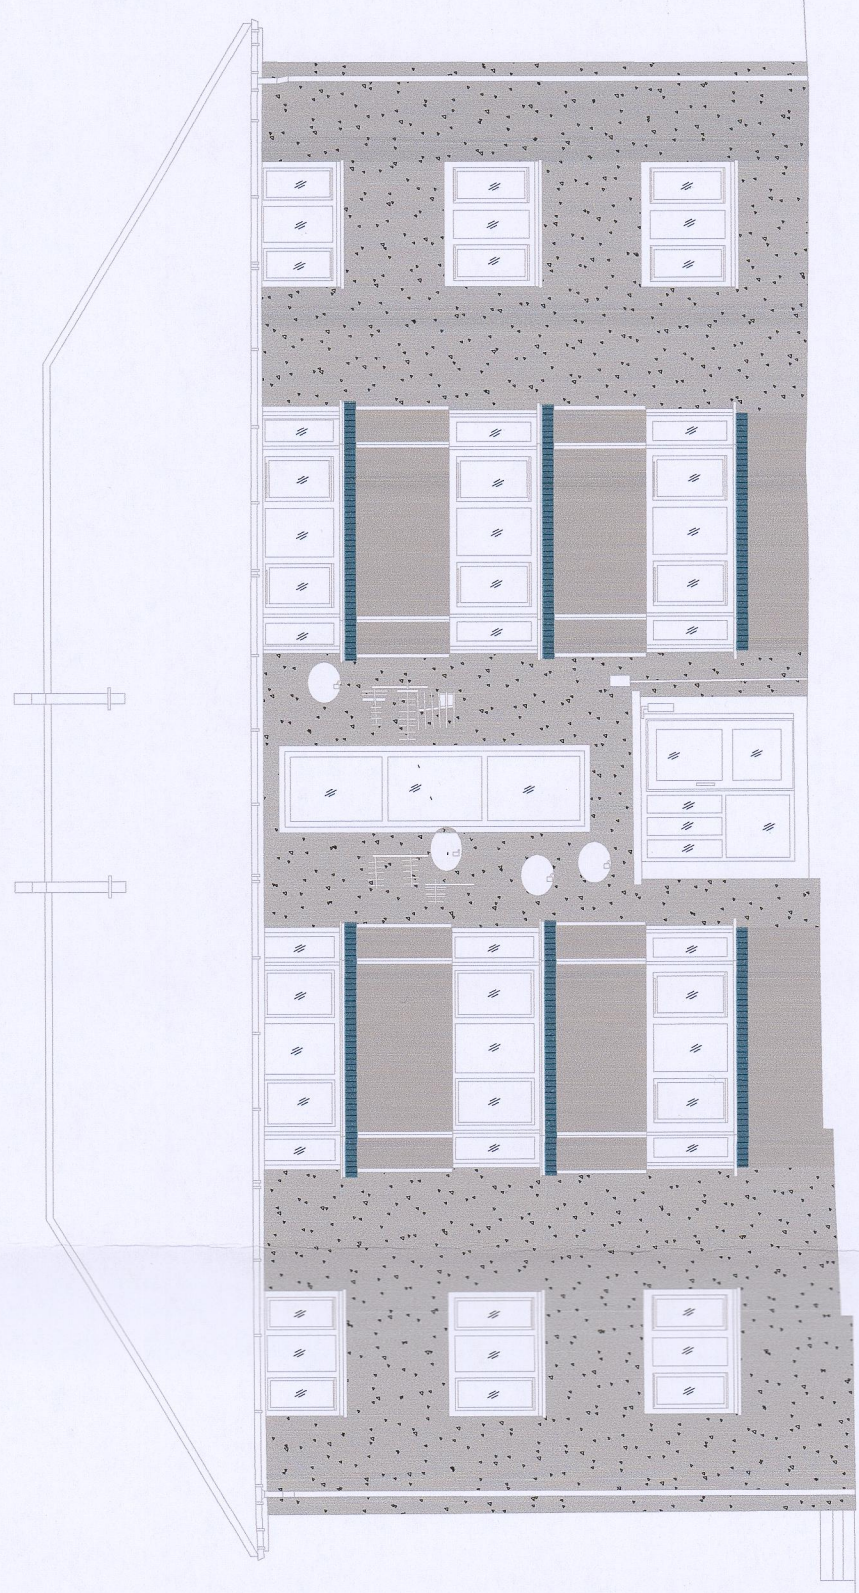

SOUTH EAST PROPOSED ELEVATION



NORTH WEST PROPOSED ELEVATION

FINISH DETAILS


DASH: BLACK & WHITE
RENDER PANELS: 3502Y
BRICK SOLDIER COURSE: CANNON BLUE
NEW PVCU WINDOWS

Datum 278.00m

Datum 278.00m

Elevation Location

Not to scale

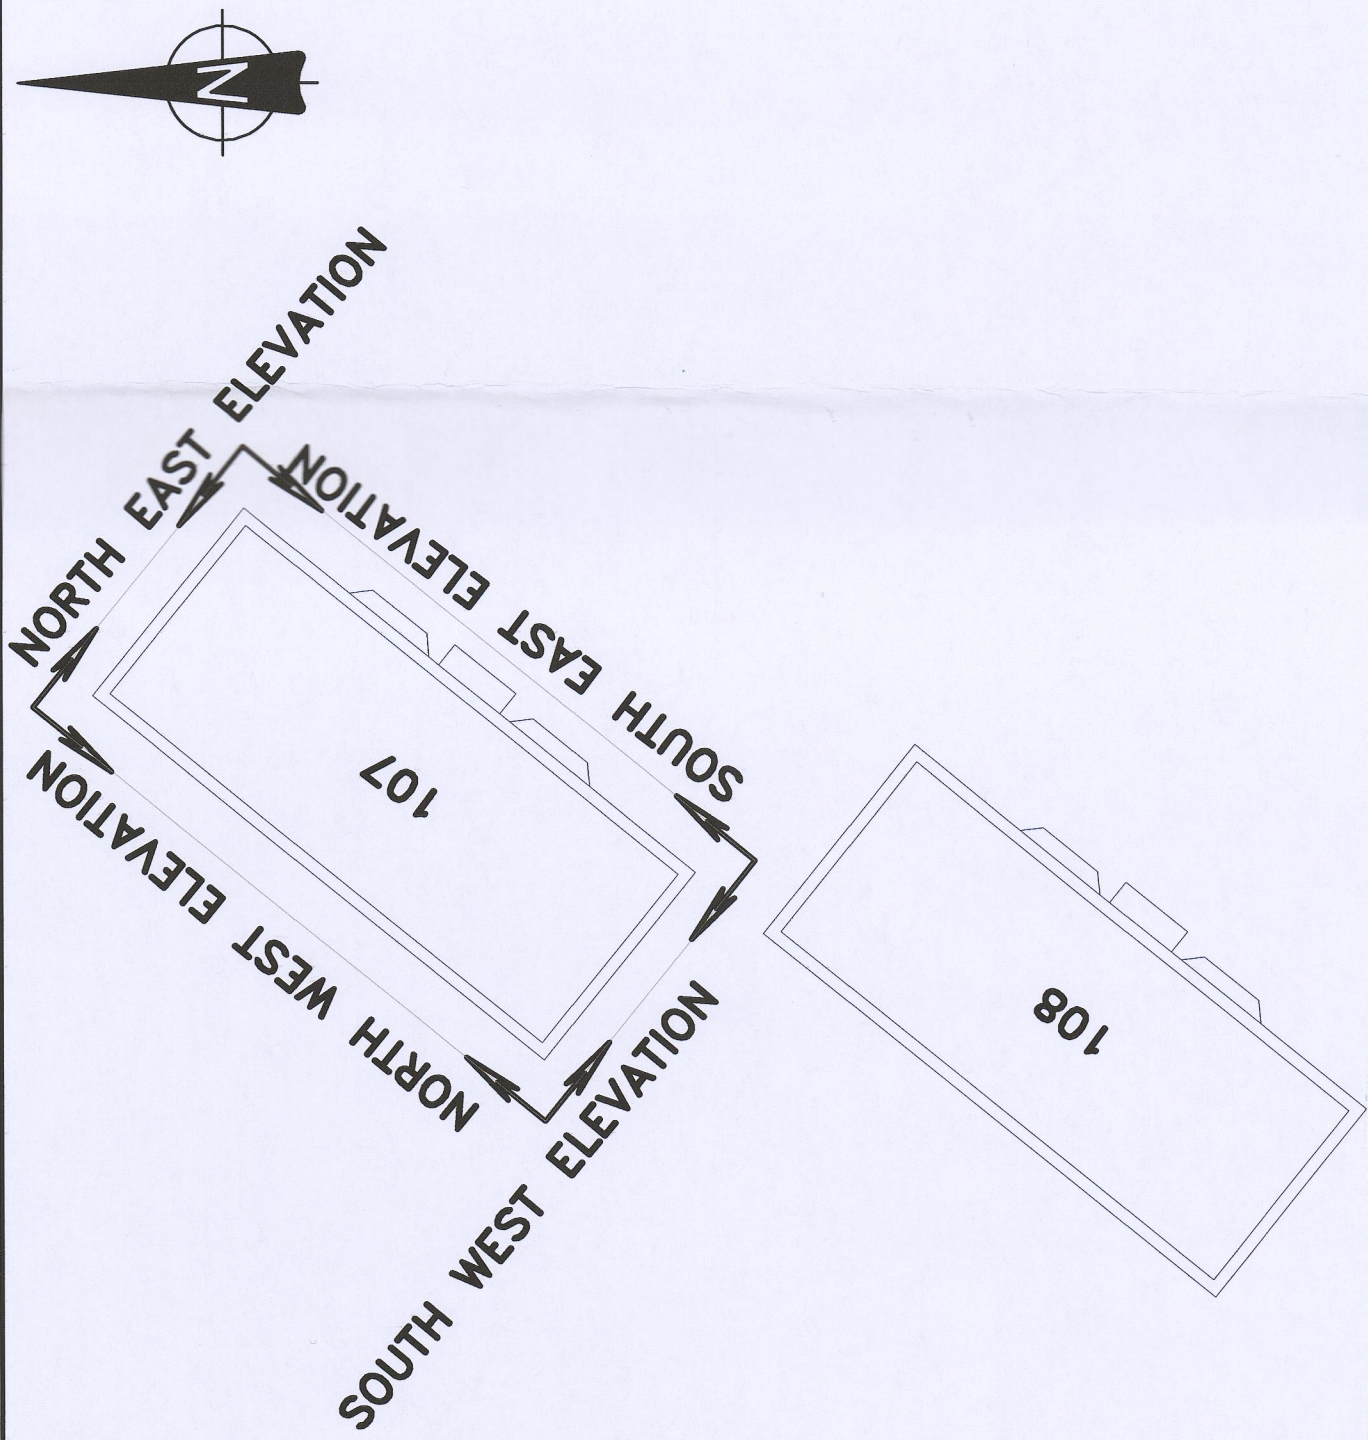

P01	PLANNING ISSUE	21/08/21	MU	JC
Rev:	Description:	Date:	By:	Check:
 3, Curlew Park, Erdington Road, Cardiff, CF14 6SH 033 2083 0800 cardiff@curtins.com www.curtins.com Civil & Structural • Transport Planning • Environmental • Infrastructure • Geotechnical • Commercial • Residential • Heritage • Principal Designer Birmingham • Bristol • Cardiff • Cardiff • Chester • Durham • Edinburgh • Glasgow • London • Liverpool • Manchester • Nottingham				
Status:				
Project:				
Merthyr Valleys Homes; 107 Haydn Terrace				
Orig Title:				
Proposed Elevations				
Size:	Date:	Drawn By:	Designed By:	Checked By:
A1	18/06/21	MU	MU	JC
Scale:	1:100			
Project No:	Originator:	Volume:	Level:	Type:
79327	CUR - 00	ZZ	DR	S - 21002
- P01				