




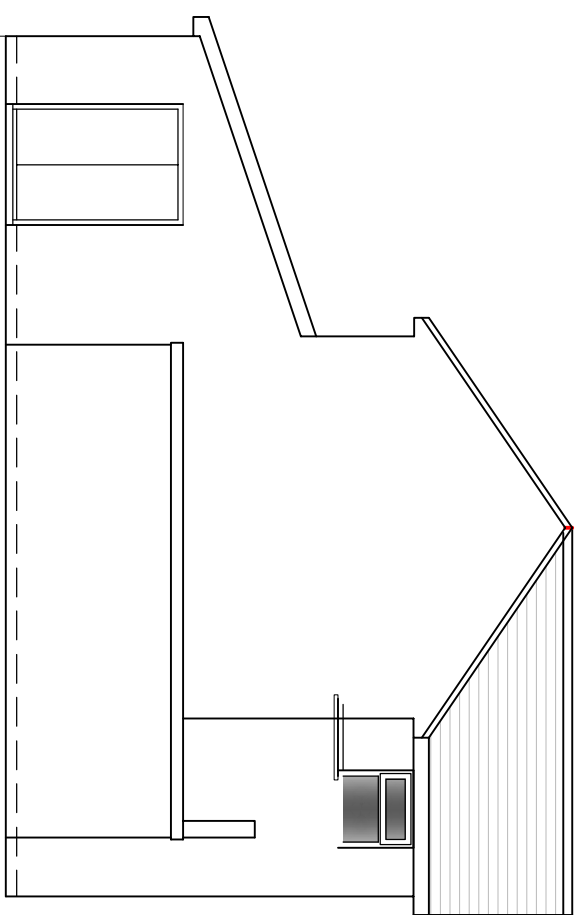


EXISTING SIDE ELEVATION 1:100

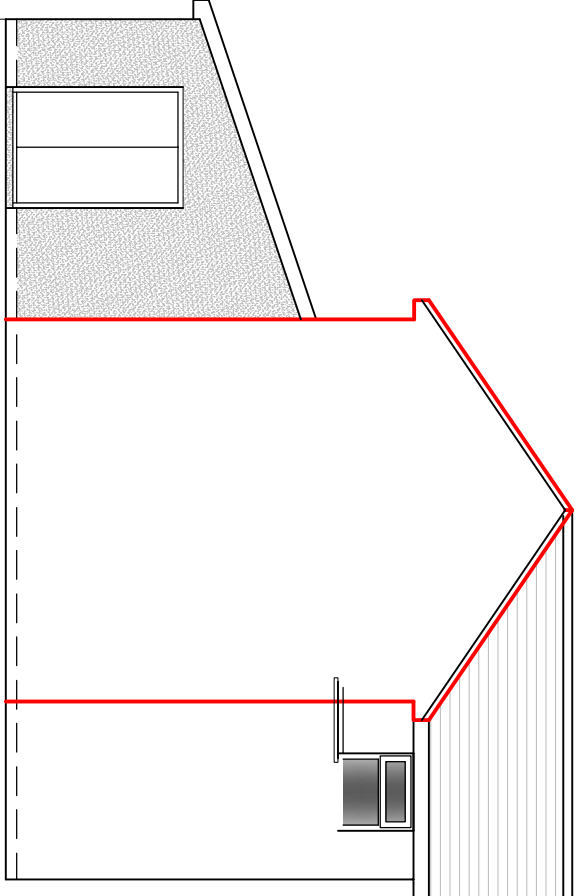


PROPOSED SIDE ELEVATION 1:100

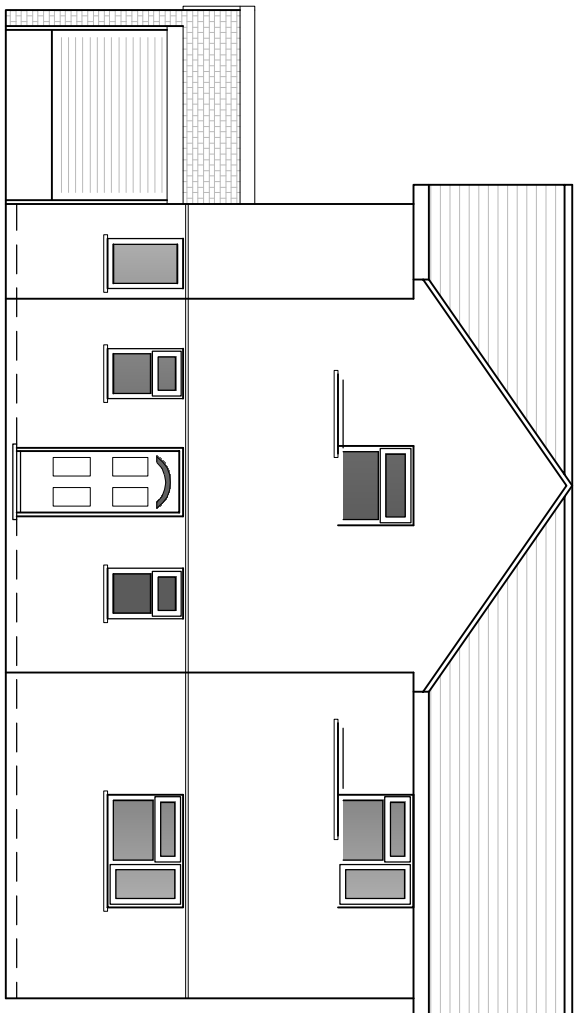


EXISTING FRONT ELEVATION 1:100

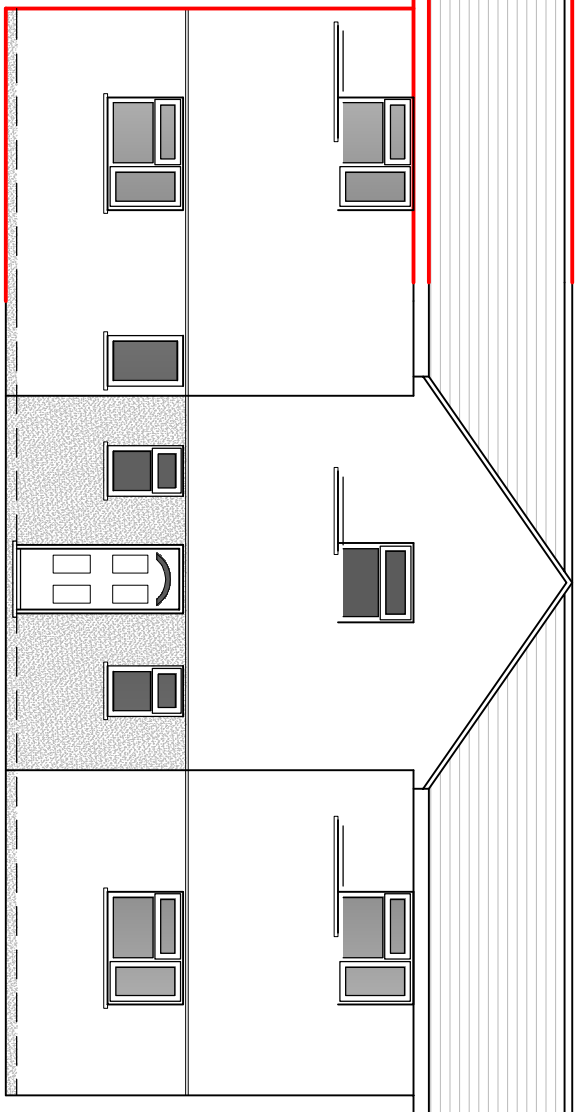


PROPOSED FRONT ELEVATION 1:100

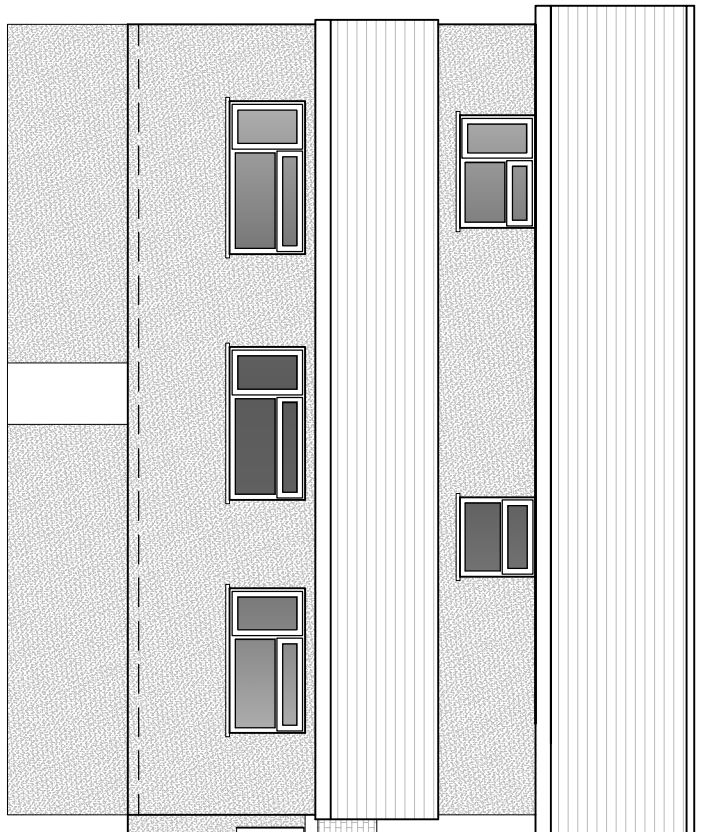


EXISTING REAR ELEVATION 1:100

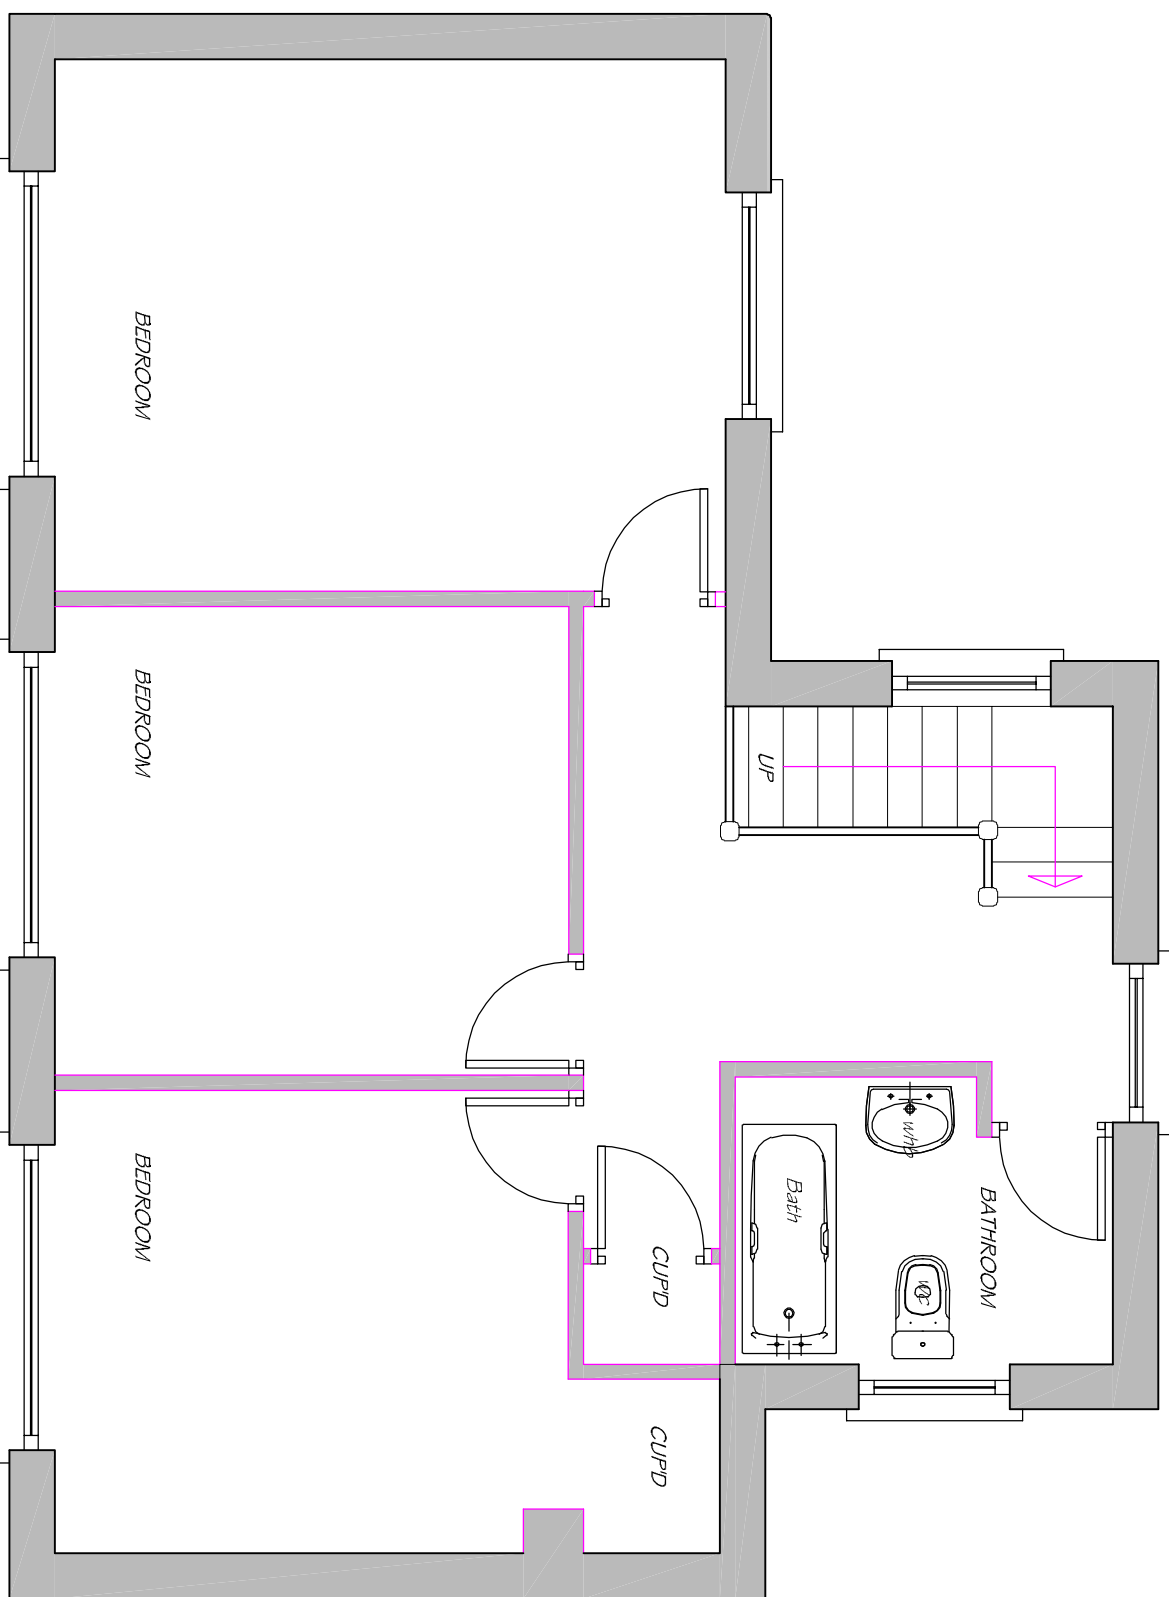


EXISTING FIRST FLOOR PLAN 1:50

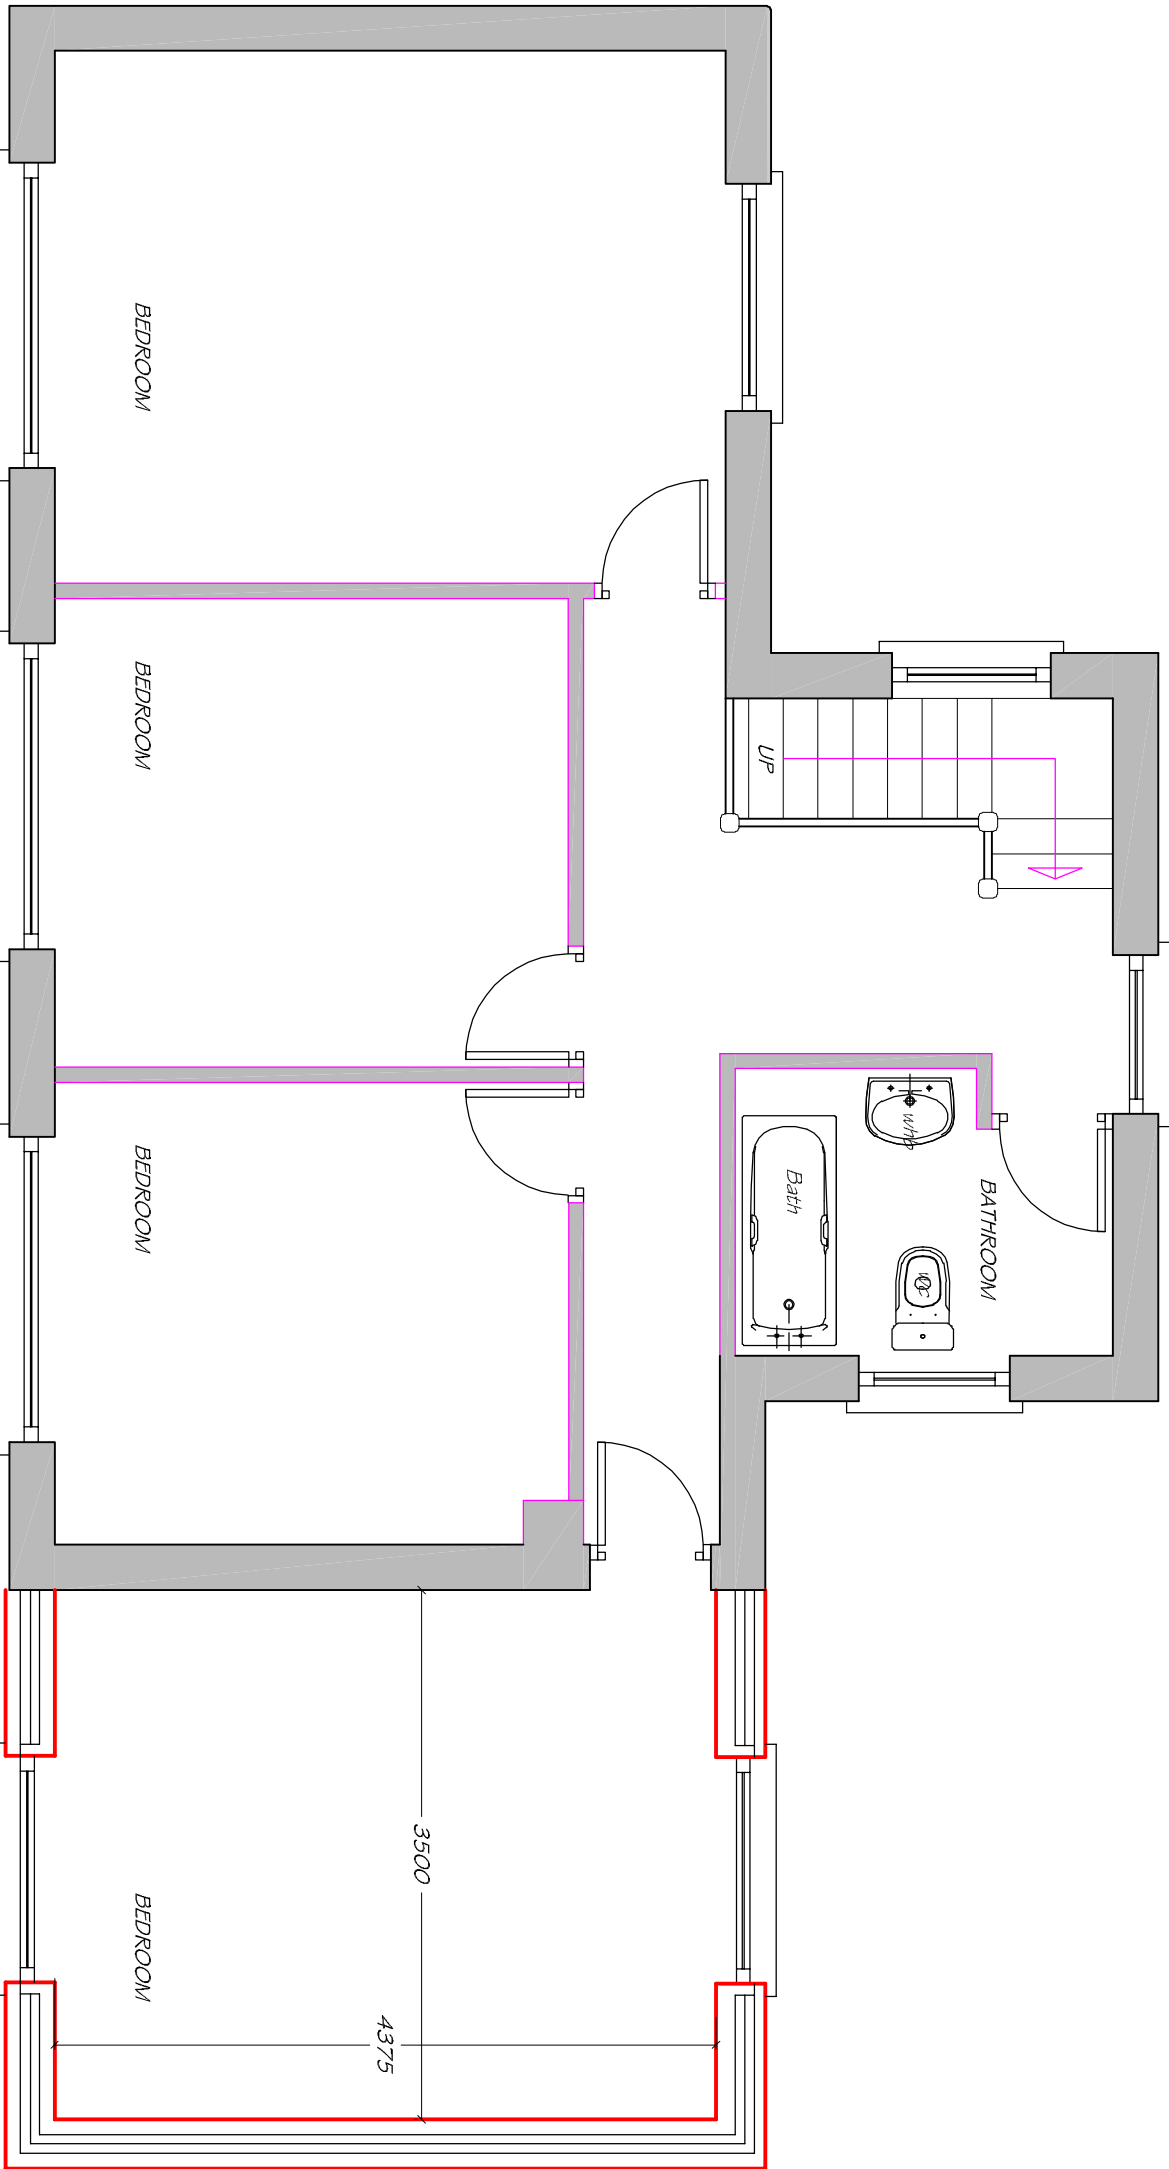


PROPOSED FIRST FLOOR PLAN 1:50

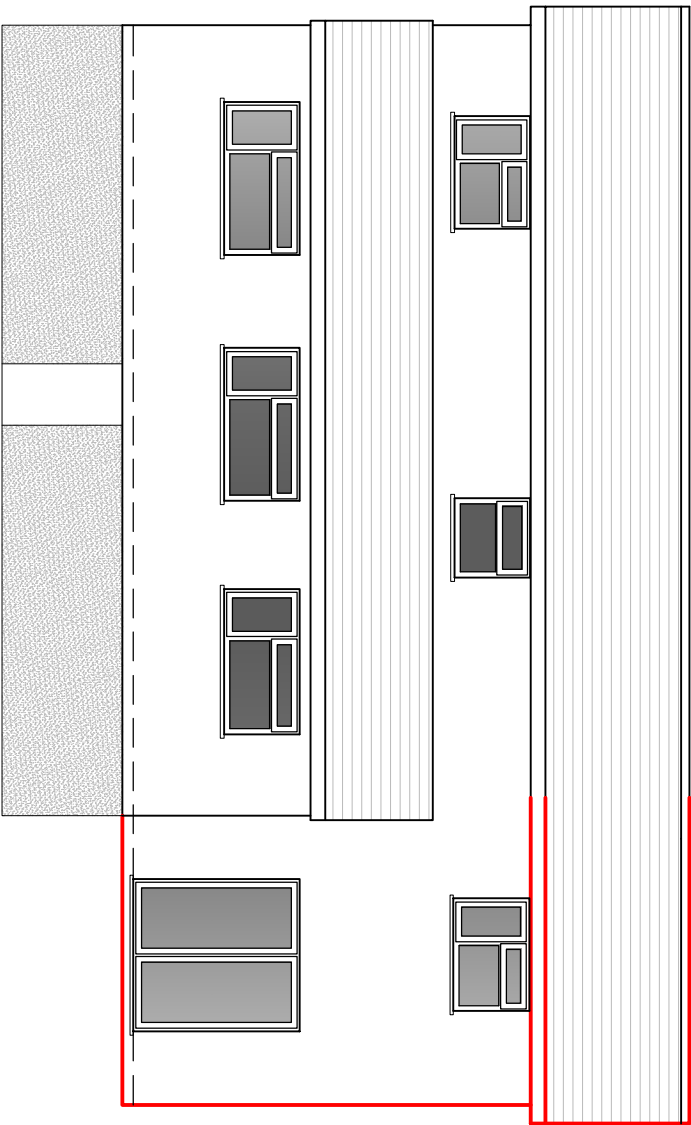

PROPOSED REAR ELEVATION 1:100

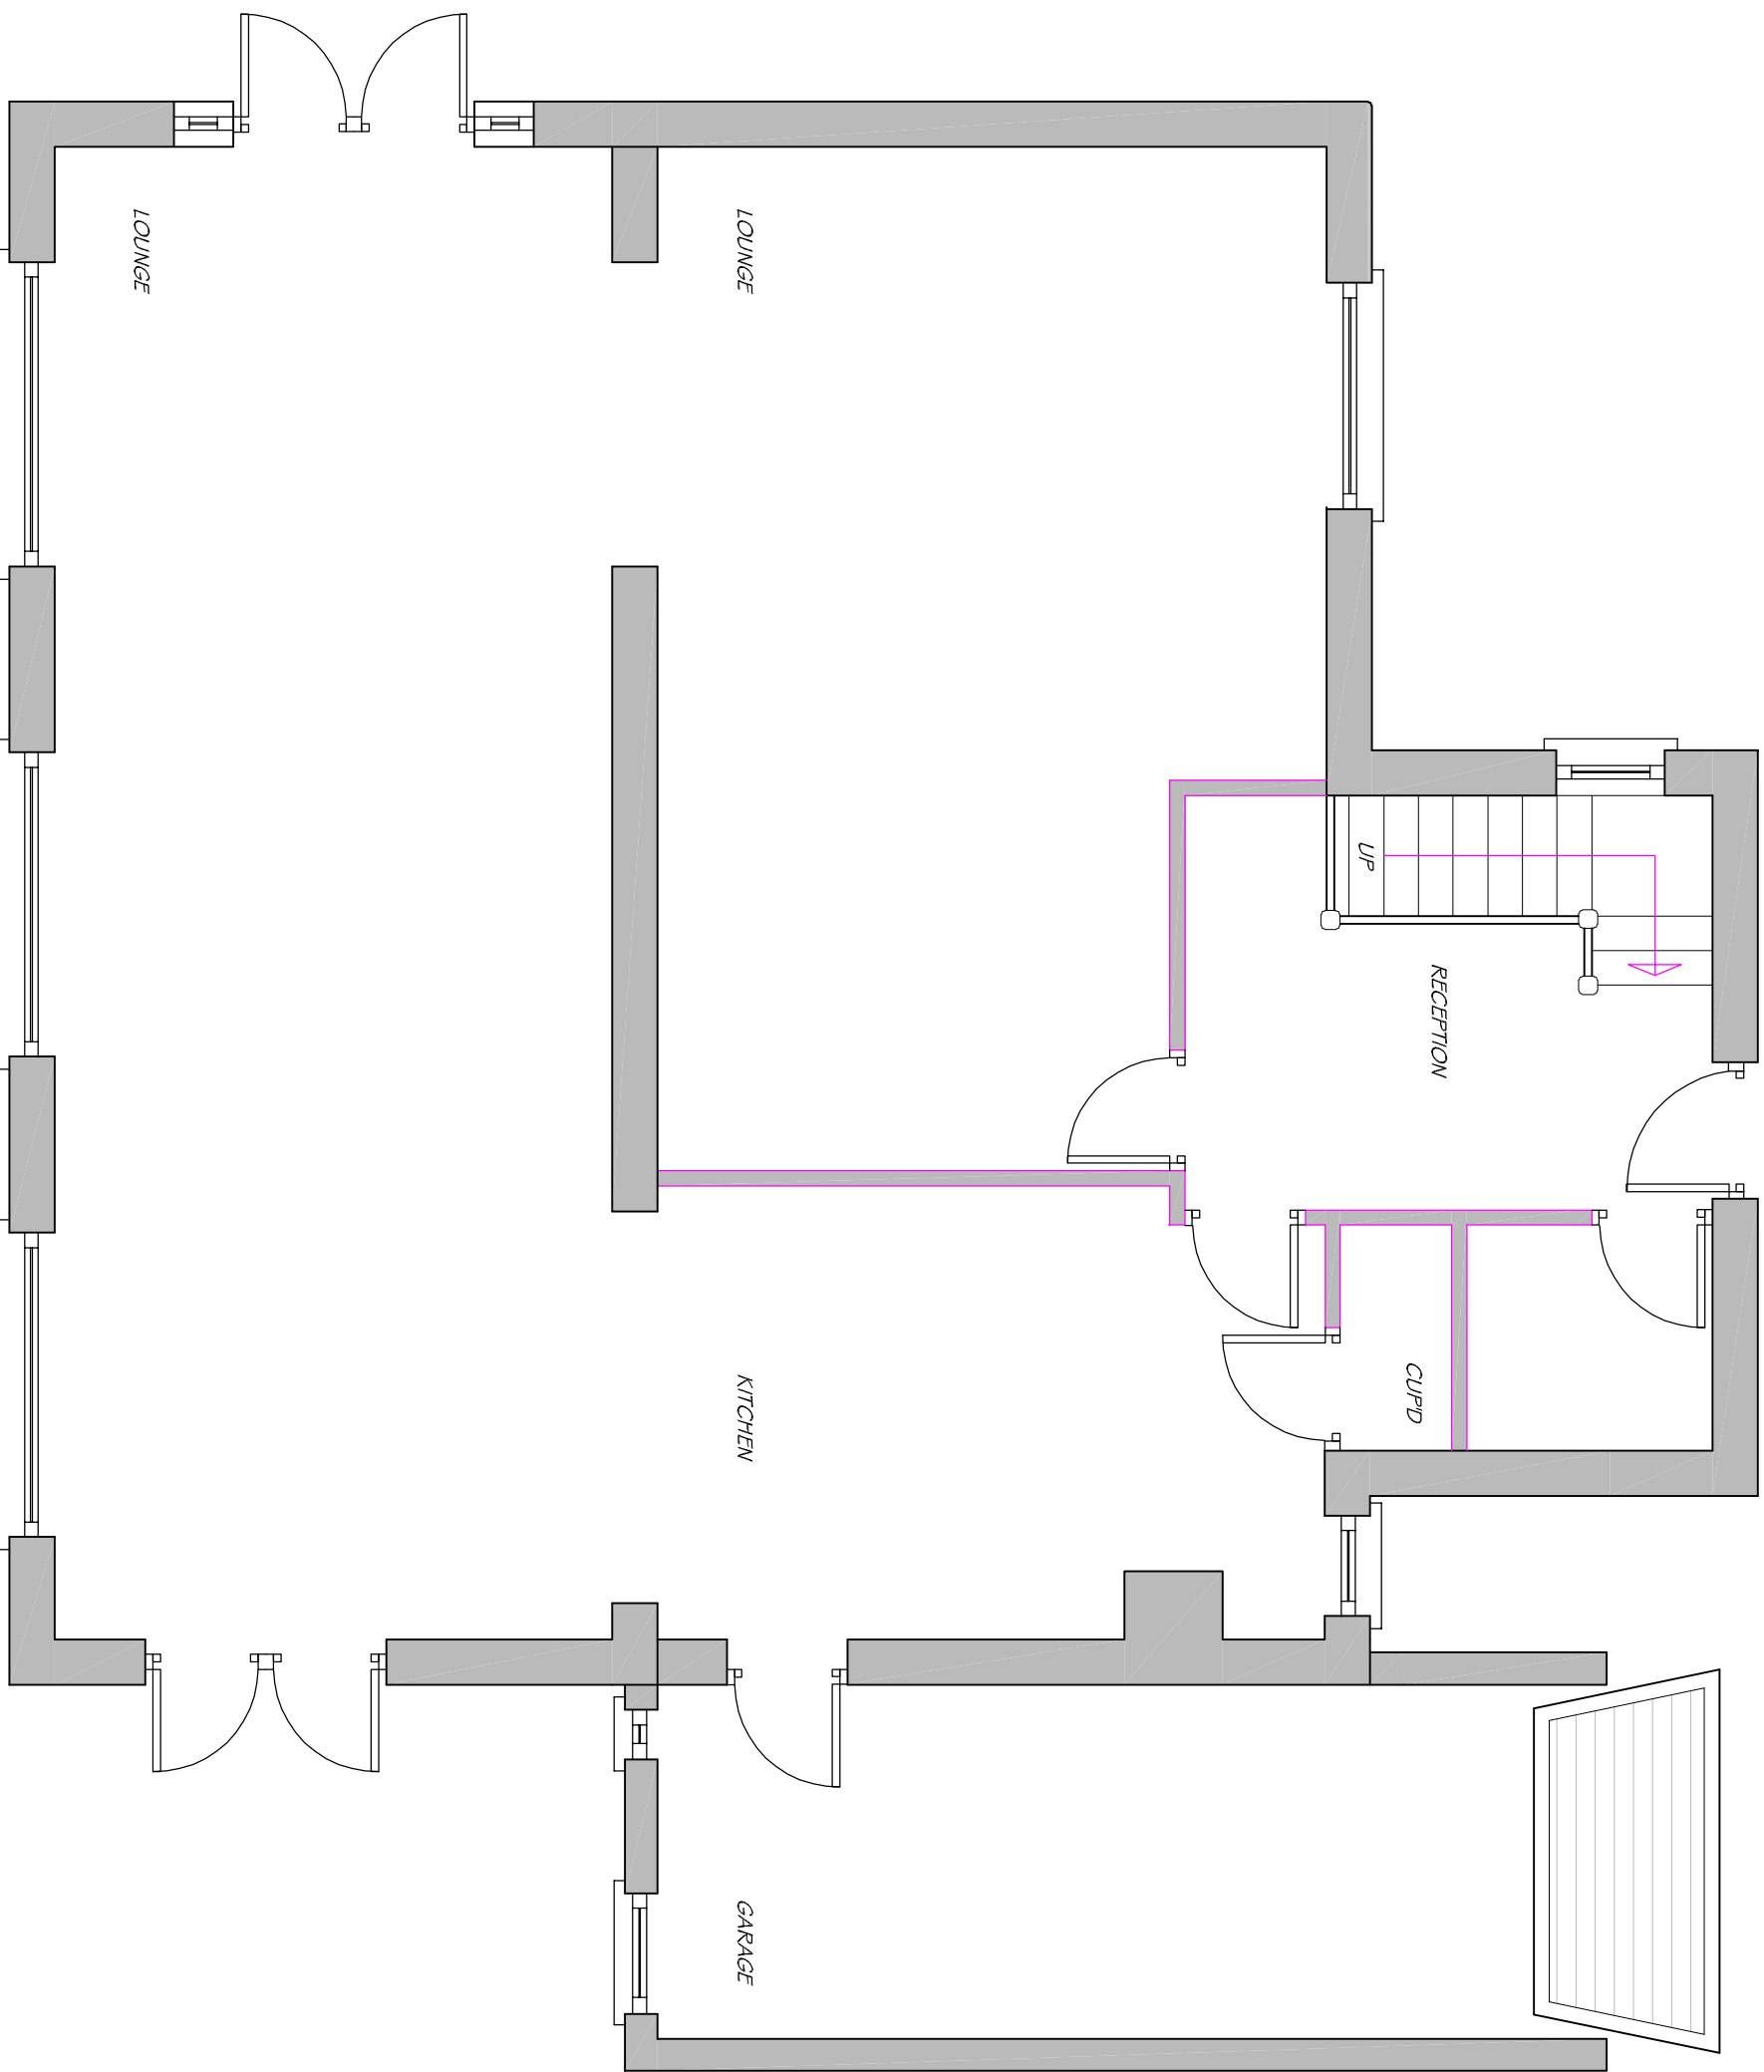


EXISTING GROUND FLOOR PLAN 1:50

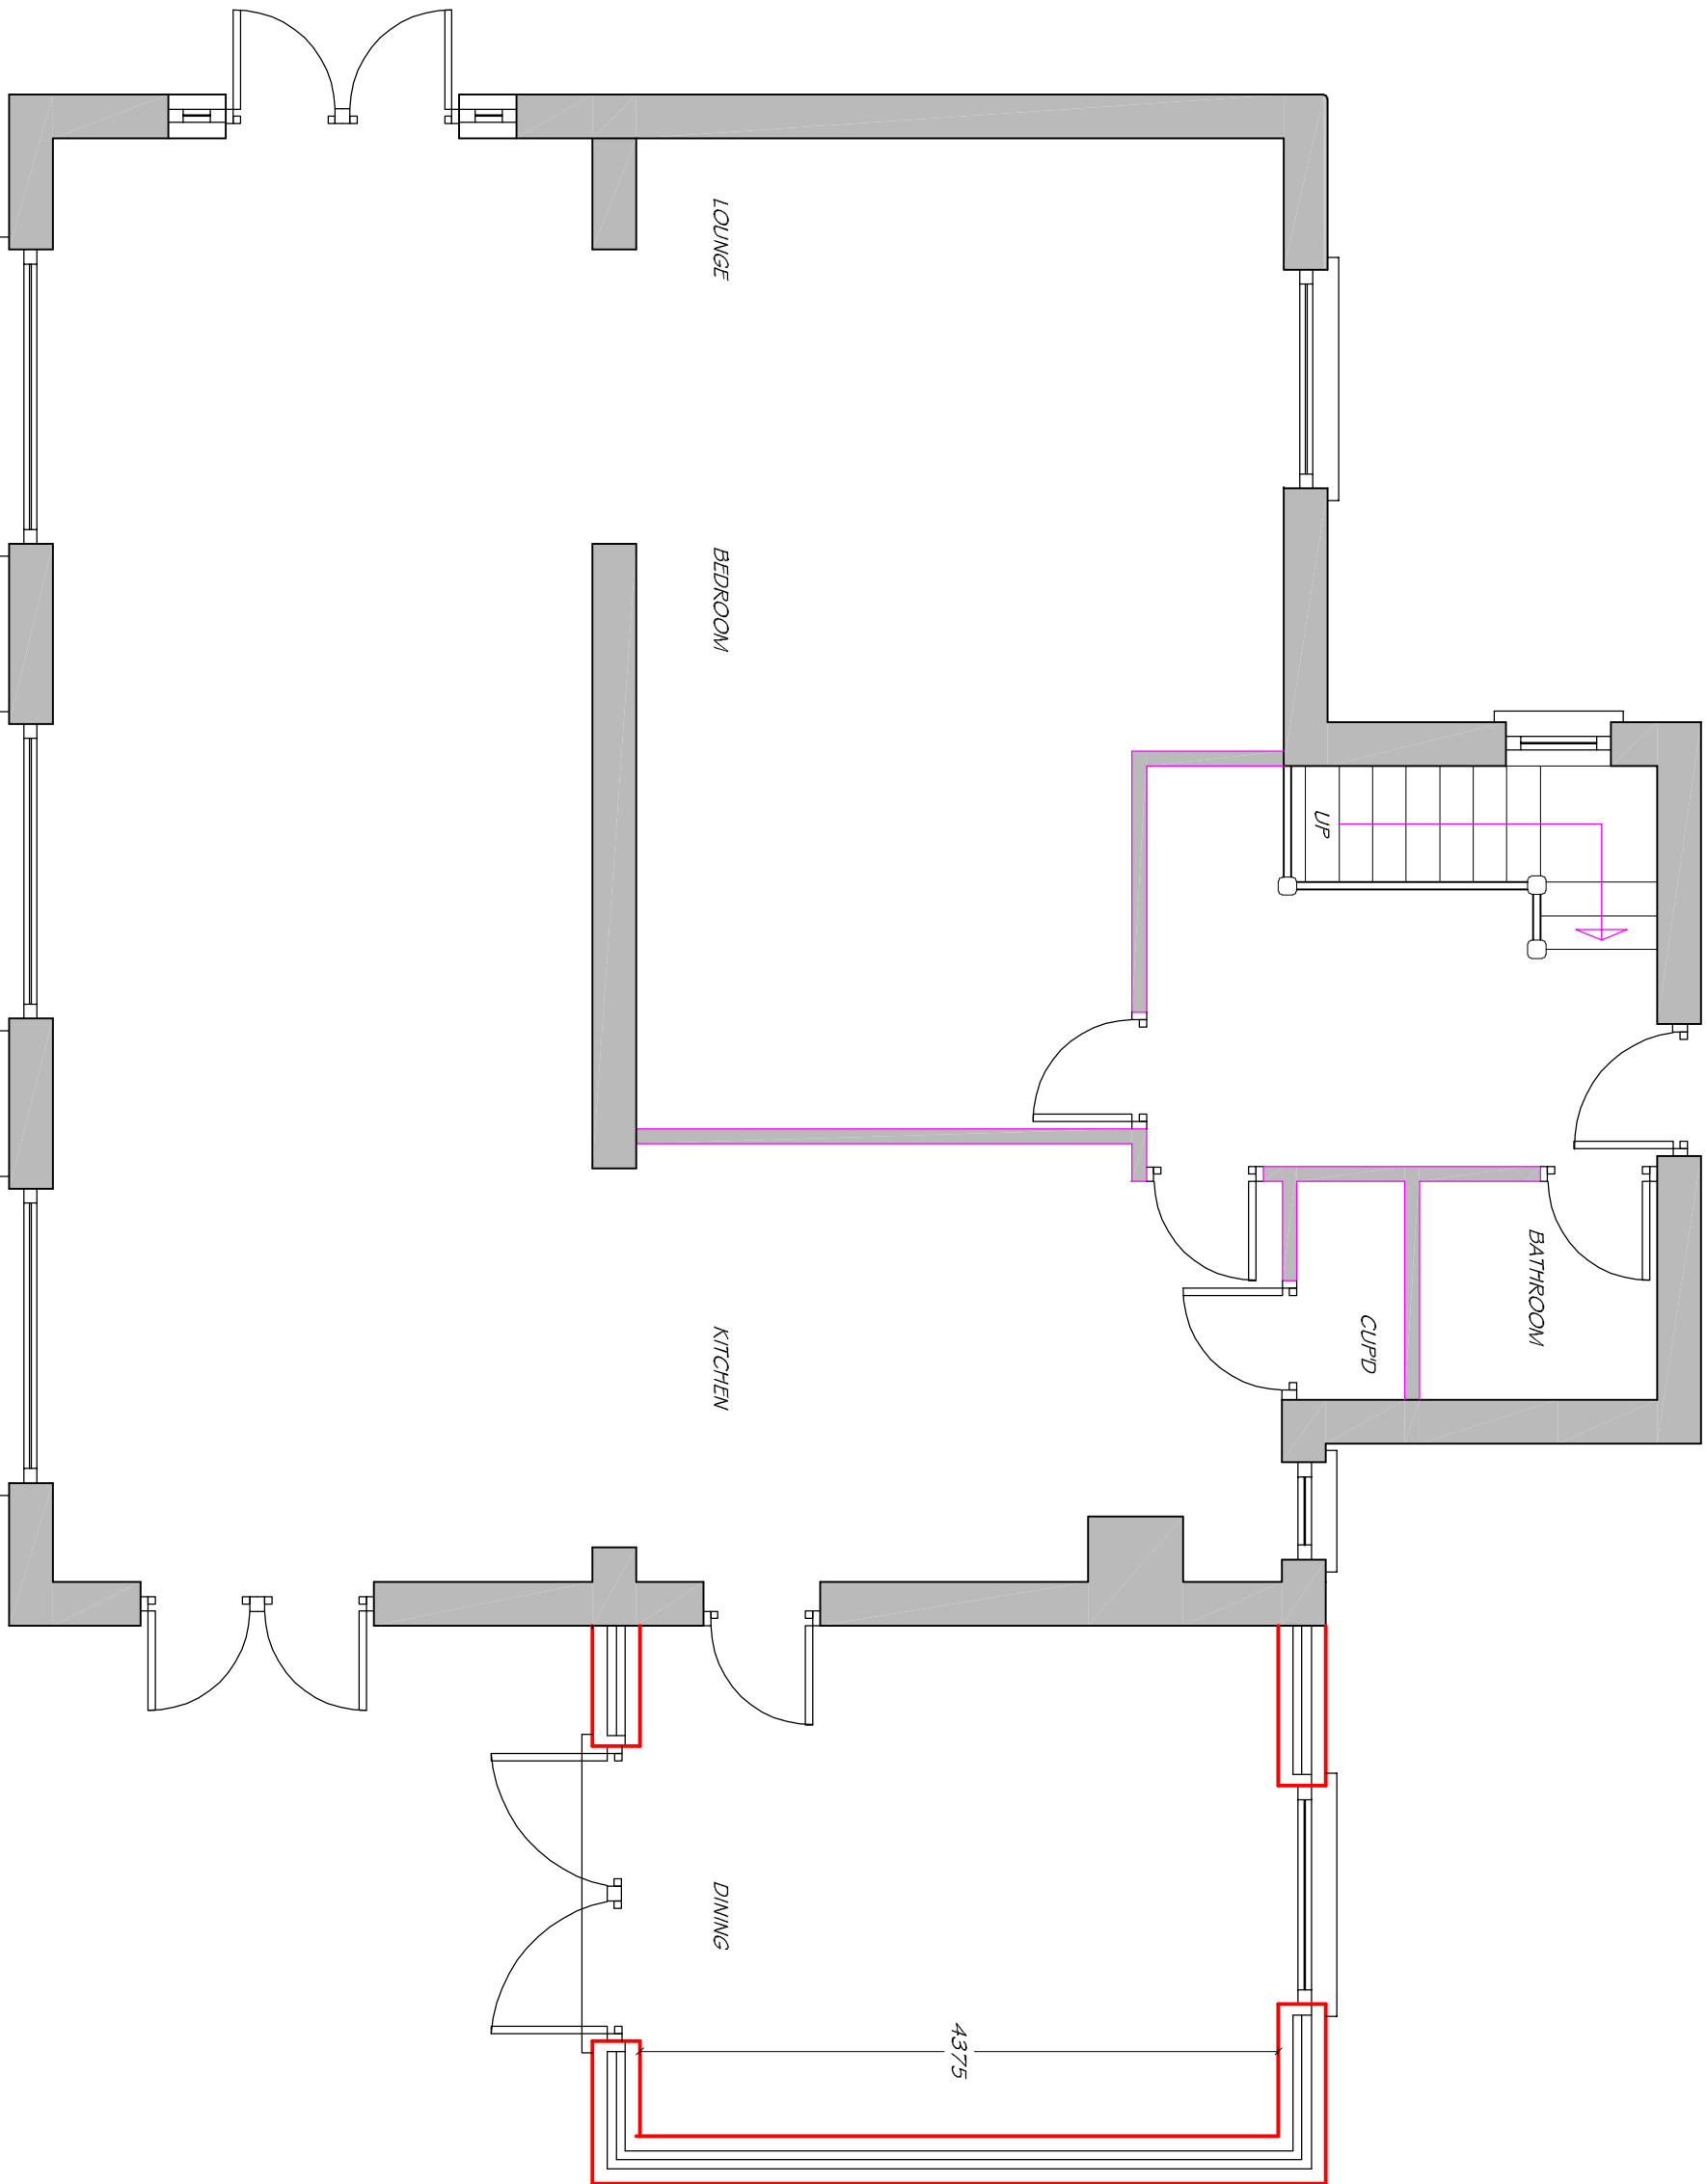

PROPOSED GROUND FLOOR PLAN 1:50

EXTERNAL FINISHES
ROOF:
CONCRETE TILES TO MATCH THE EXISTING.
WALLS:
CAVITY WALL CONSTRUCTION WITH SIC RENDER & DASH.
WINDOWS & DOORS:
UPVC DOUBLE GLAZED COLOUR TO MATCH THE EXISTING.
RAINFALL GUTTERS, FASCIAS & PARAPETS:
UPVC COLOUR TO MATCH EXISTING.

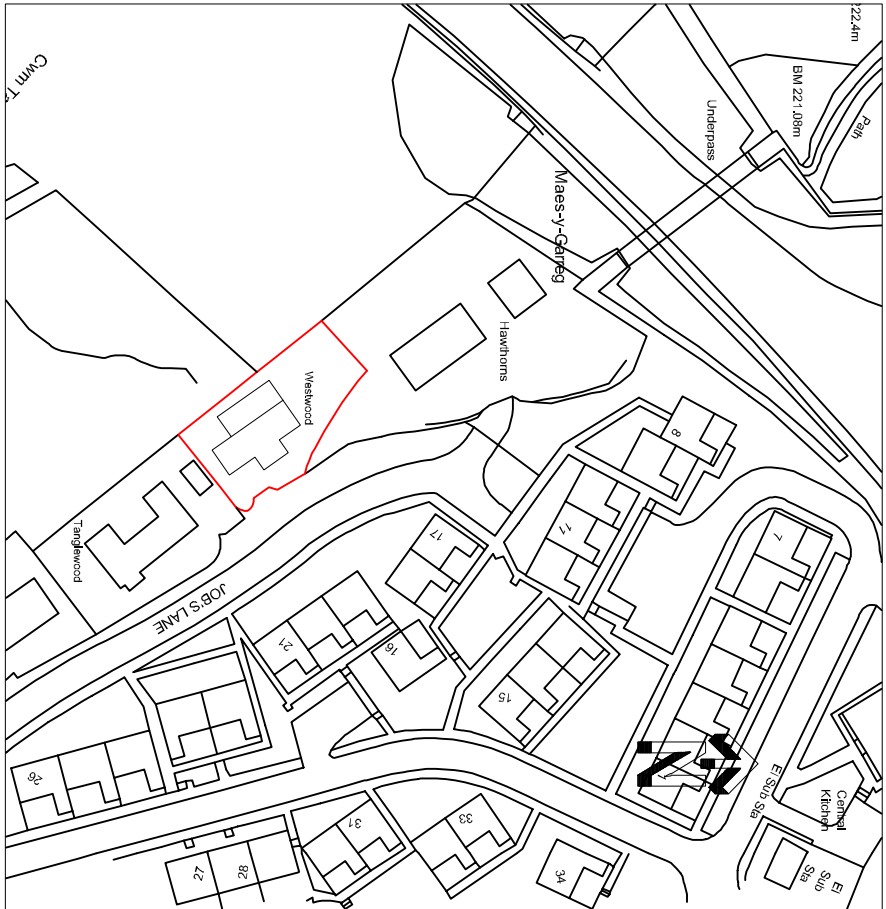

LOCATION PLAN 1:1250

Client: **MIR HUW MORSE**

Project: **PROPOSED TWO STOREY EXTENSION AT: 'WESTWOOD', JOBS LANE, CEFN COED, MERTHYR TYDFIL**

Drawing Title: **EXISTING & PROPOSED PLANS, ELEVATIONS & SECTION**

Date: **JUNE 2021**