


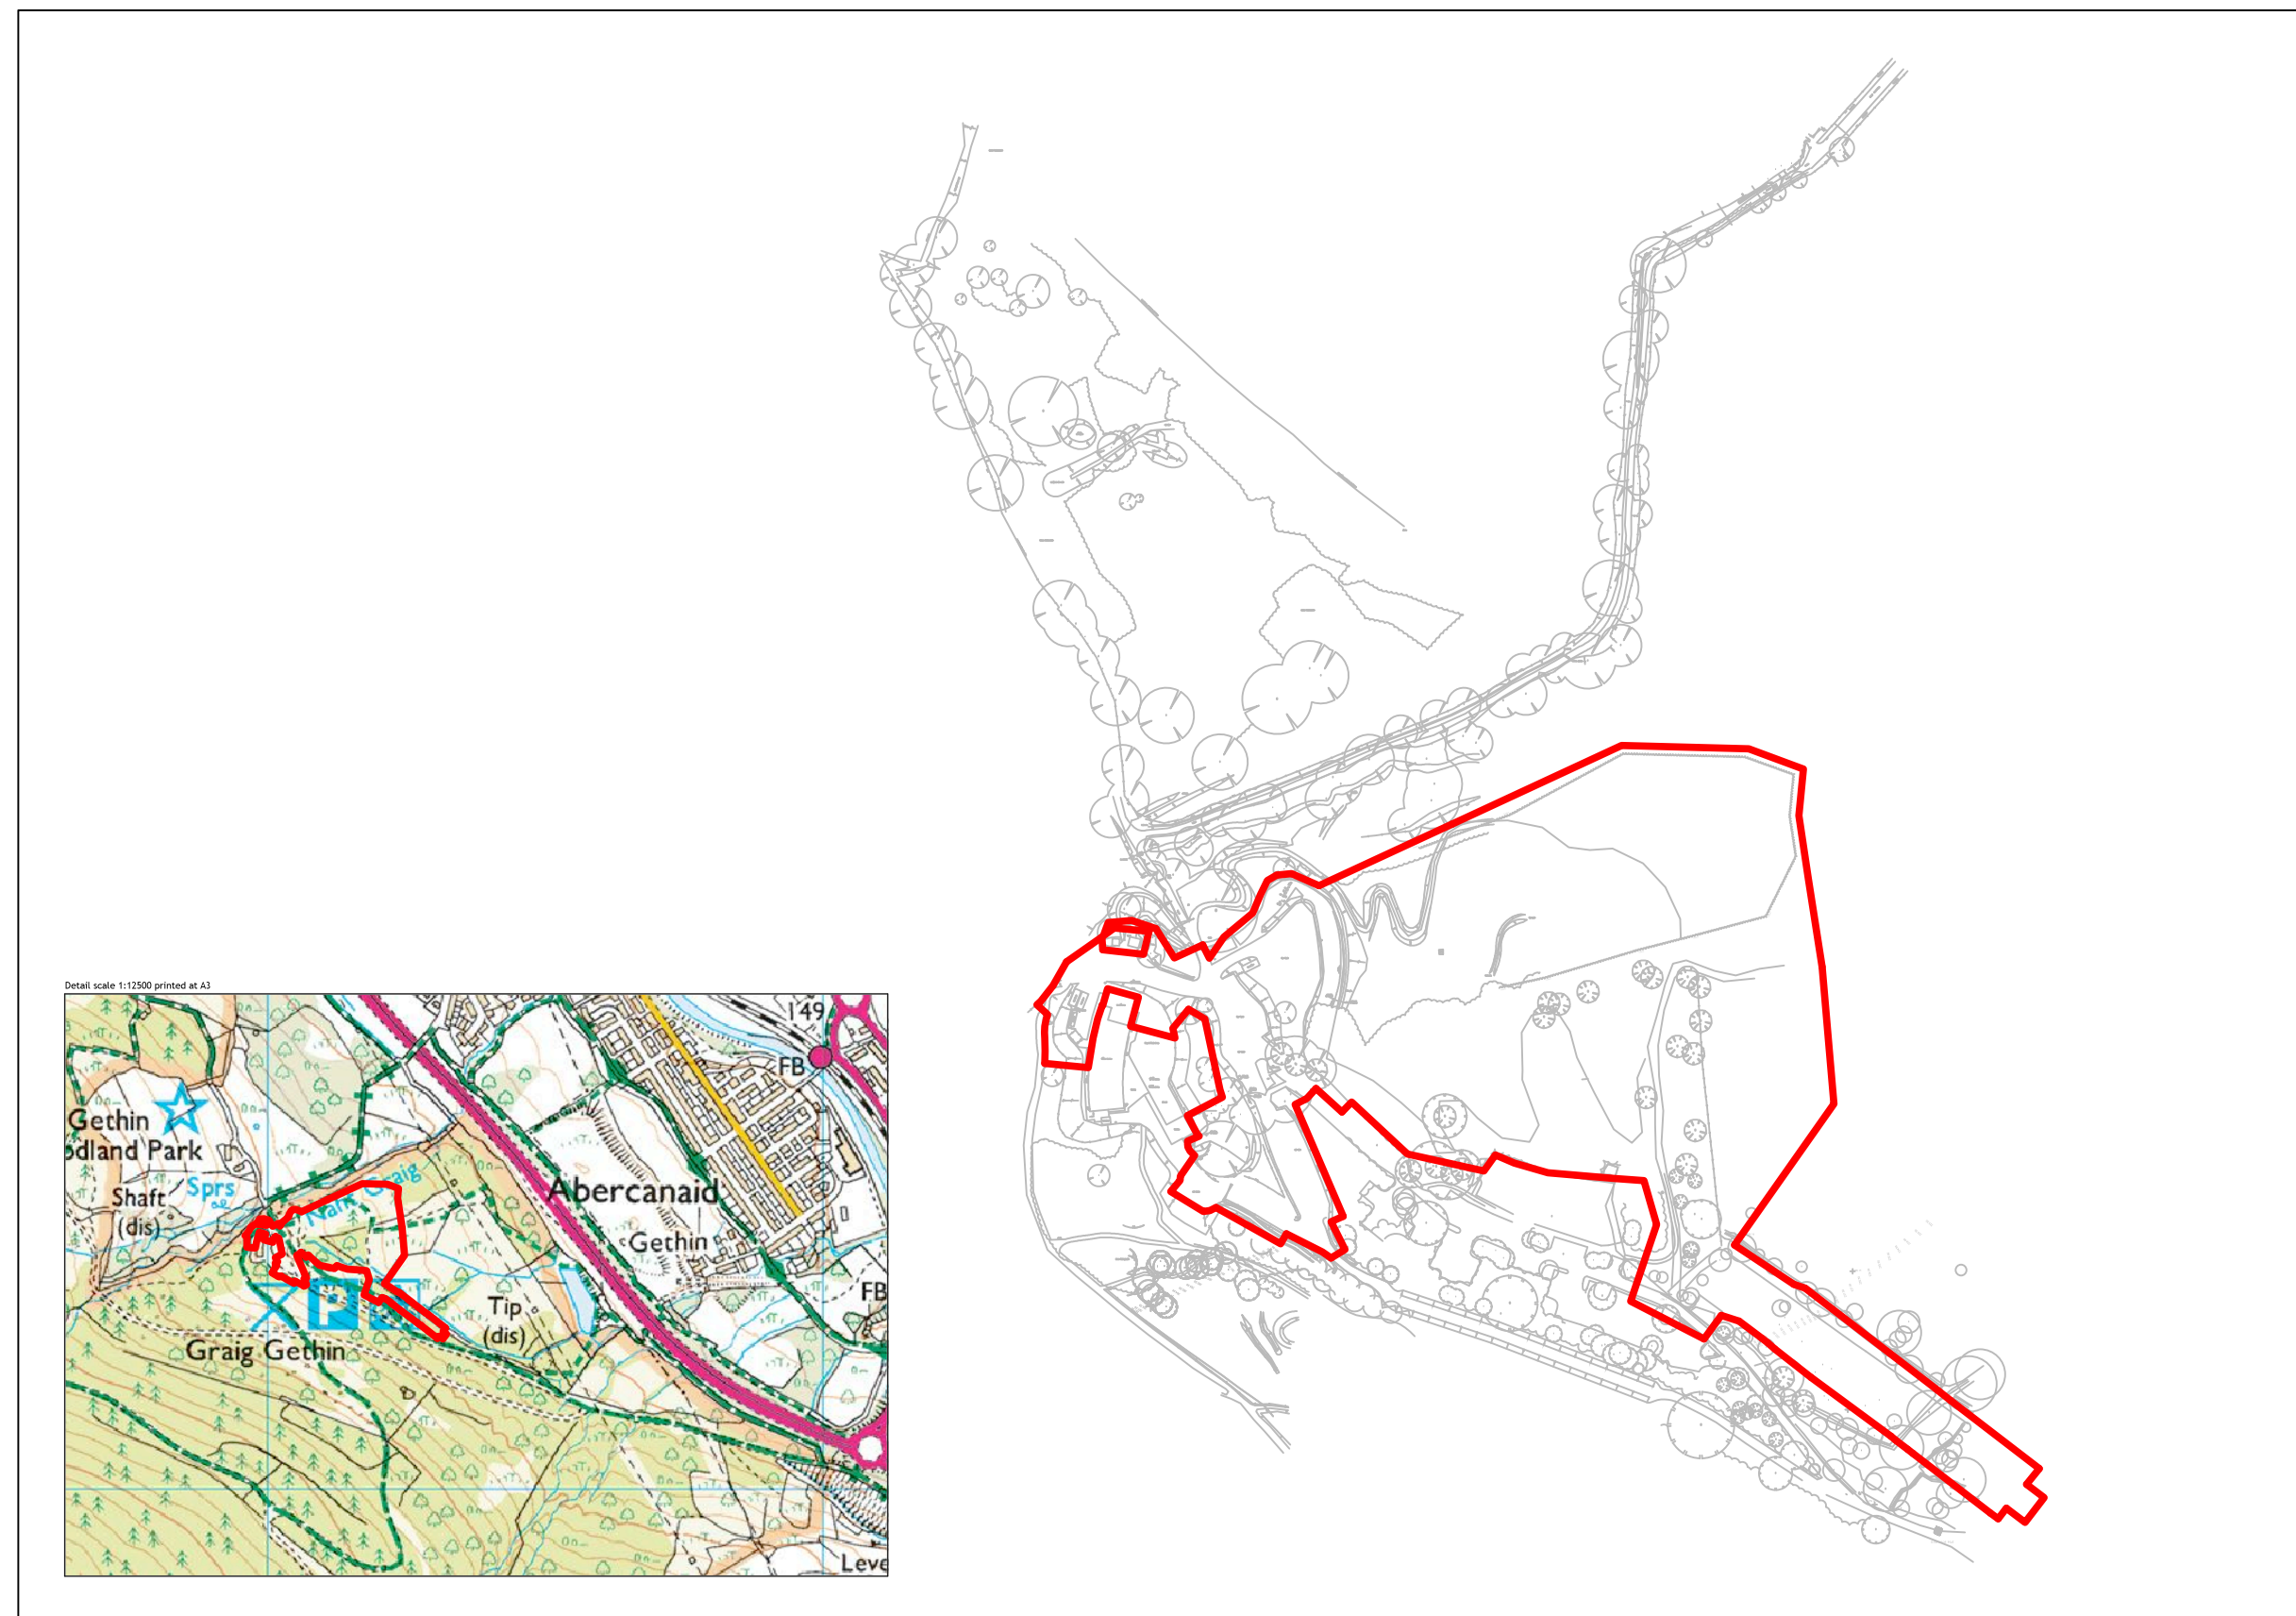

	Project title: Bike Parks Wales, Abercanaid
	Drawing title: BPW Location plan
	Client: Bike Parks Wales
	Date: 12th November 2018
	Scale: 1:2500 at A3
Revisions: Rev A: 21st September 2018 Map area enlarged to show entrance hut Rev B: 28th December 2018 Site boundary amended Rev C: 14th March 2019 Minor detail changes	
PETER QUINN ASSOCIATES Harley House, Cawdor, Roscon-Wye WY10 1TL 01909 768 588 www.landscapemind.co.uk	Drawing number: 18/461/04 C

KEY

 Site boundary

SCALE (main image)



Scale 1:2500 printed at A3

BIKE PARK WALES: LOCATION PLAN

