


Responsibility is not accepted for errors made by others in scaling from this drawing. All construction information should be taken from figured dimensions only.



A3 Original Sheet Size

- FINISHES KEY:**
- A : SLATE GREY ROOFING & RIDGE TILES
 - B : WHITE PAINTED TIMBER WINDOWS
 - C : WHITE PAINTED TIMBER SASH WINDOWS
 - D : BLACK PAINTED TIMBER PANELLED DOOR WITH WHITE PAINTED FRAME
 - E : BLACK PAINTED METAL DOORSET
 - F : BLACK RAINWATER GOODS ON BLACK PAINTED TIMBER FASCIA
 - G : BLACK GRANITE CLAD EXTERNAL WALLS
 - H : WHITE SMOOTH FACED RENDERED EXTERNAL WALLS
 - I : BLACK PAINTED STEEL STAIRCASE
 - J : ALUMINIUM DOORSET

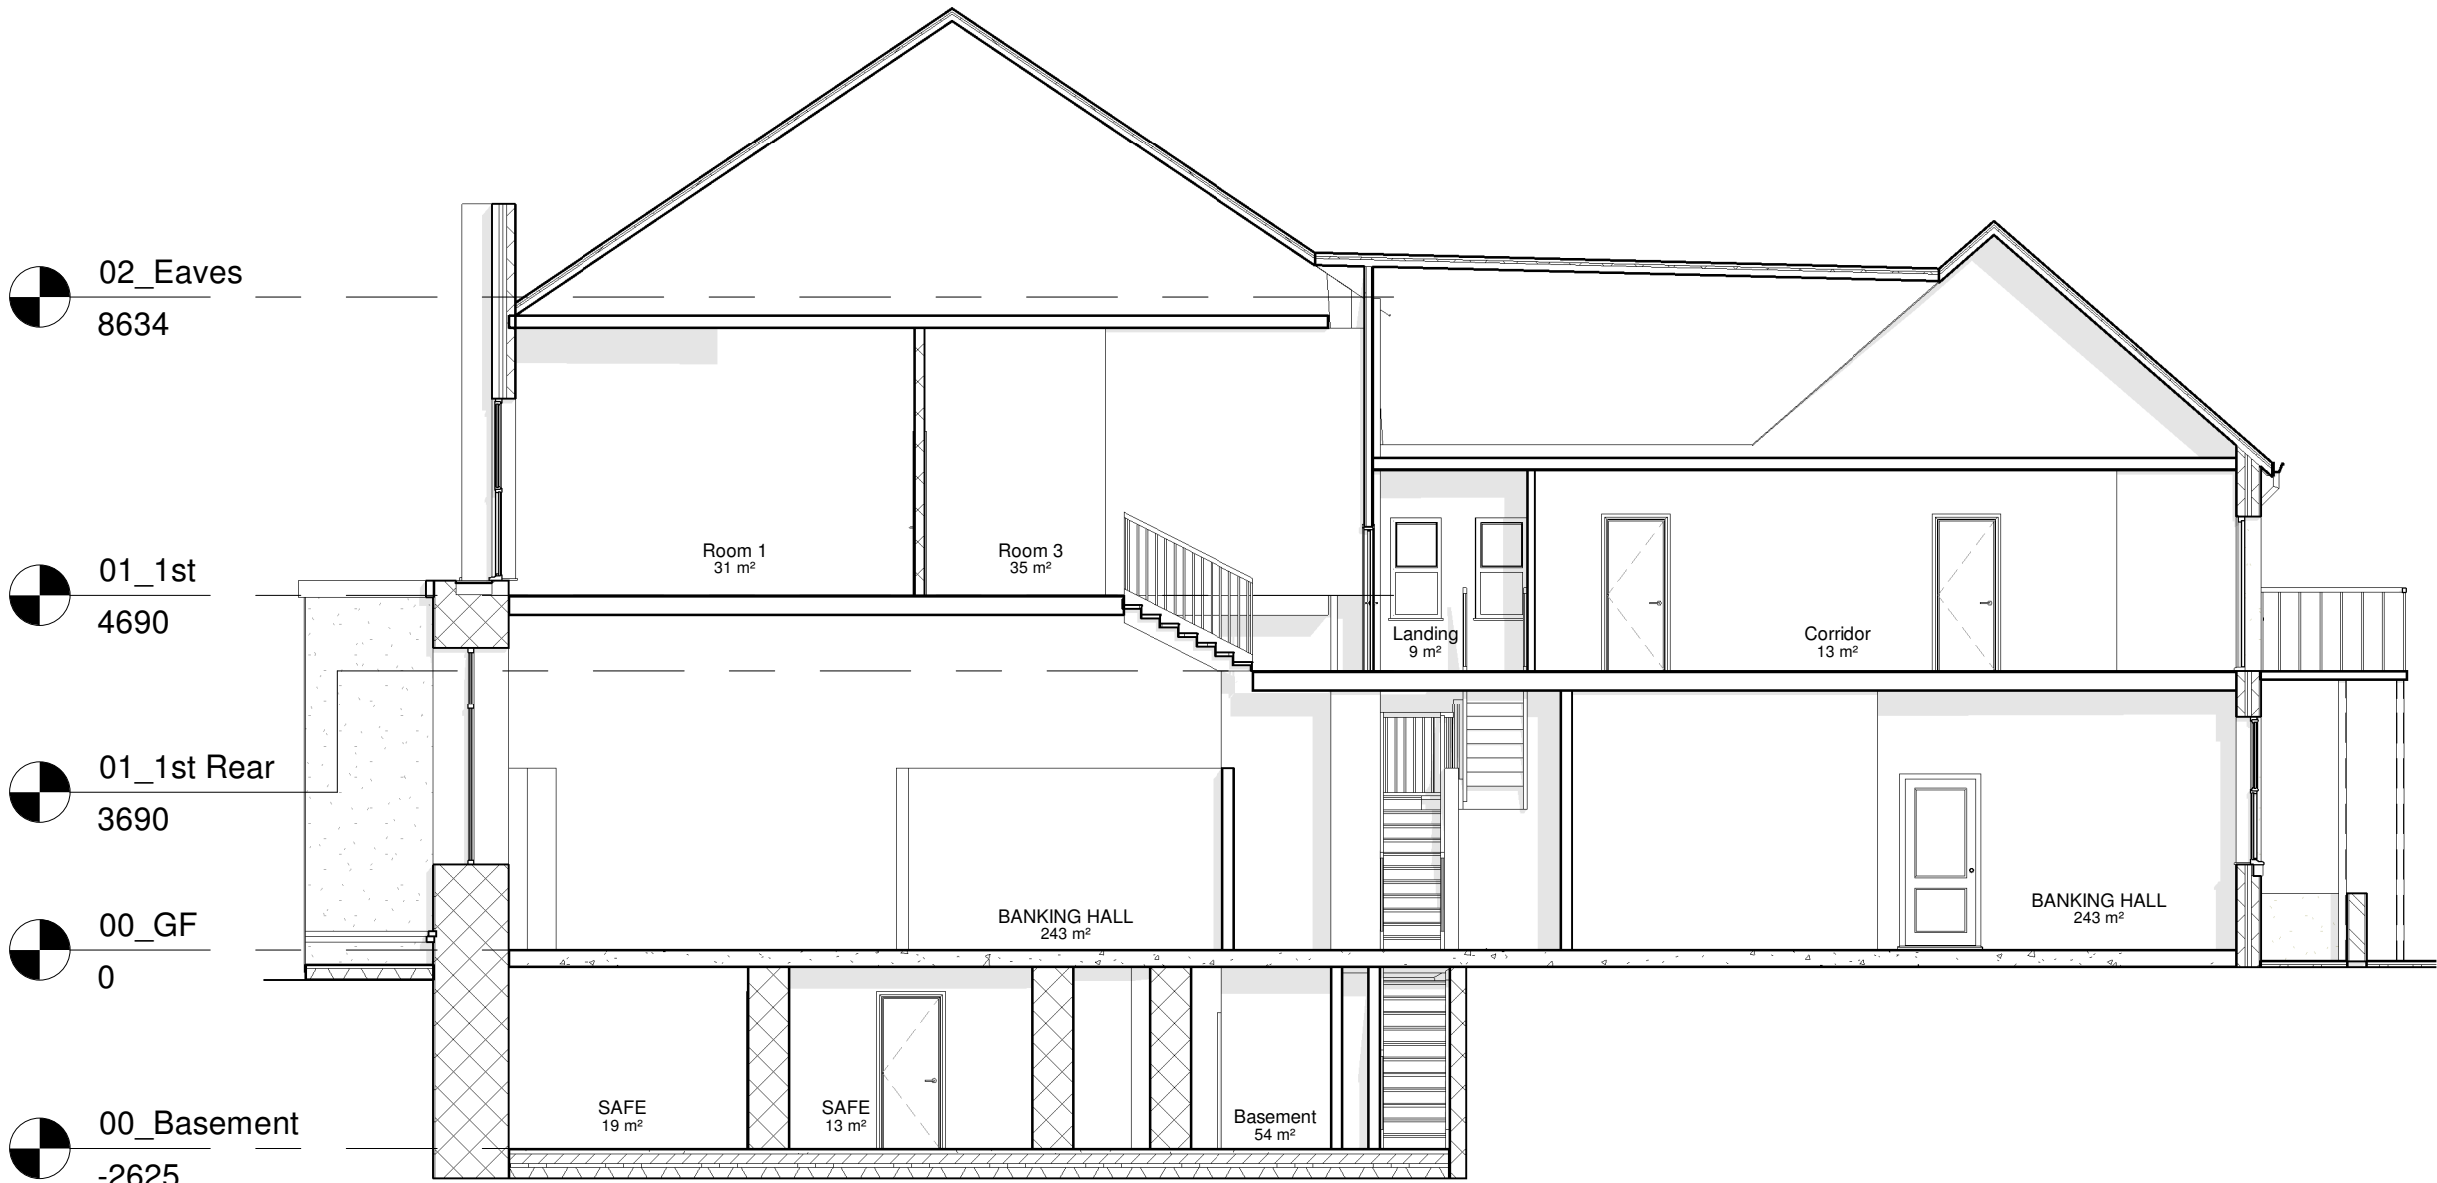

Longitudinal Section
1 : 100

Planning Issue

date	rev	name	chk	note
------	-----	------	-----	------



Architectural Design - Feasibility - Planning - Building Control - Construction Details - Sustainable Design

Systems House 89 Heol Don Cardiff CF14 2AT
T 02920316857 M 07785582007 info@dlparchitecture.co.uk

PROJECT
proposed new entrance, internal alterations, conversion of basement & GF to A3 use, and conversion of the first floor to C1 hotel use
Former Barclays Bank, High Street, Merthyr Tydfil, CF47 8DL

DRAWING TITLE
Section as Existing

SCALE	DATE	DRAWN BY	CHECKED BY
1 : 100	13/11/25	PL	JT

DRAWING NUMBER	REVISION
P863 L_112	