


PLANNING DEPARTMENT
31 MAR 2021
RECEIVED

MERTHYR TYDFIL
COUNTY BOROUGH
COUNCIL
OFFICE COPY
PLEASE DO NOT
REMOVE

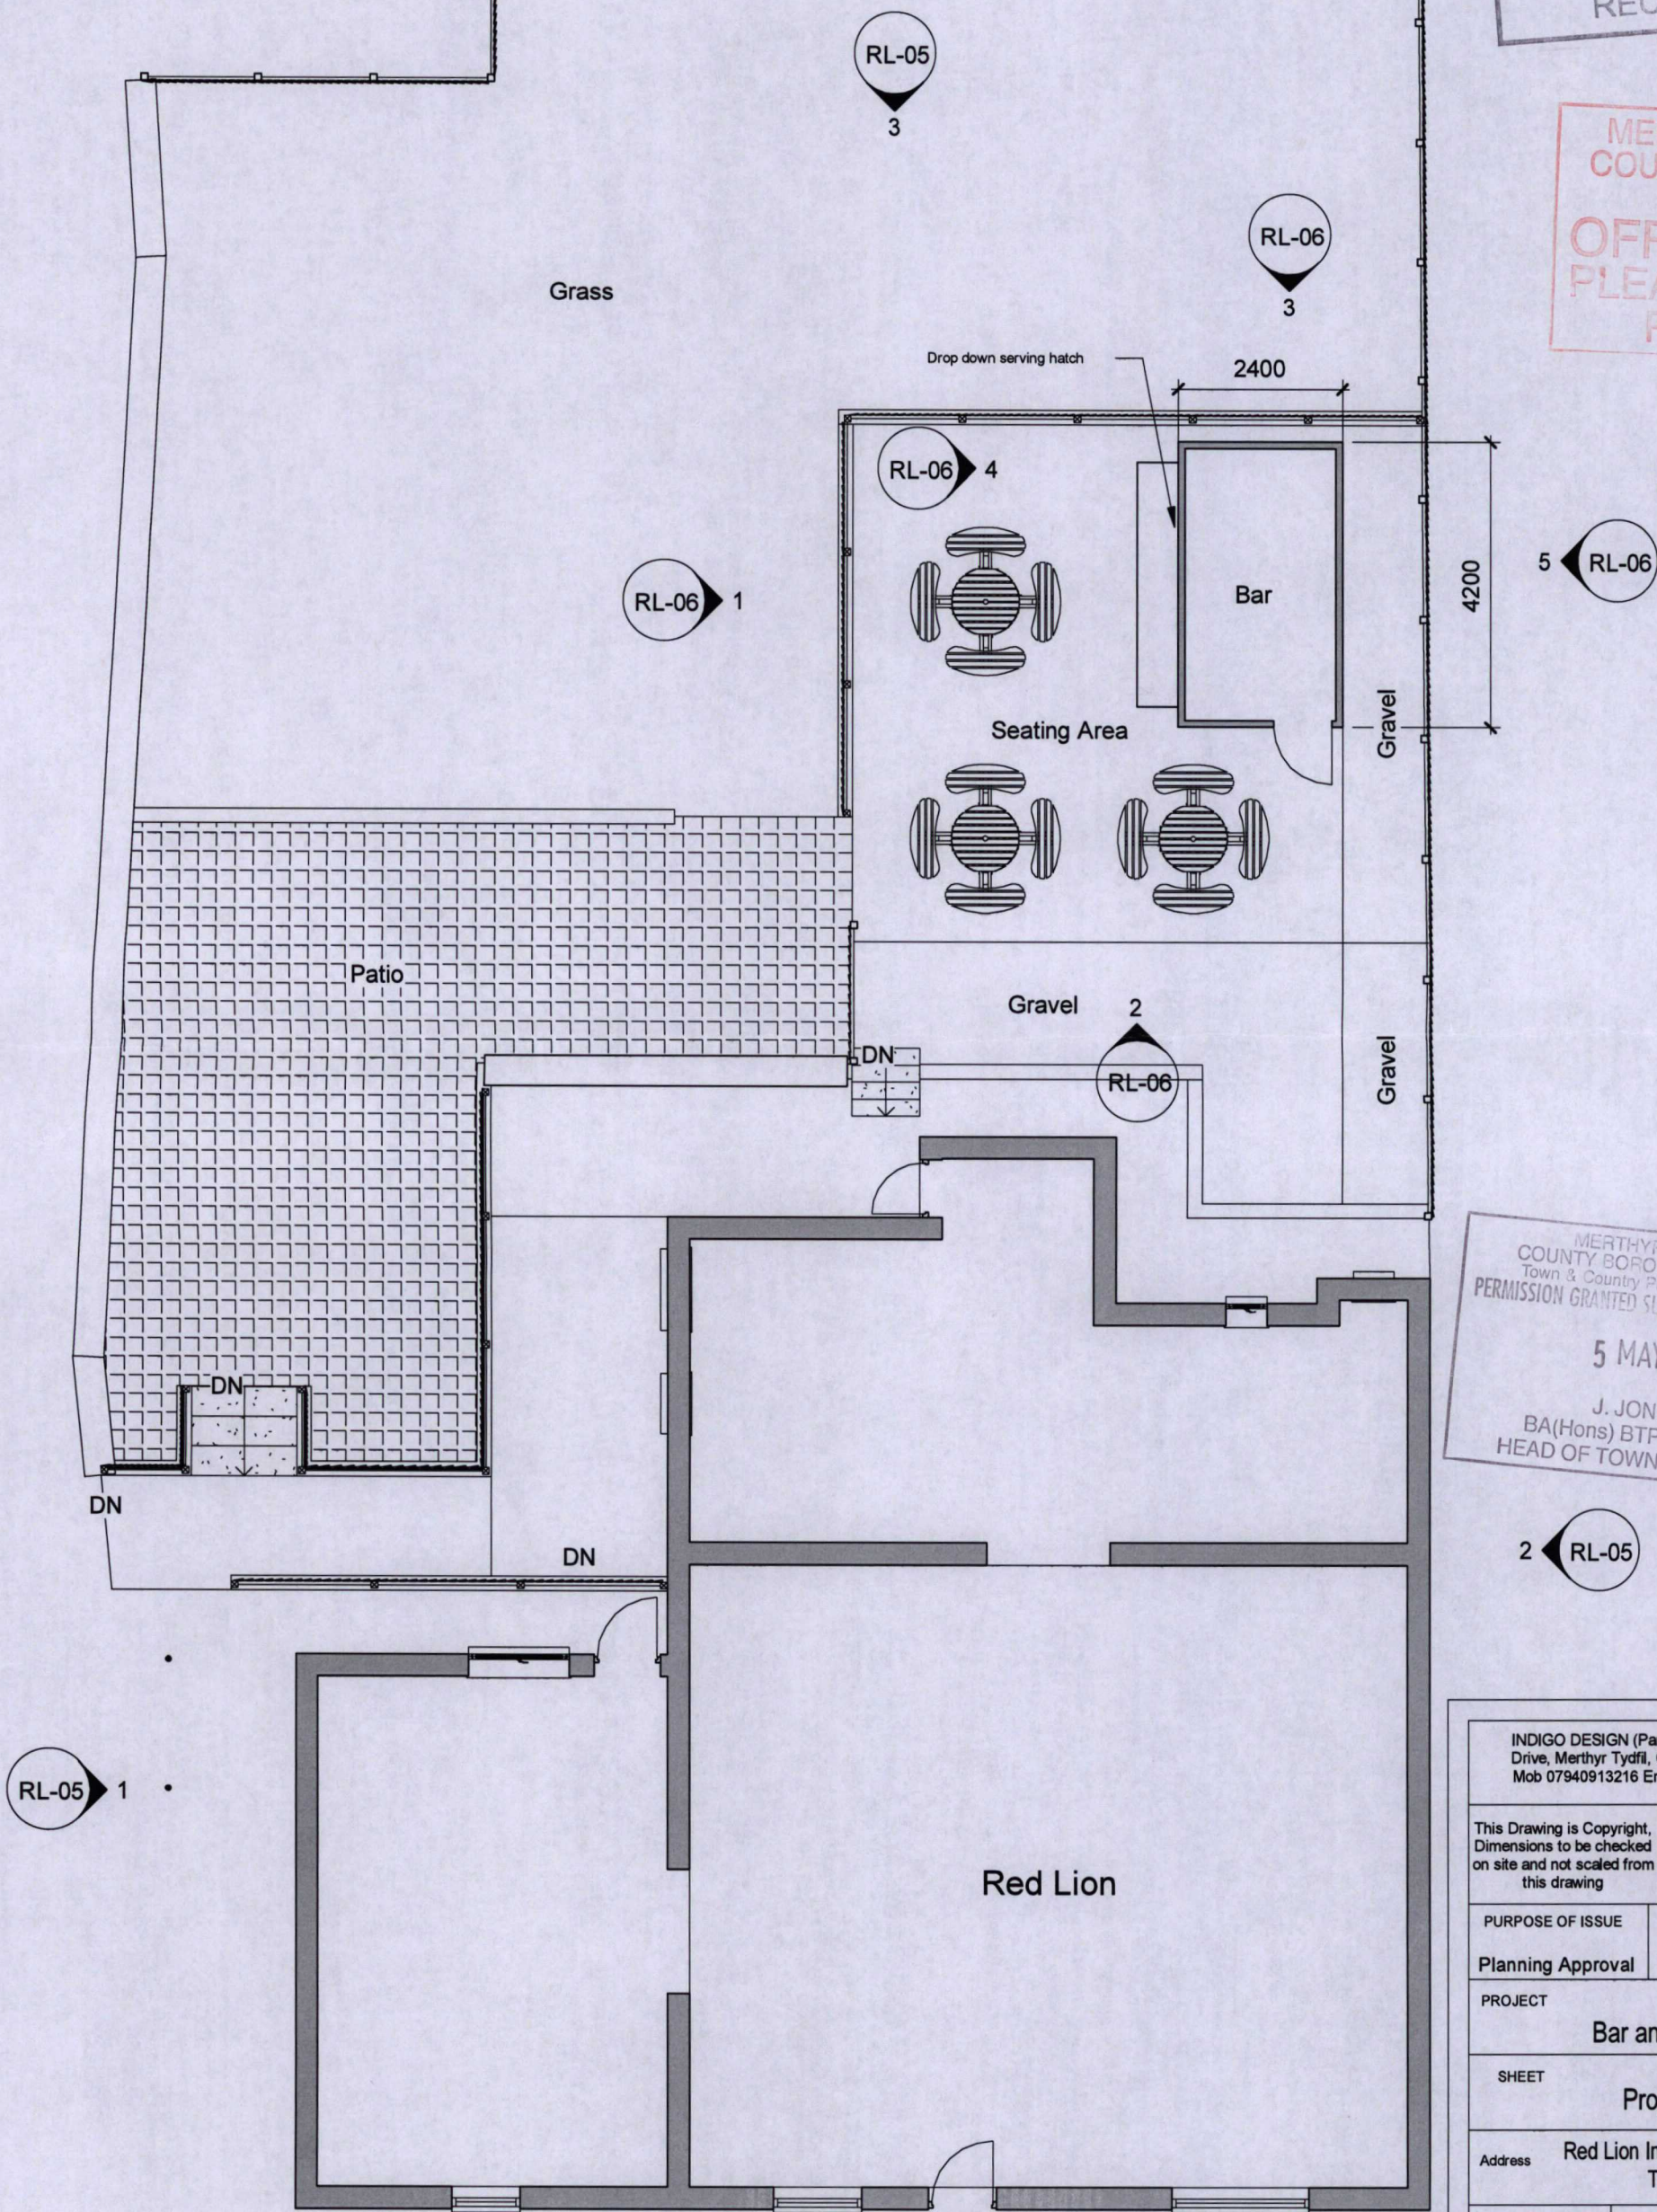

MERTHYR TYDFIL
COUNTY BOROUGH COUNCIL
Town & Country Planning Act 1990
PERMISSION GRANTED SUBJECT TO CONDITIONS
5 MAY 2021
J. JONES
BA(Hons) BTP M.R.T.P.I
HEAD OF TOWN PLANNING

2 RL-05

INDIGO DESIGN (Part of 3dcadwales Ltd) 5 Ashlea Drive, Merthyr Tydfil, CF47 0NY Tele 01685 385746 Mob 07940913216 Email: philip@3dcadwales.co.uk		
This Drawing is Copyright, Dimensions to be checked on site and not scaled from this drawing		 Indigo 3d Design
PURPOSE OF ISSUE Planning Approval	DRWAING NUMBER RL-04	
PROJECT Bar and Seating to rear		
SHEET Proposed Plan		
Address Red Lion Inn, 80 Heolgerrig, Merthyr Tydfil CF48 1SB		
Checked by JH	Drawn by PH	Scale (@ A3) 1 : 100
Rev No	Description	Date
A	Issue	29/03/2021

Proposed Ground
Floor