




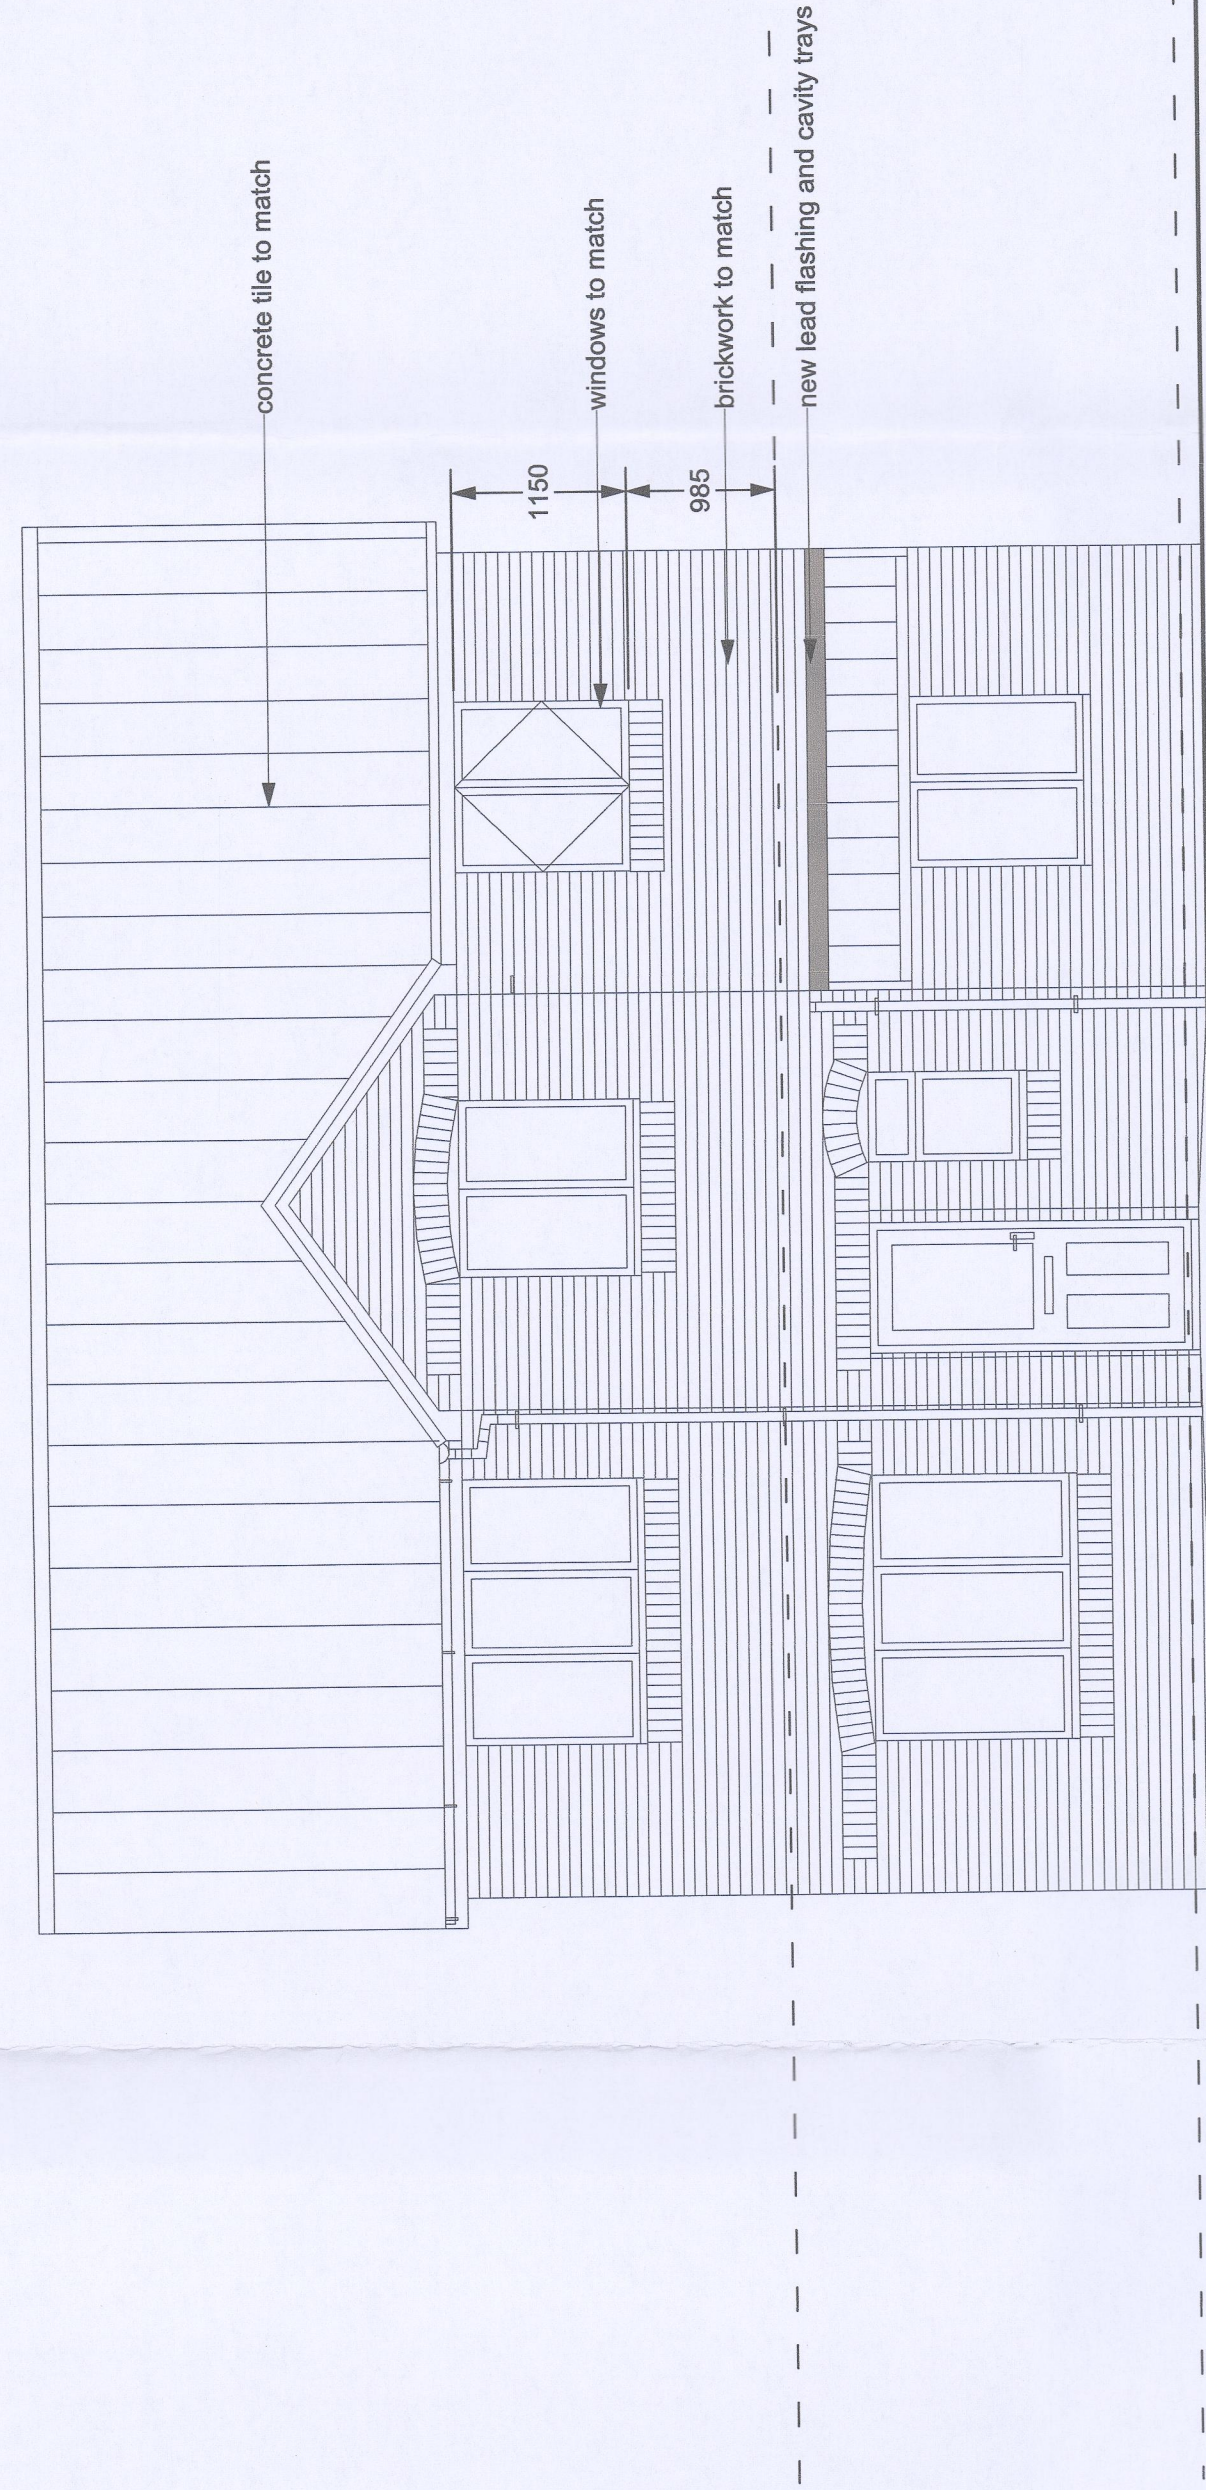


PROPOSED FRONT ELEVATION

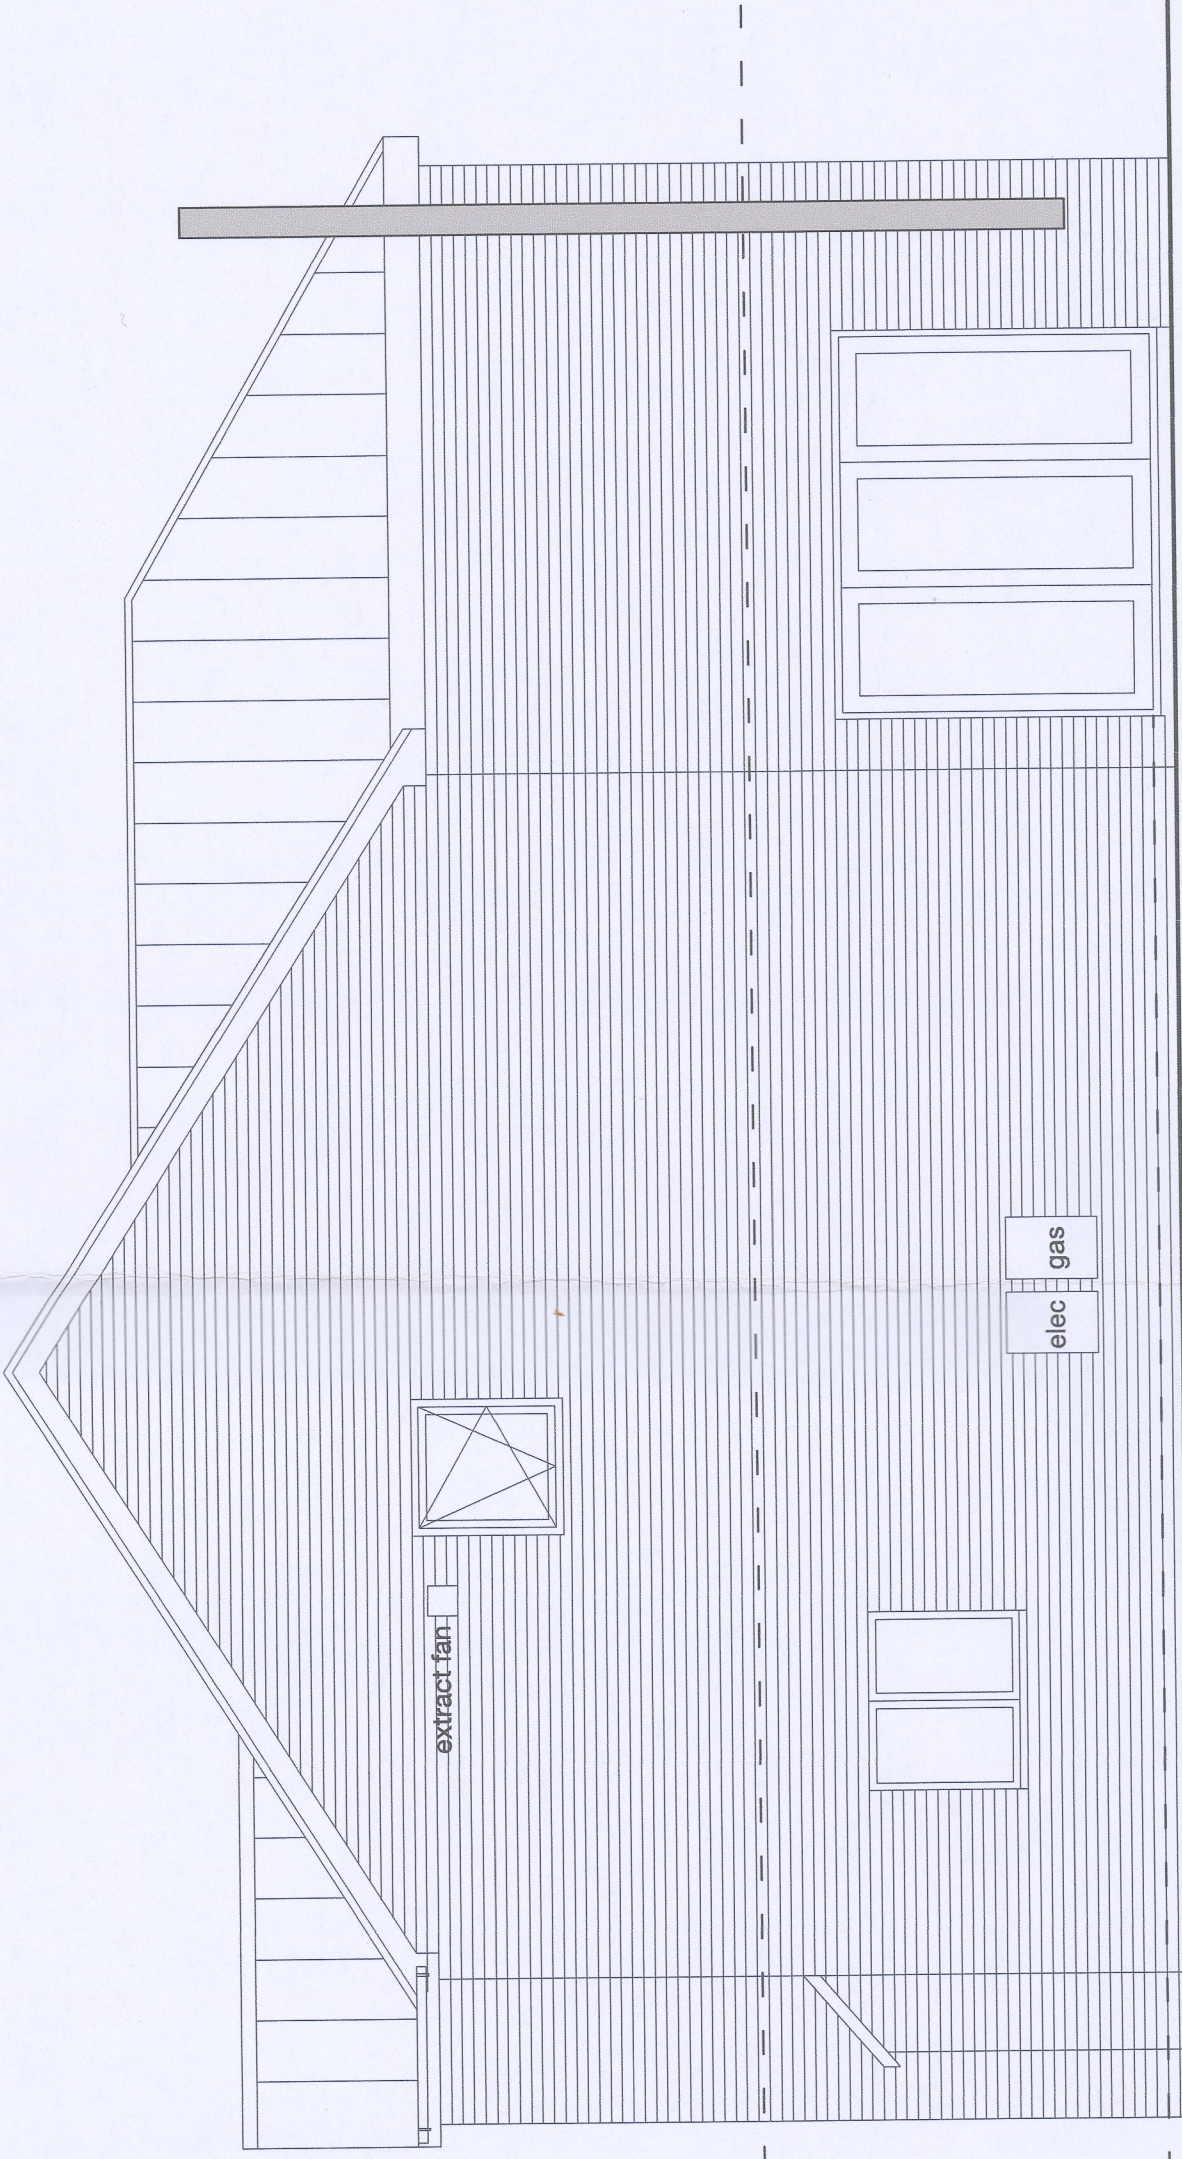

PROPOSED SIDE ELEVATION

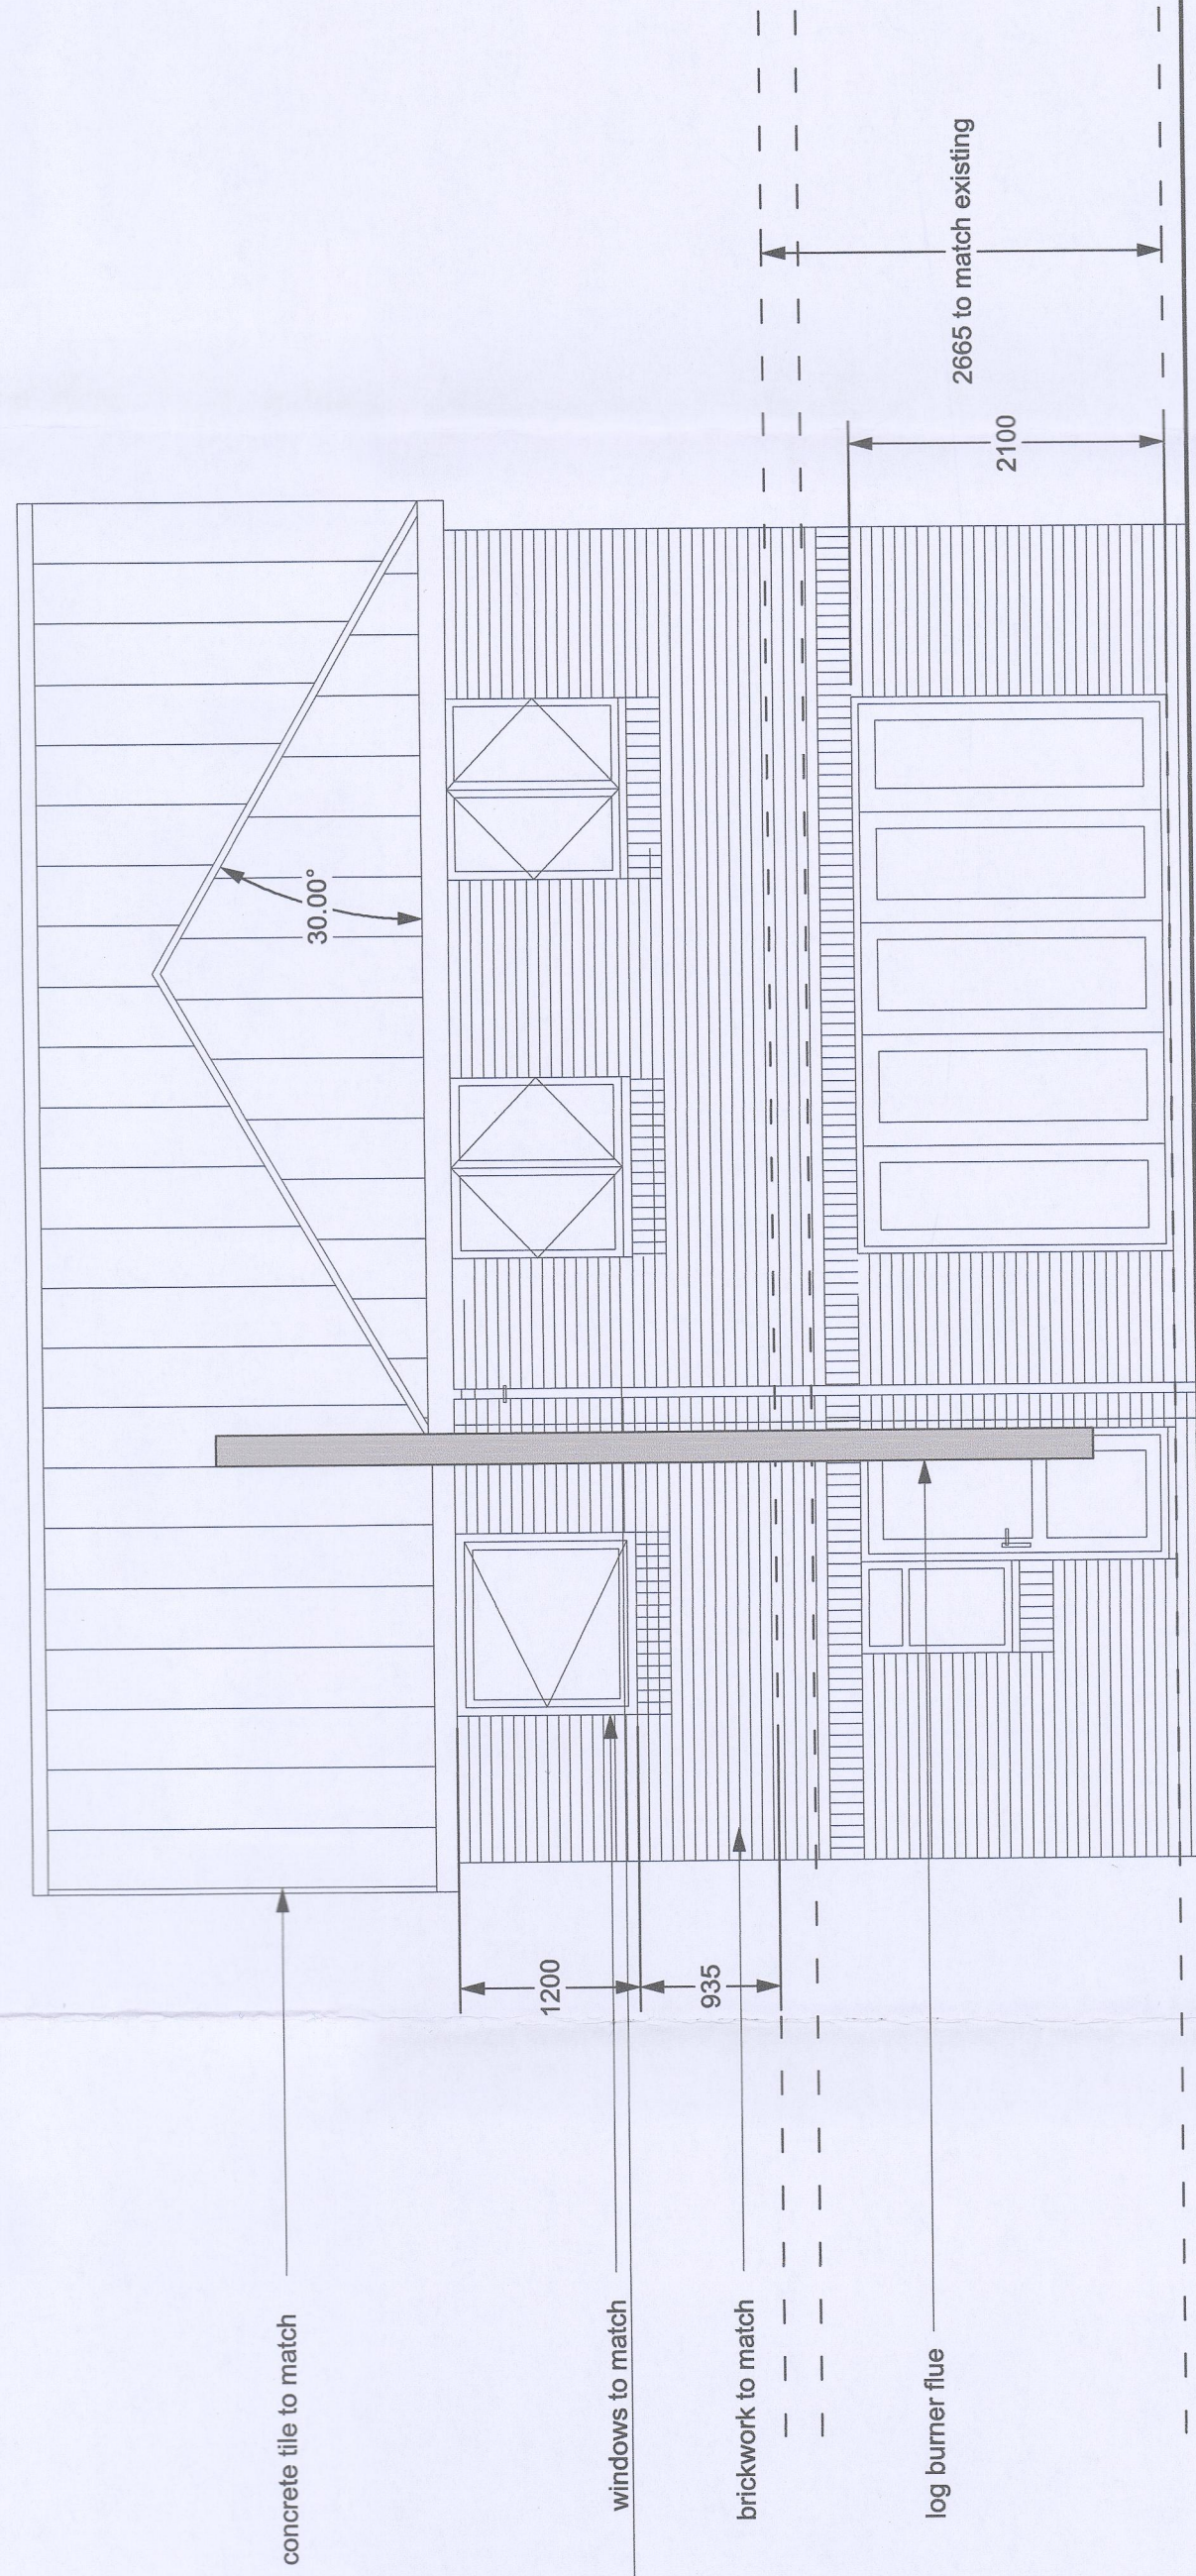

PROPOSED REAR ELEVATION

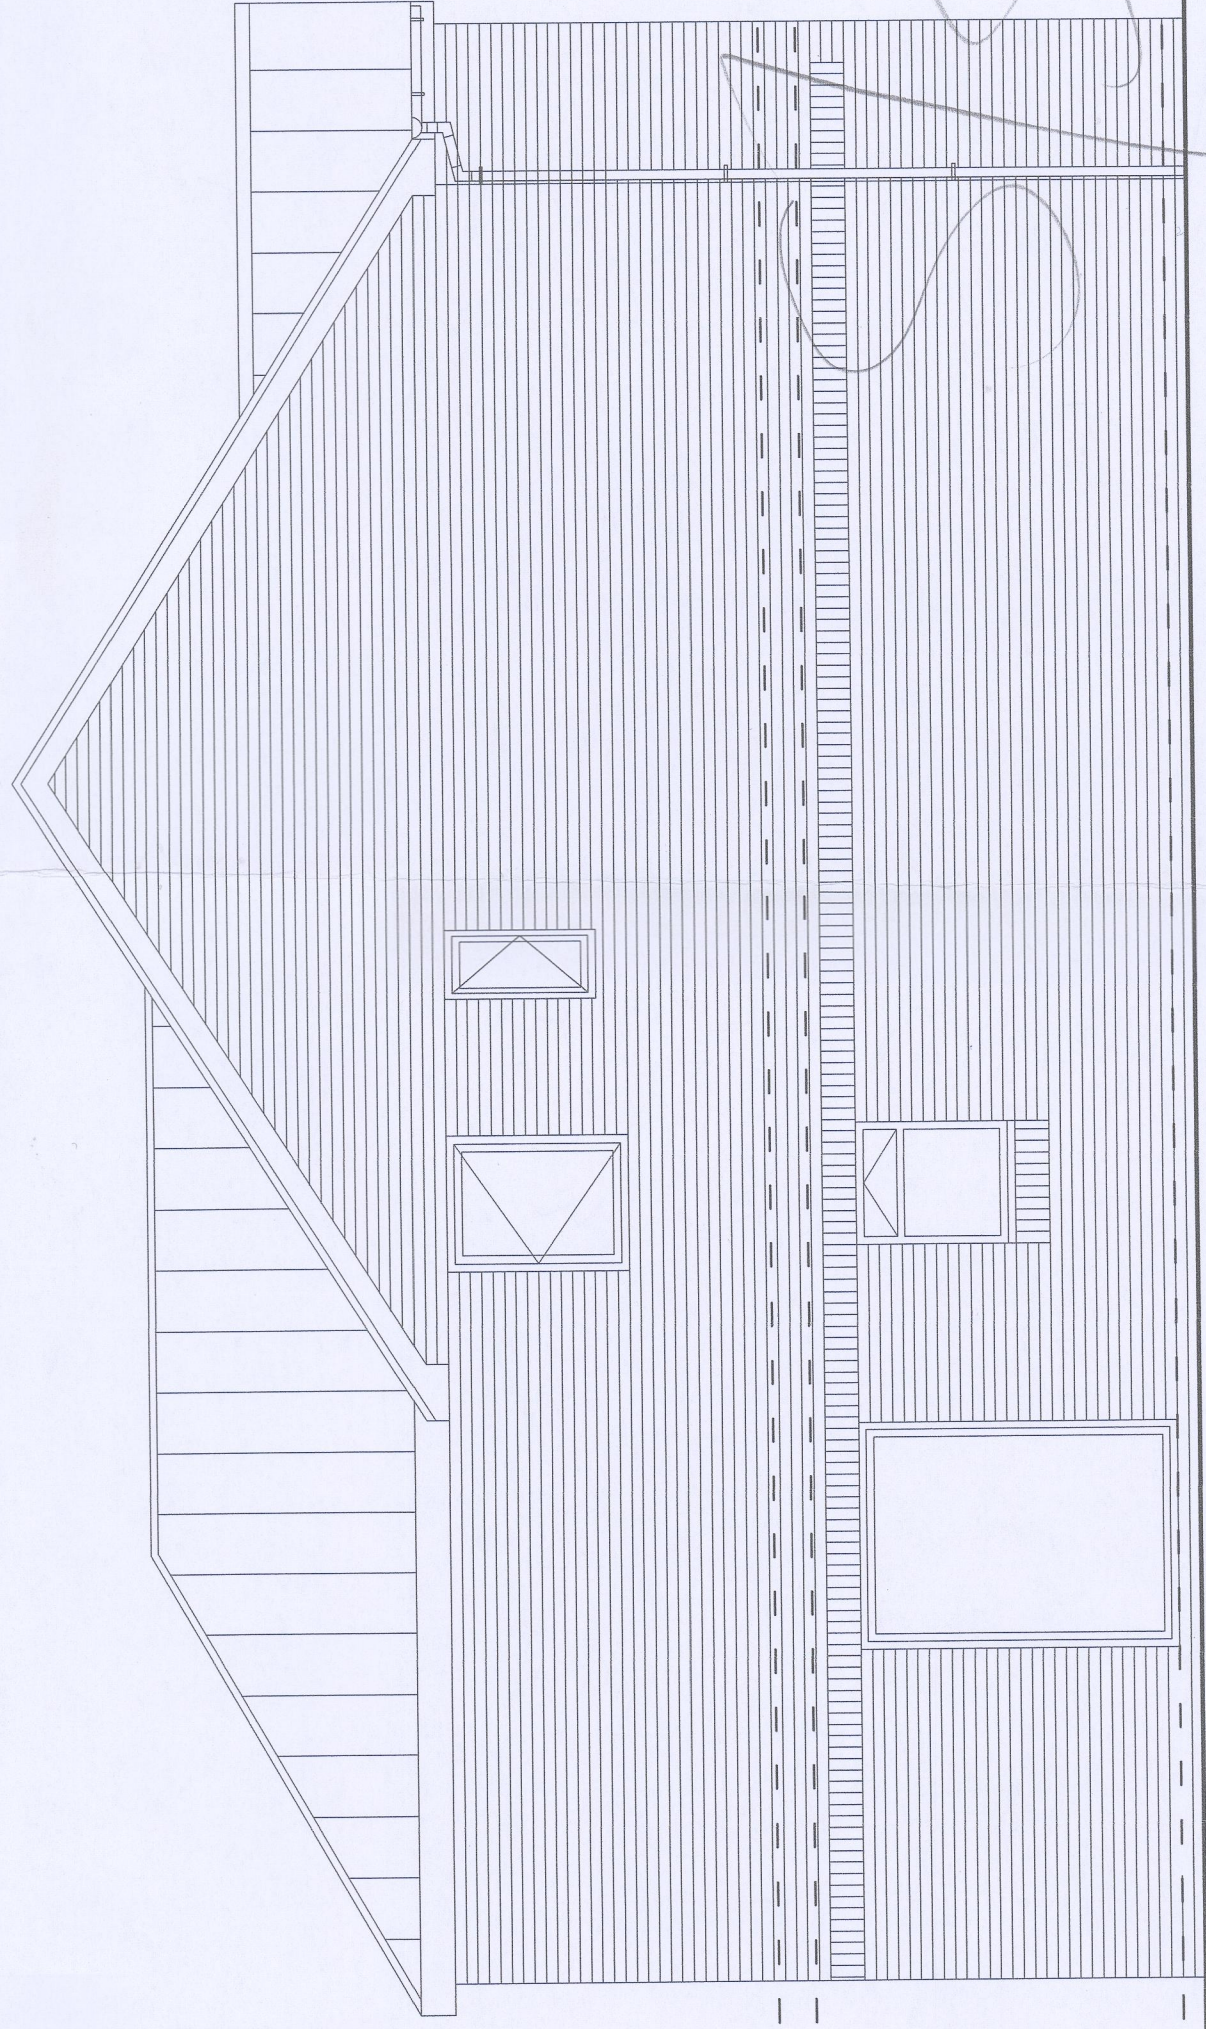

PROPOSED SIDE ELEVATION

NOTES:
Timber frame and trusses to manufacturers design and spec. to be submitted to building control before erection.
Contractor to locate drainage before works start.
Contractor works at risk until approval of building control.
All new windows to have egress hinges



George and Co.

Proposed extension to
29 The Hawthornes,
Pant, Merthyr Tydfil
for
Mr Davies and Mrs Davies

648.011	Proposed elevations		
	building	1:50@A1	Jan 2020
CG			
1st Floor Woodfield Studios 62 High St Merthyr Tydfil CF37 8DE 07830328652 hello@georgeandco.studio www.georgeandco.studio			
DO NOT SCALE THIS DRAWING			@George and Co.

210024

26 JAN 2019

RECEIVED

MERTHYR TYDFIL
COUNTY BOROUGH
COUNCIL
OFFICE COPY
PLEASE DO NOT
REMOVE

20/05/18

2.5m

2.5m