


**Note:**  
Fire Risk Assessment and Fire Strategy plan would need to be updated if the New Porch is constructed.

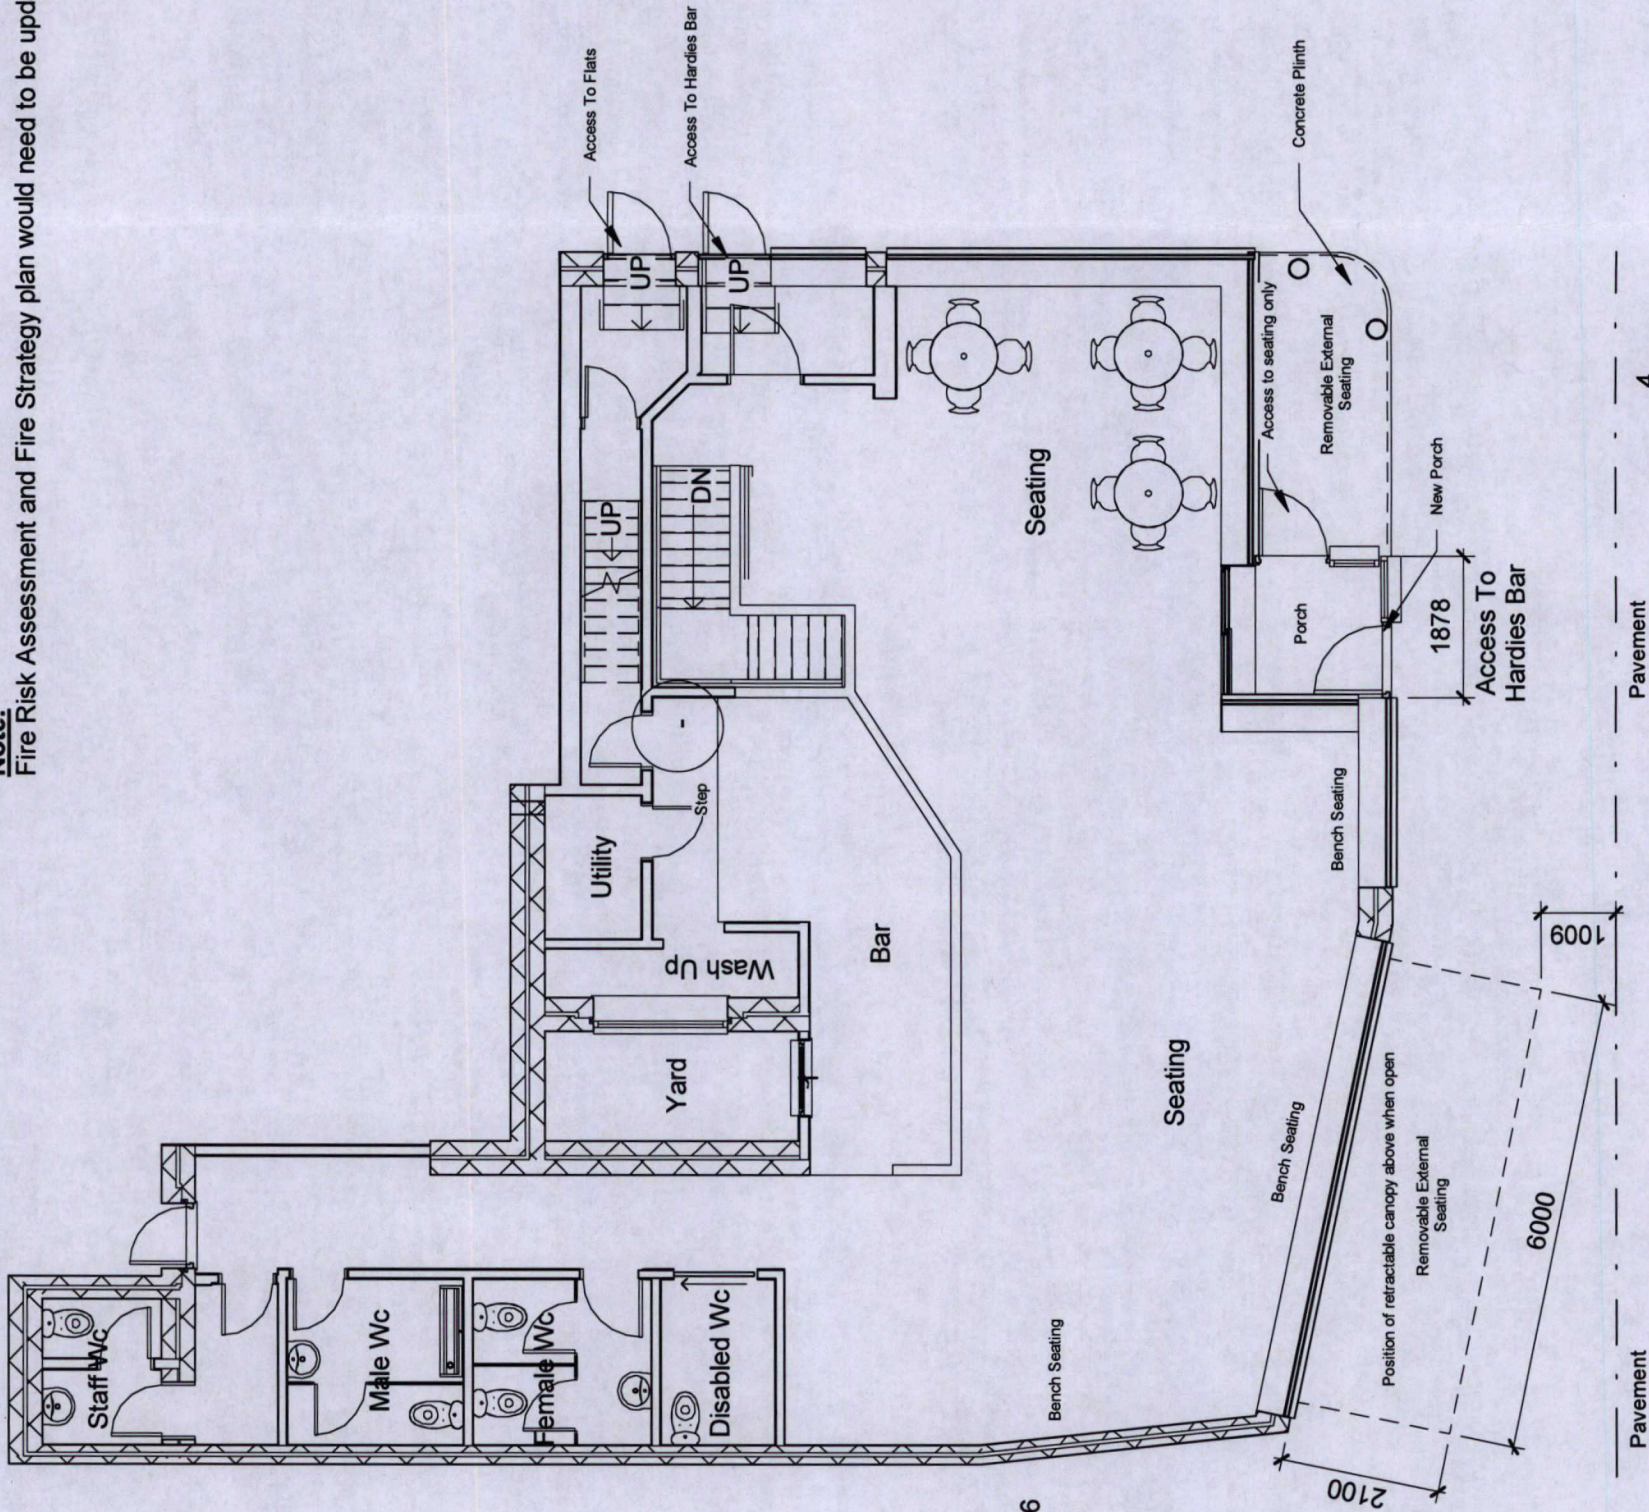

5  
HB-04

4  
HB-04

3  
HB-05

Proposed Ground Floor

MT030  
PLANNING DEPARTMENT  
30 MAR 2021  
RECEIVED

MERTHYR TYDFIL  
COUNTY BOROUGH  
COUNCIL  
OFFICE COPY  
PLEASE DO NOT  
REMOVE

MERTHYR TYDFIL  
COUNTY BOROUGH COUNCIL  
Town & Country Planning Act 1990  
PERMISSION GRANTED SUBJECT TO CONDITIONS  
13 MAY 2021  
J. JONES  
BA(Hons) BTP M.R.T.P.I  
HEAD OF TOWN PLANNING

**Canopy Material**  
Mechanism will be painted Royal Blue, canopy will be Royal Blue high density polyester

**Porch Material**  
Aluminium powder coated Royal Blue with brass edge to match existing windows

|   |                                                |                  |            |
|---|------------------------------------------------|------------------|------------|
| INDIGO DESIGN (Part of 3dcadwales Ltd) 5 Ashlea Drive, Merthyr Tydfil, CF47 0NY Tele 01685 385746 Mob - 07940913216 Email: philip@3dcadwales.co.uk |                                                | Indigo 3d Design |            |
| This Drawing is Copyright, Dimensions to be checked on site and not scaled from this drawing                                                       | PURPOSE OF ISSUE                               | DRWAING NUMBER   |            |
|   | Planning Approval                              | HB-03            |            |
|   | PROJECT                                        | Change of Use    |            |
| SHEET   | Proposed Ground Floor                          |                  |            |
| Address   | Hardies Bar, 64-65 High Street, Merthyr Tydfil |                  |            |
| Checked by   | Drawn by                                       | Scale (@ A3)     |            |
| JH   | PH                                             | 1:100            |            |
| Rev No   | Issue Date                                     | Description      | Date       |
| A   |                                                |                  | 28/03/2021 |
|   |                                                |                  |            |
|   |                                                |                  |            |
|   |                                                |                  |            |