


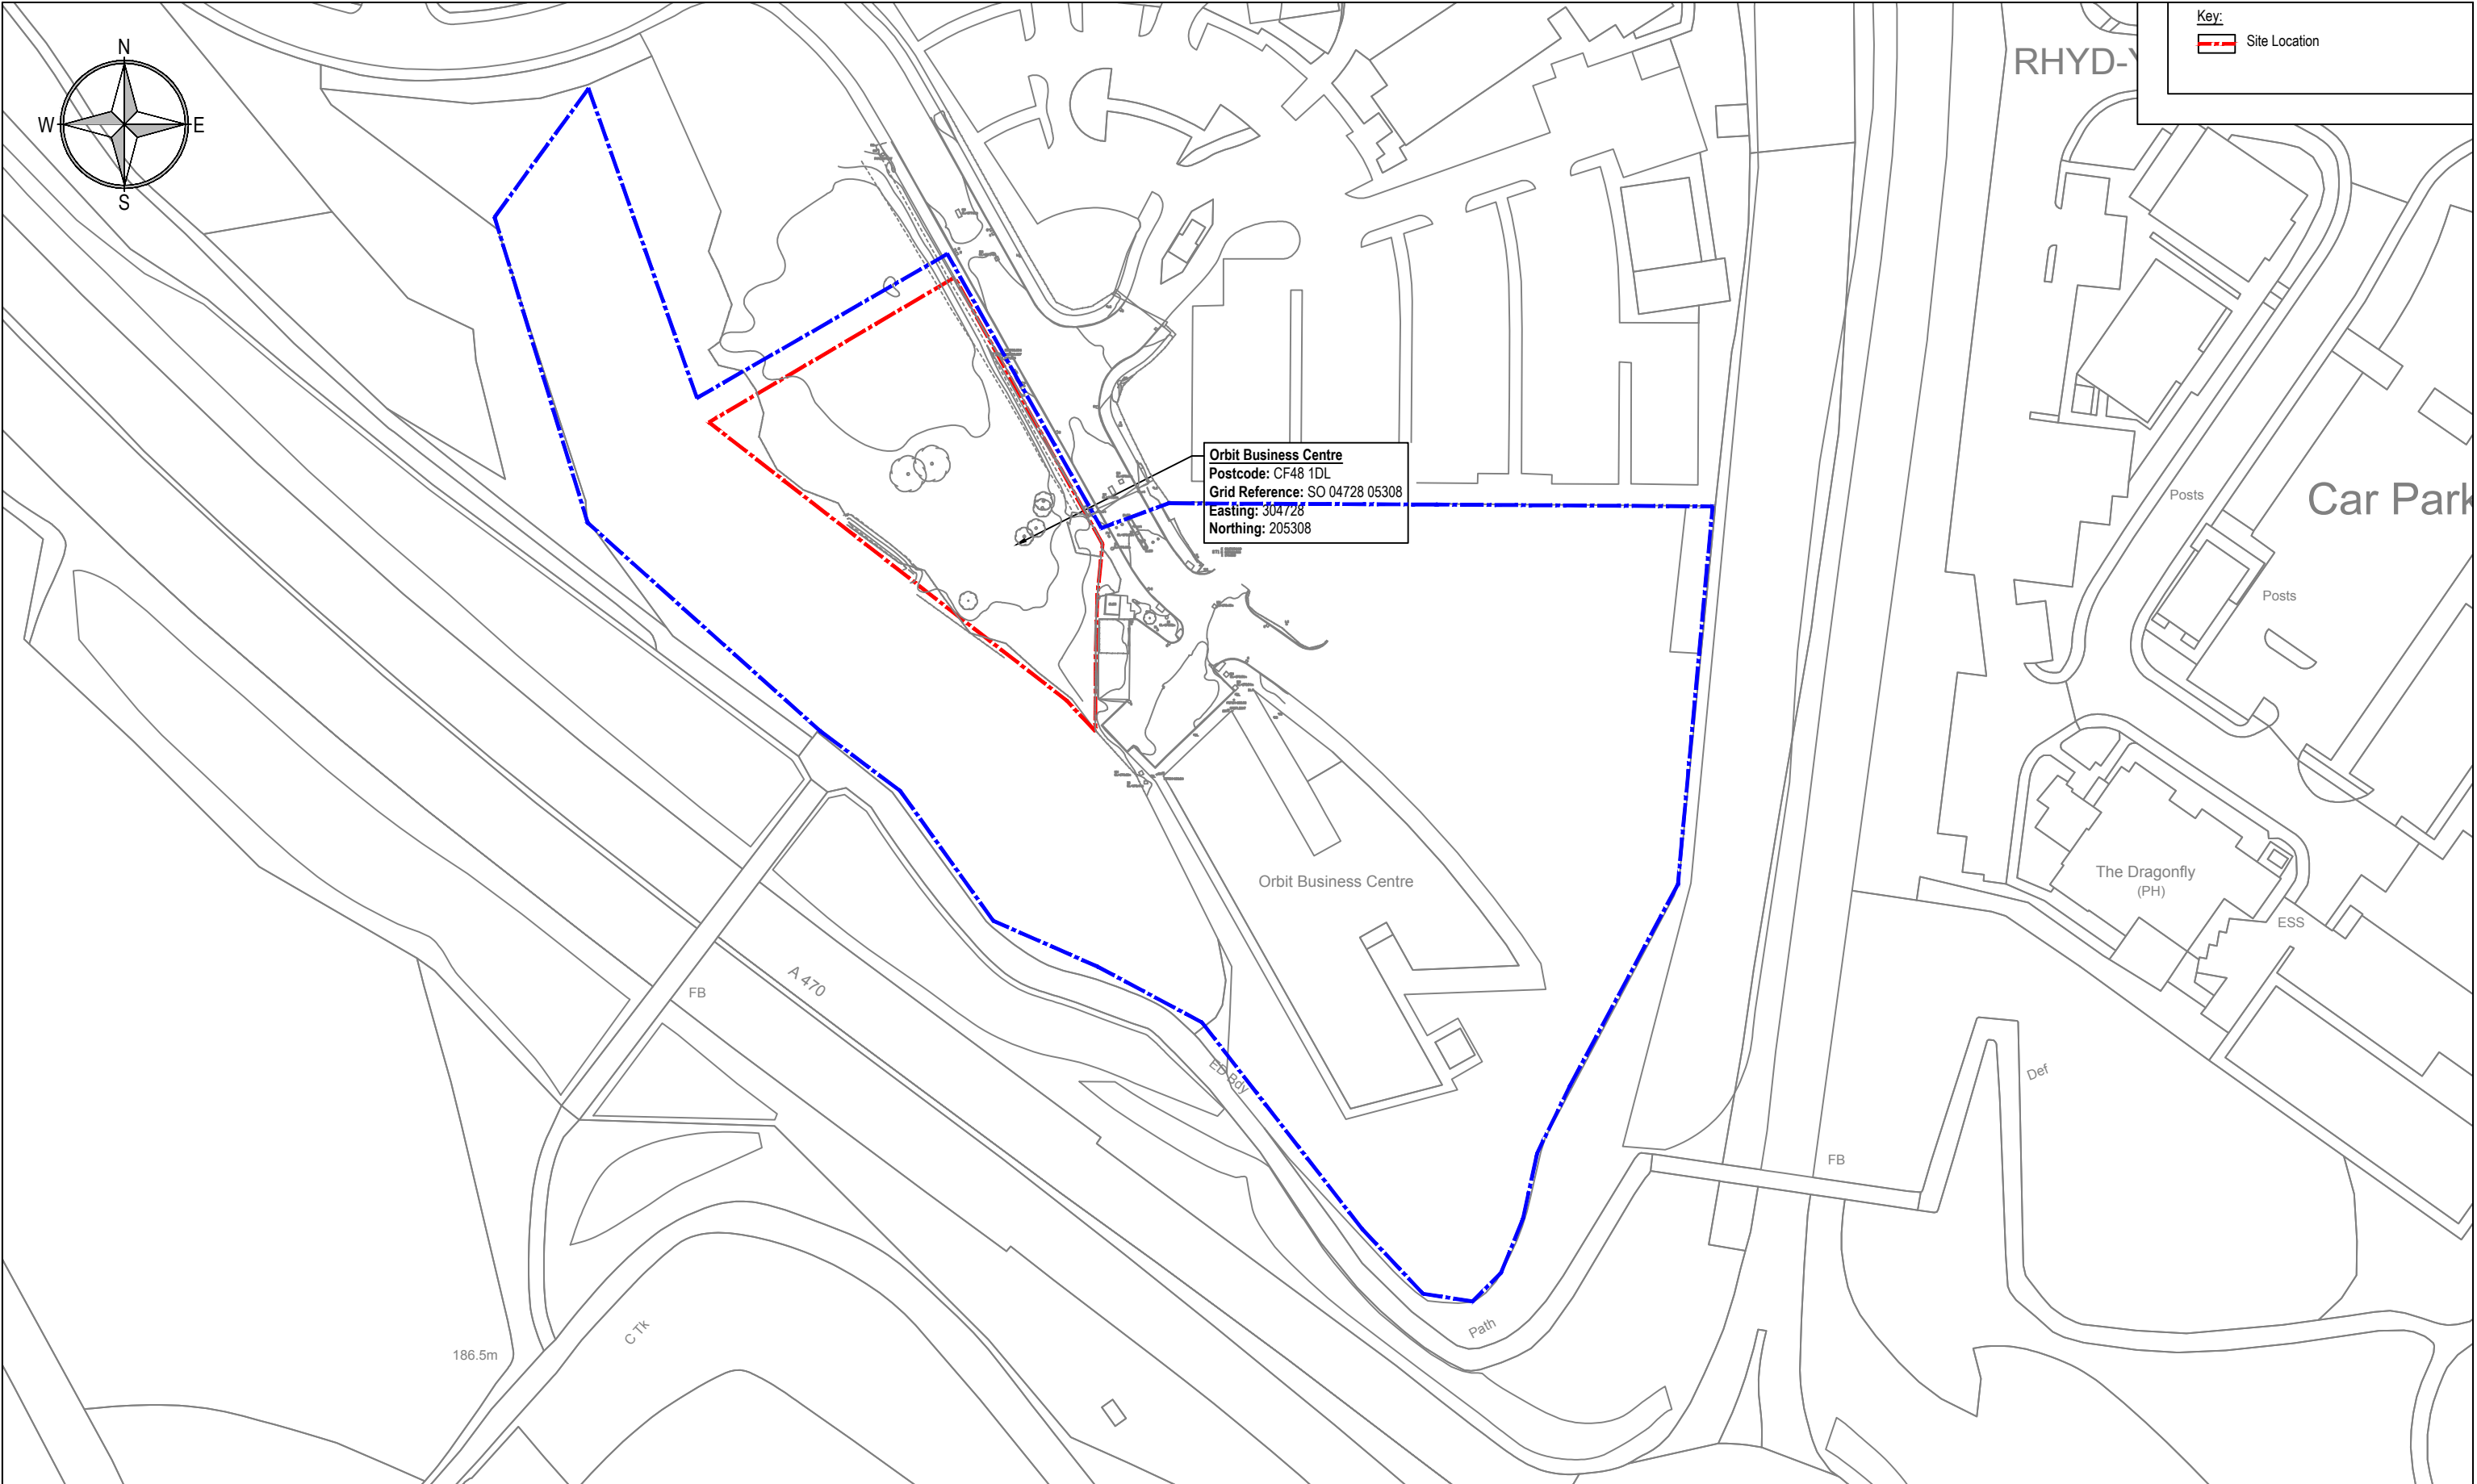

© Crown copyright and database rights 2016
Ordnance Survey 100025302 "You are not permitted to copy, sub-licence, distribute or sell any of this data to third parties in any form."
© Hawlfraint y Goron a hawliau cronfa ddata 2016
Arolwg Ordnans 100025302 "Ni chaniateir i chwi gopio, tan-drwyddedu, dosbarthu neu werthu y data yma i unrhyw drydydd barti mewn unrhyw ffurf"



**MERTHYR TYDFIL
COUNTY BOROUGH COUNCIL
ENGINEERING DIVISION**

UNIT 5
TRIANGLE BUSINESS PARK
PENTREBACH
MERTHYR TYDFIL
CF48 4TQ

DRAWN: GS	CHECKED: LD	APPROVED: CM	SCALE: 1:1000 @ A3
PROJECT NO.: 027/07/19	DATE: August '19	REV.: P01	
DRAWING NO.: OCCP-MER-61-XX-M2-C-0001			

PROJECT TITLE: Proposed Orbit Centre Overflow Car Park
DRAWING TITLE: Location Plan