





PROPOSED REAR ELEVATION

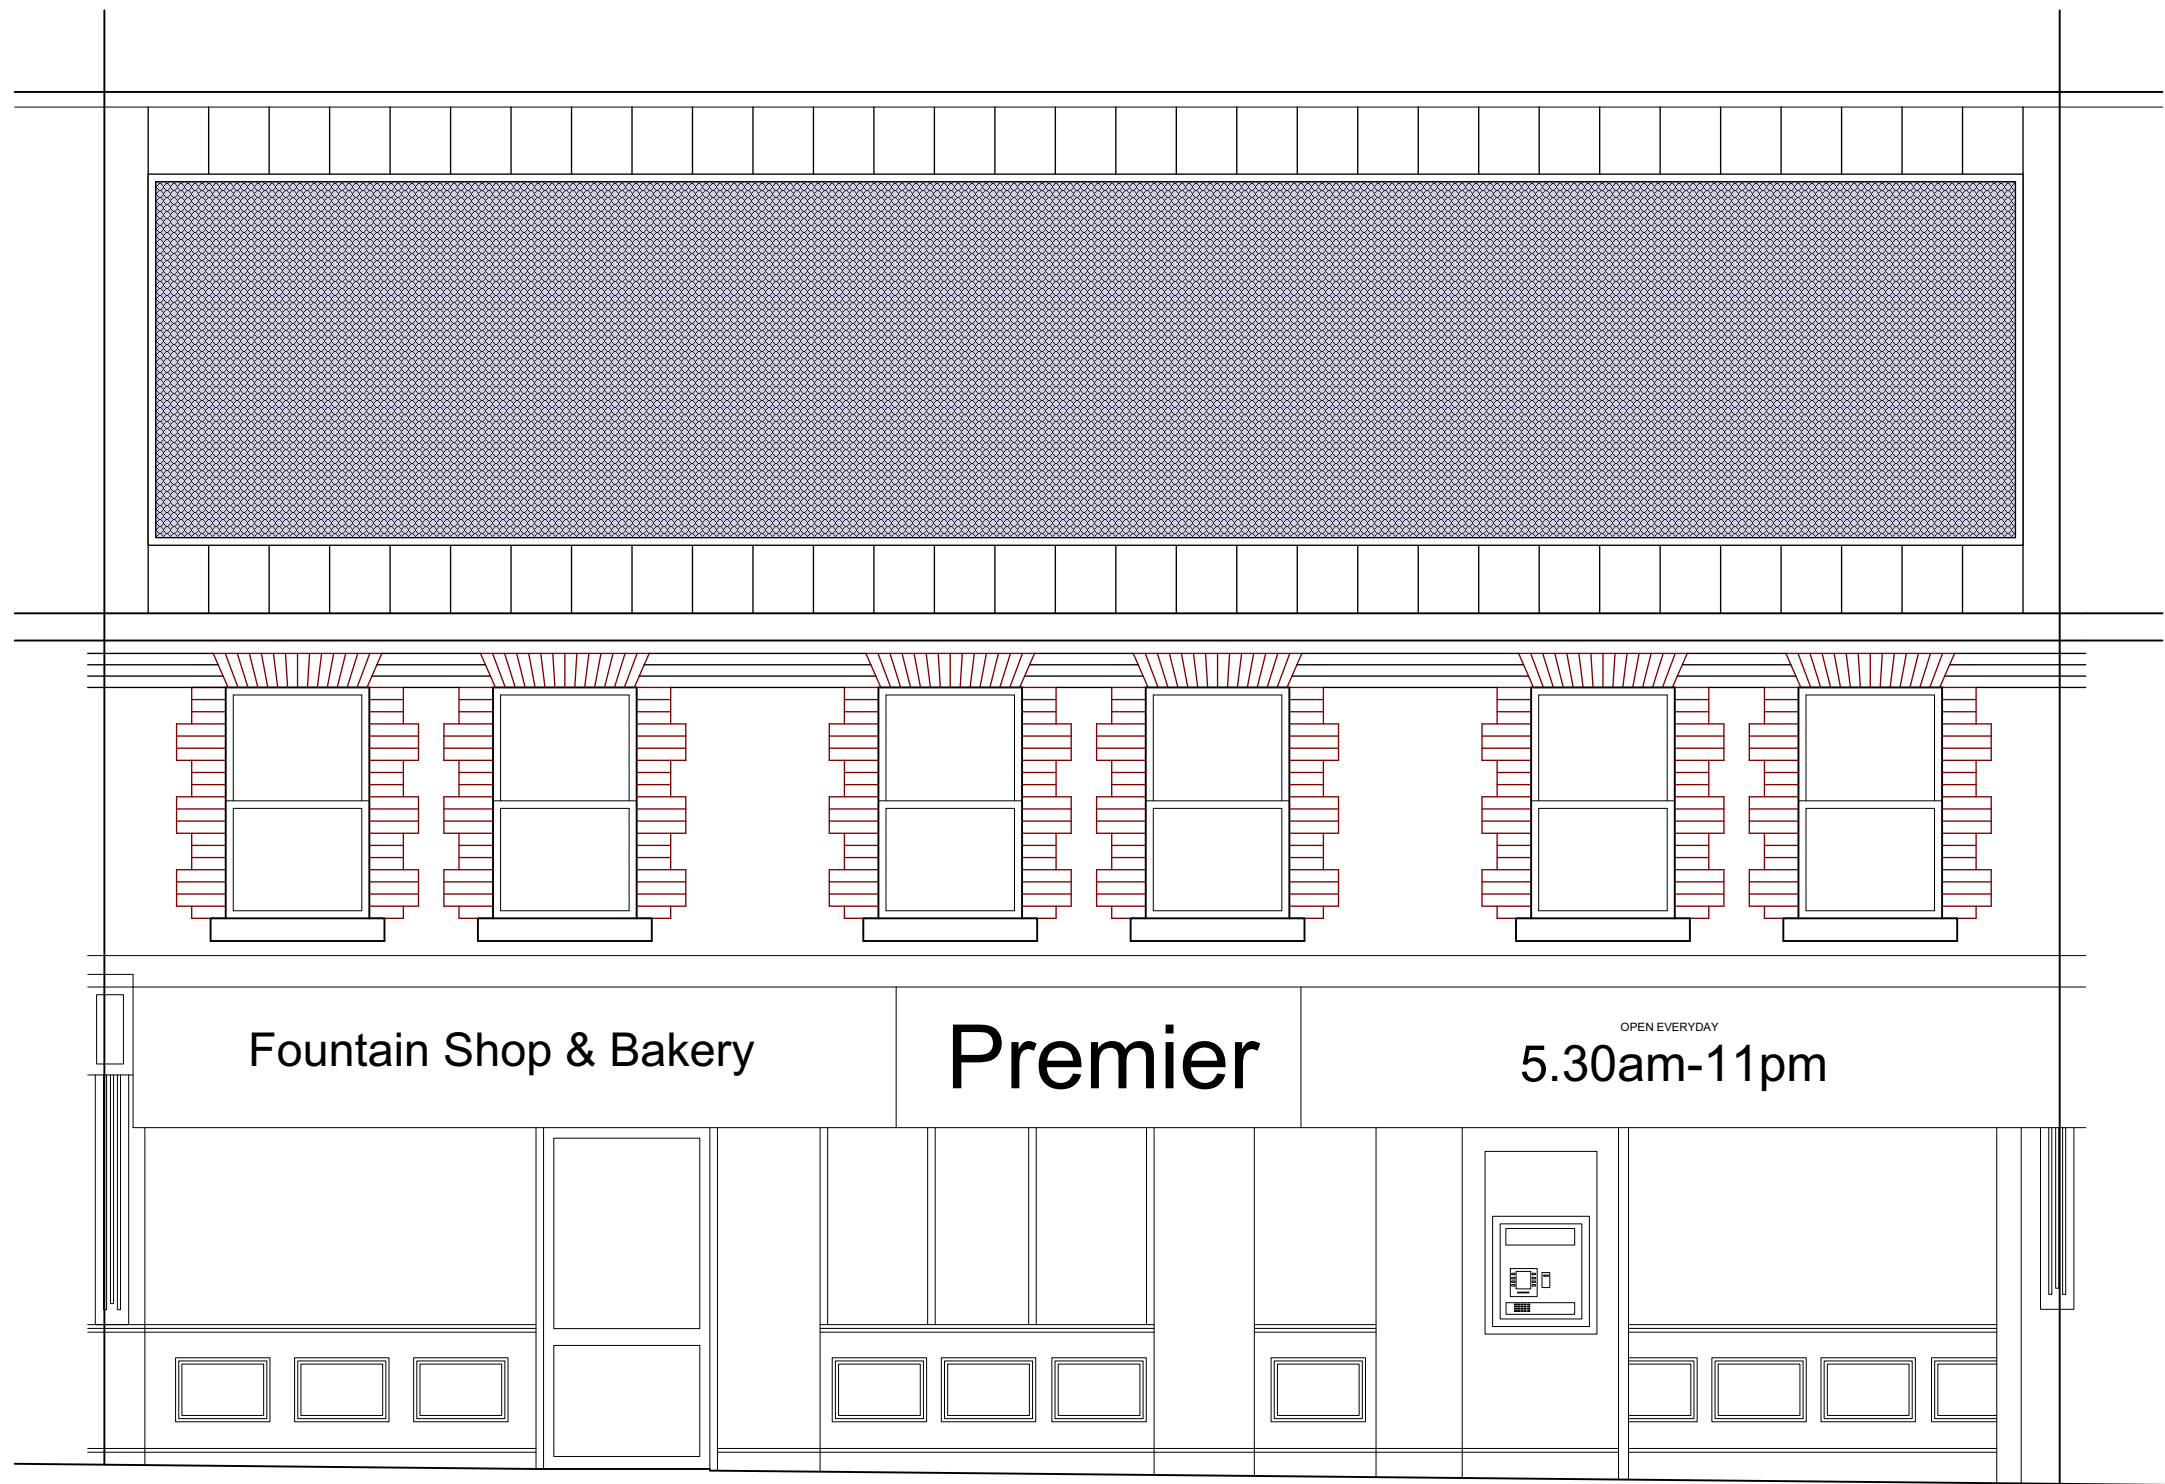

PROPOSED FRONT ELEVATION


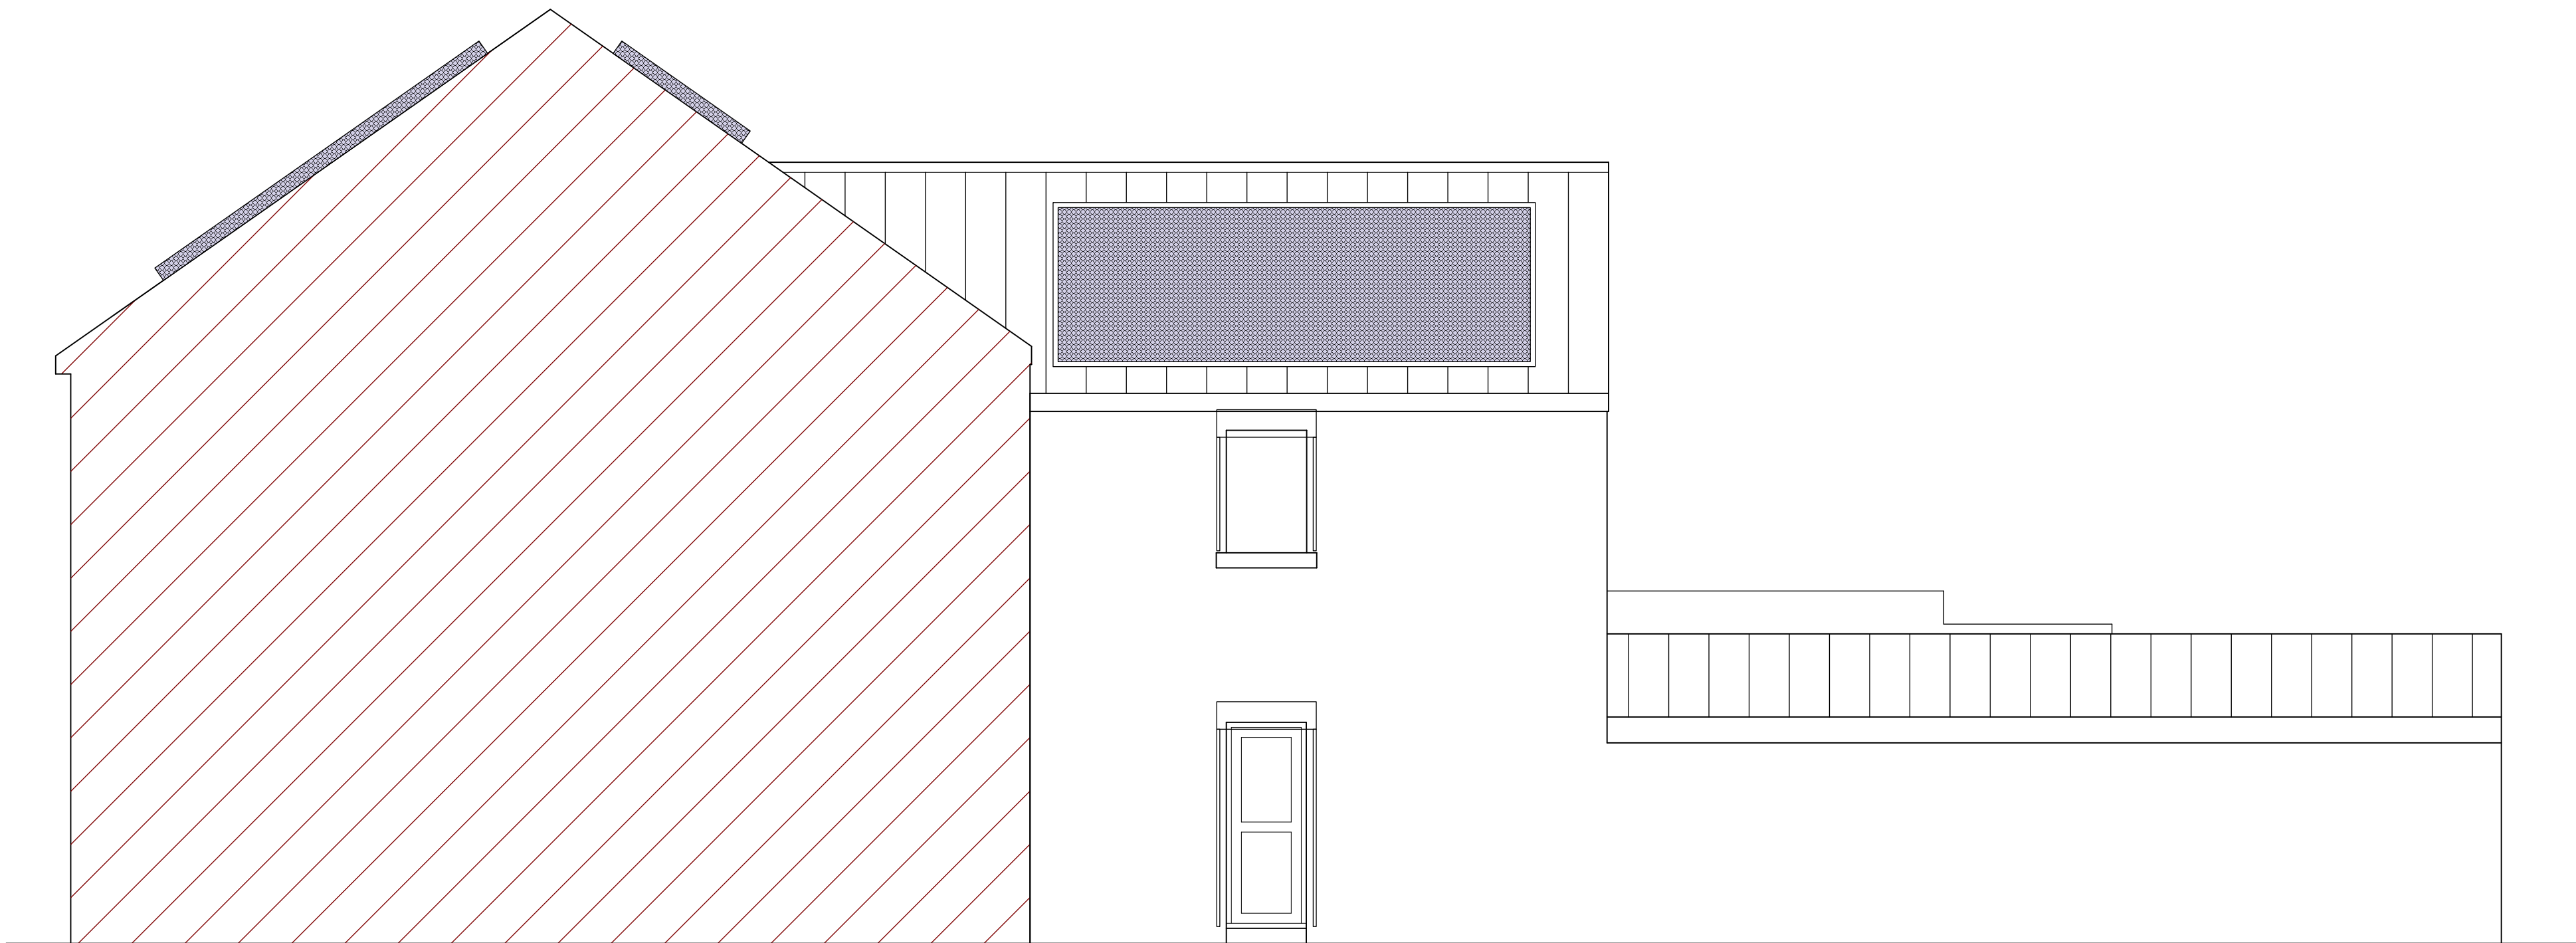


PROPOSED SIDE ELEVATION (A-A)

**George and Co.**

PROPOSED SOLAR PANELS
14A Lower High St, Merthyr
Tydfil CF47 8EB
For Premier - Fountain Shop & Bakery

916.002	ELEVATIONS		
PLANNING	1:50@A1	JAN '23	CG
1st Floor Woodfired Studios 62 High St Merthyr Tydfil CF37 8DE 07830328652 hello@georgeandco.studio www.georgeandco.studio			
DO NOT SCALE THIS DRAWING			©George and Co.

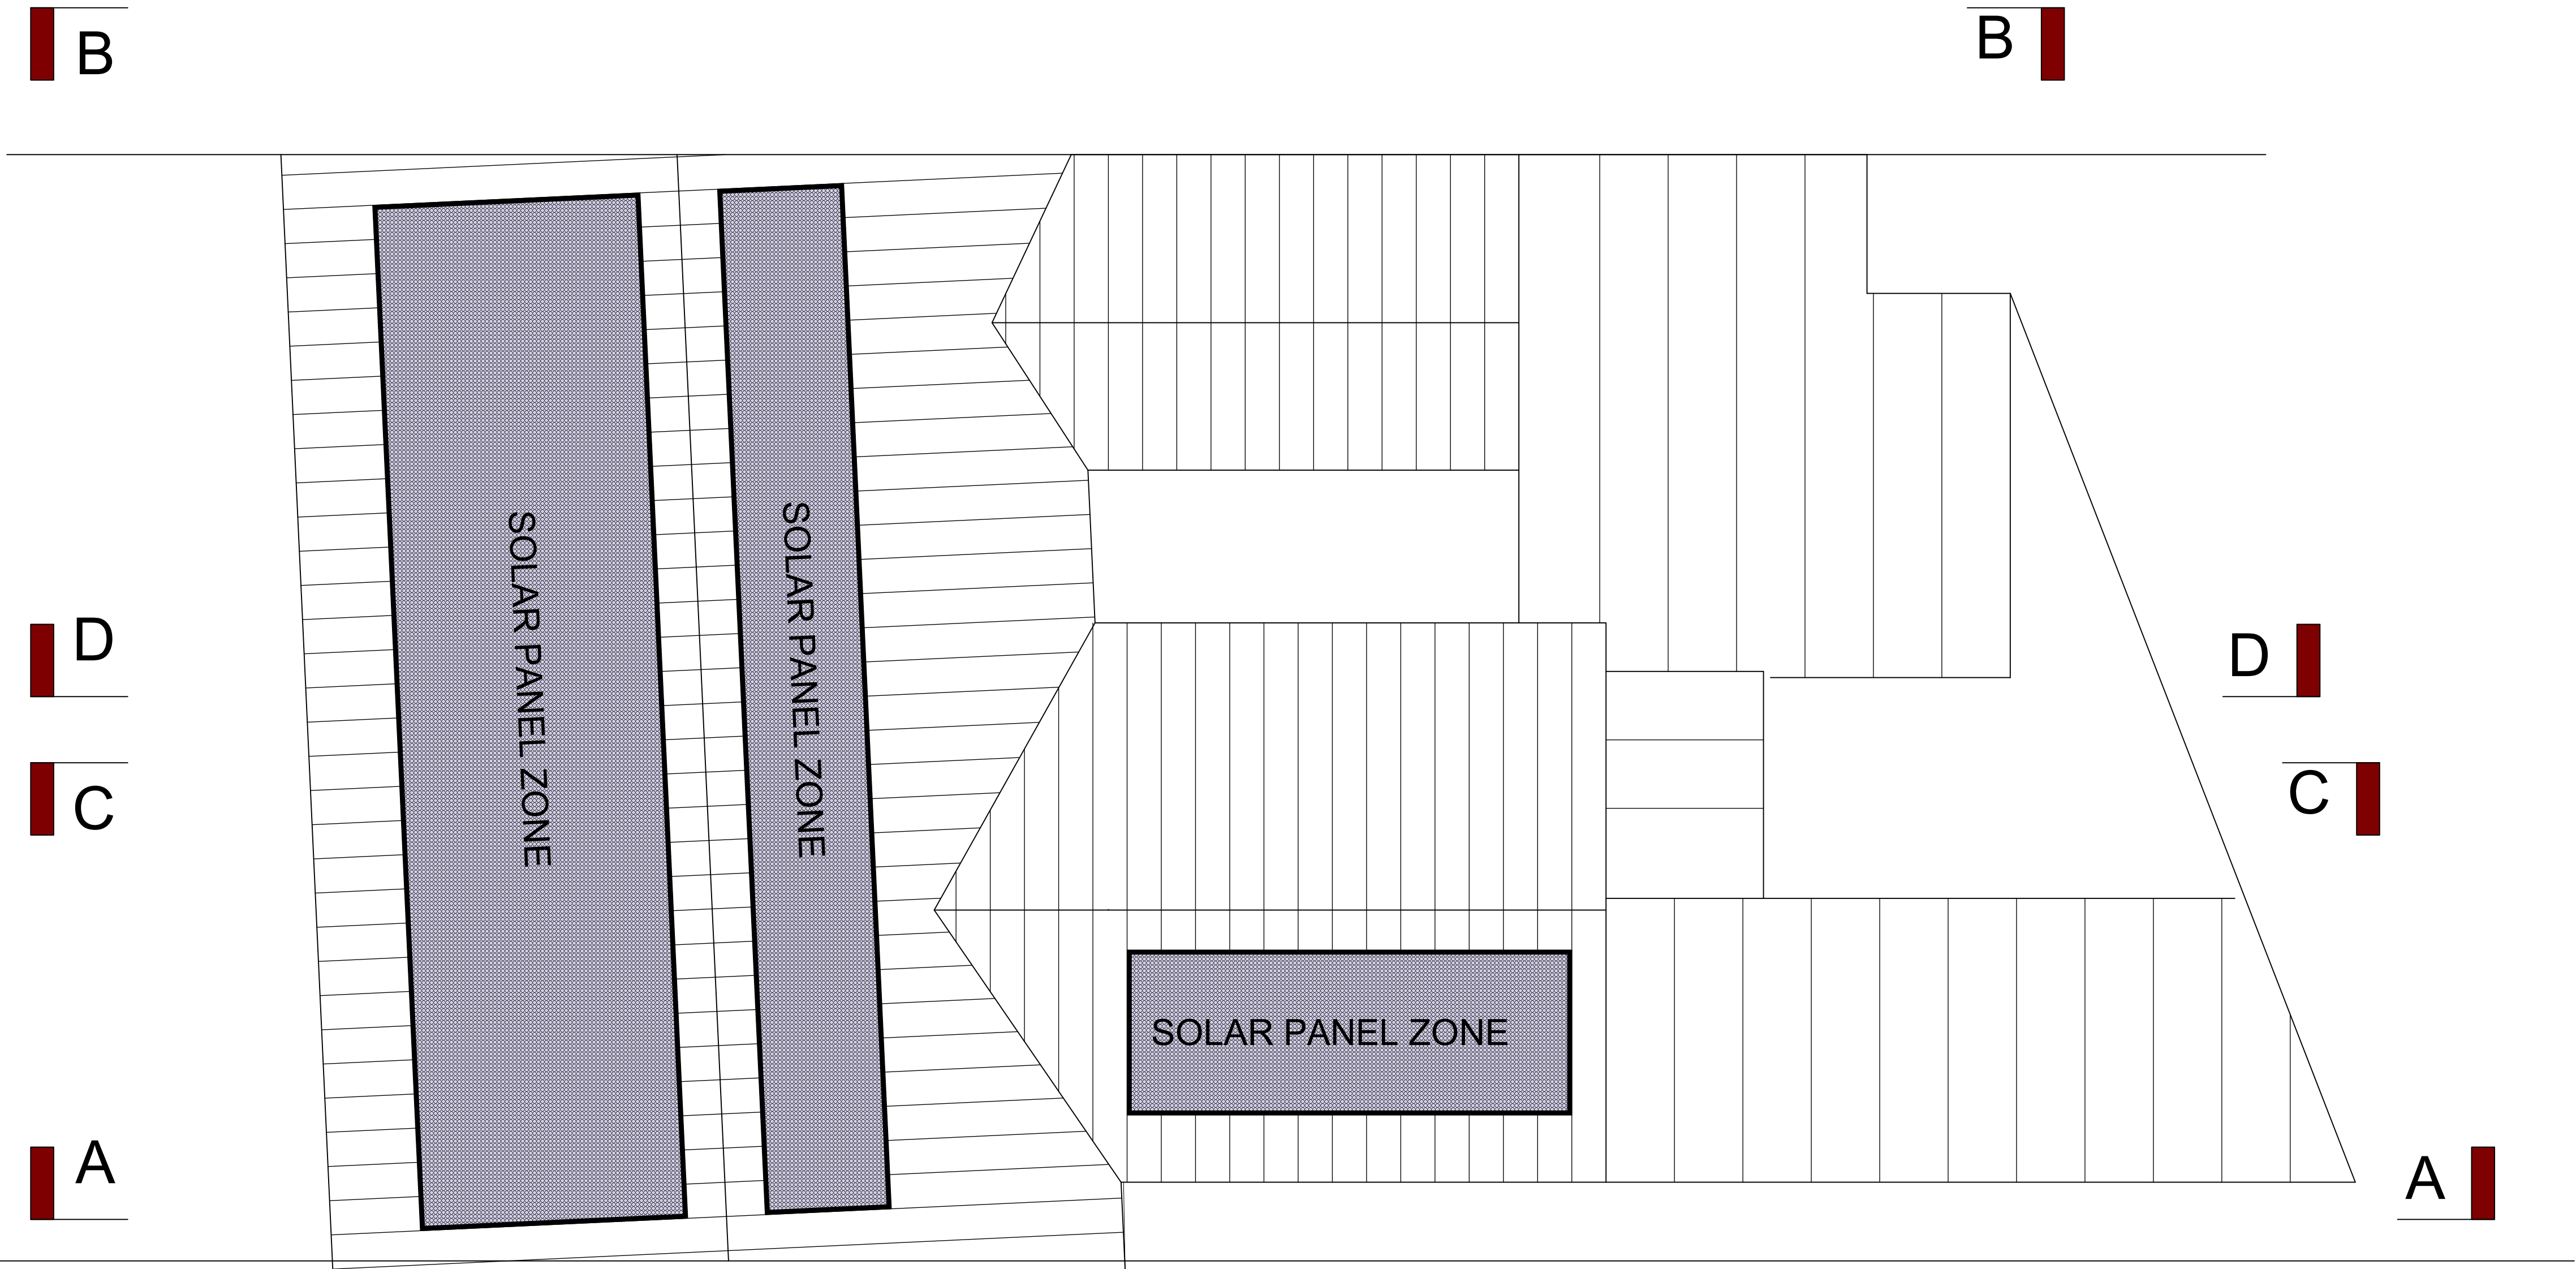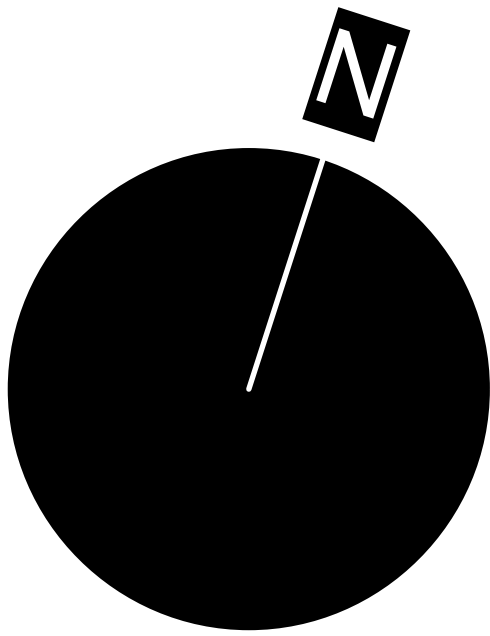


PROPOSED ROOF PLAN


 George and Co.

PROPOSED SOLAR PANELS
14A Lower High St, Merthyr
Tydfil CF47 8EB
For Premier - Fountain Shop &
Bakery


916.001	ROOF PLAN		
PLANNING	1:50@A1	JAN '23	CG
1st Floor Woodfired Studios 62 High St Merthyr Tydfil CF37 8DE 07830328652 hello@georgeandco.studio www.georgeandco.studio			
DO NOT SCALE THIS DRAWING			©George and Co.

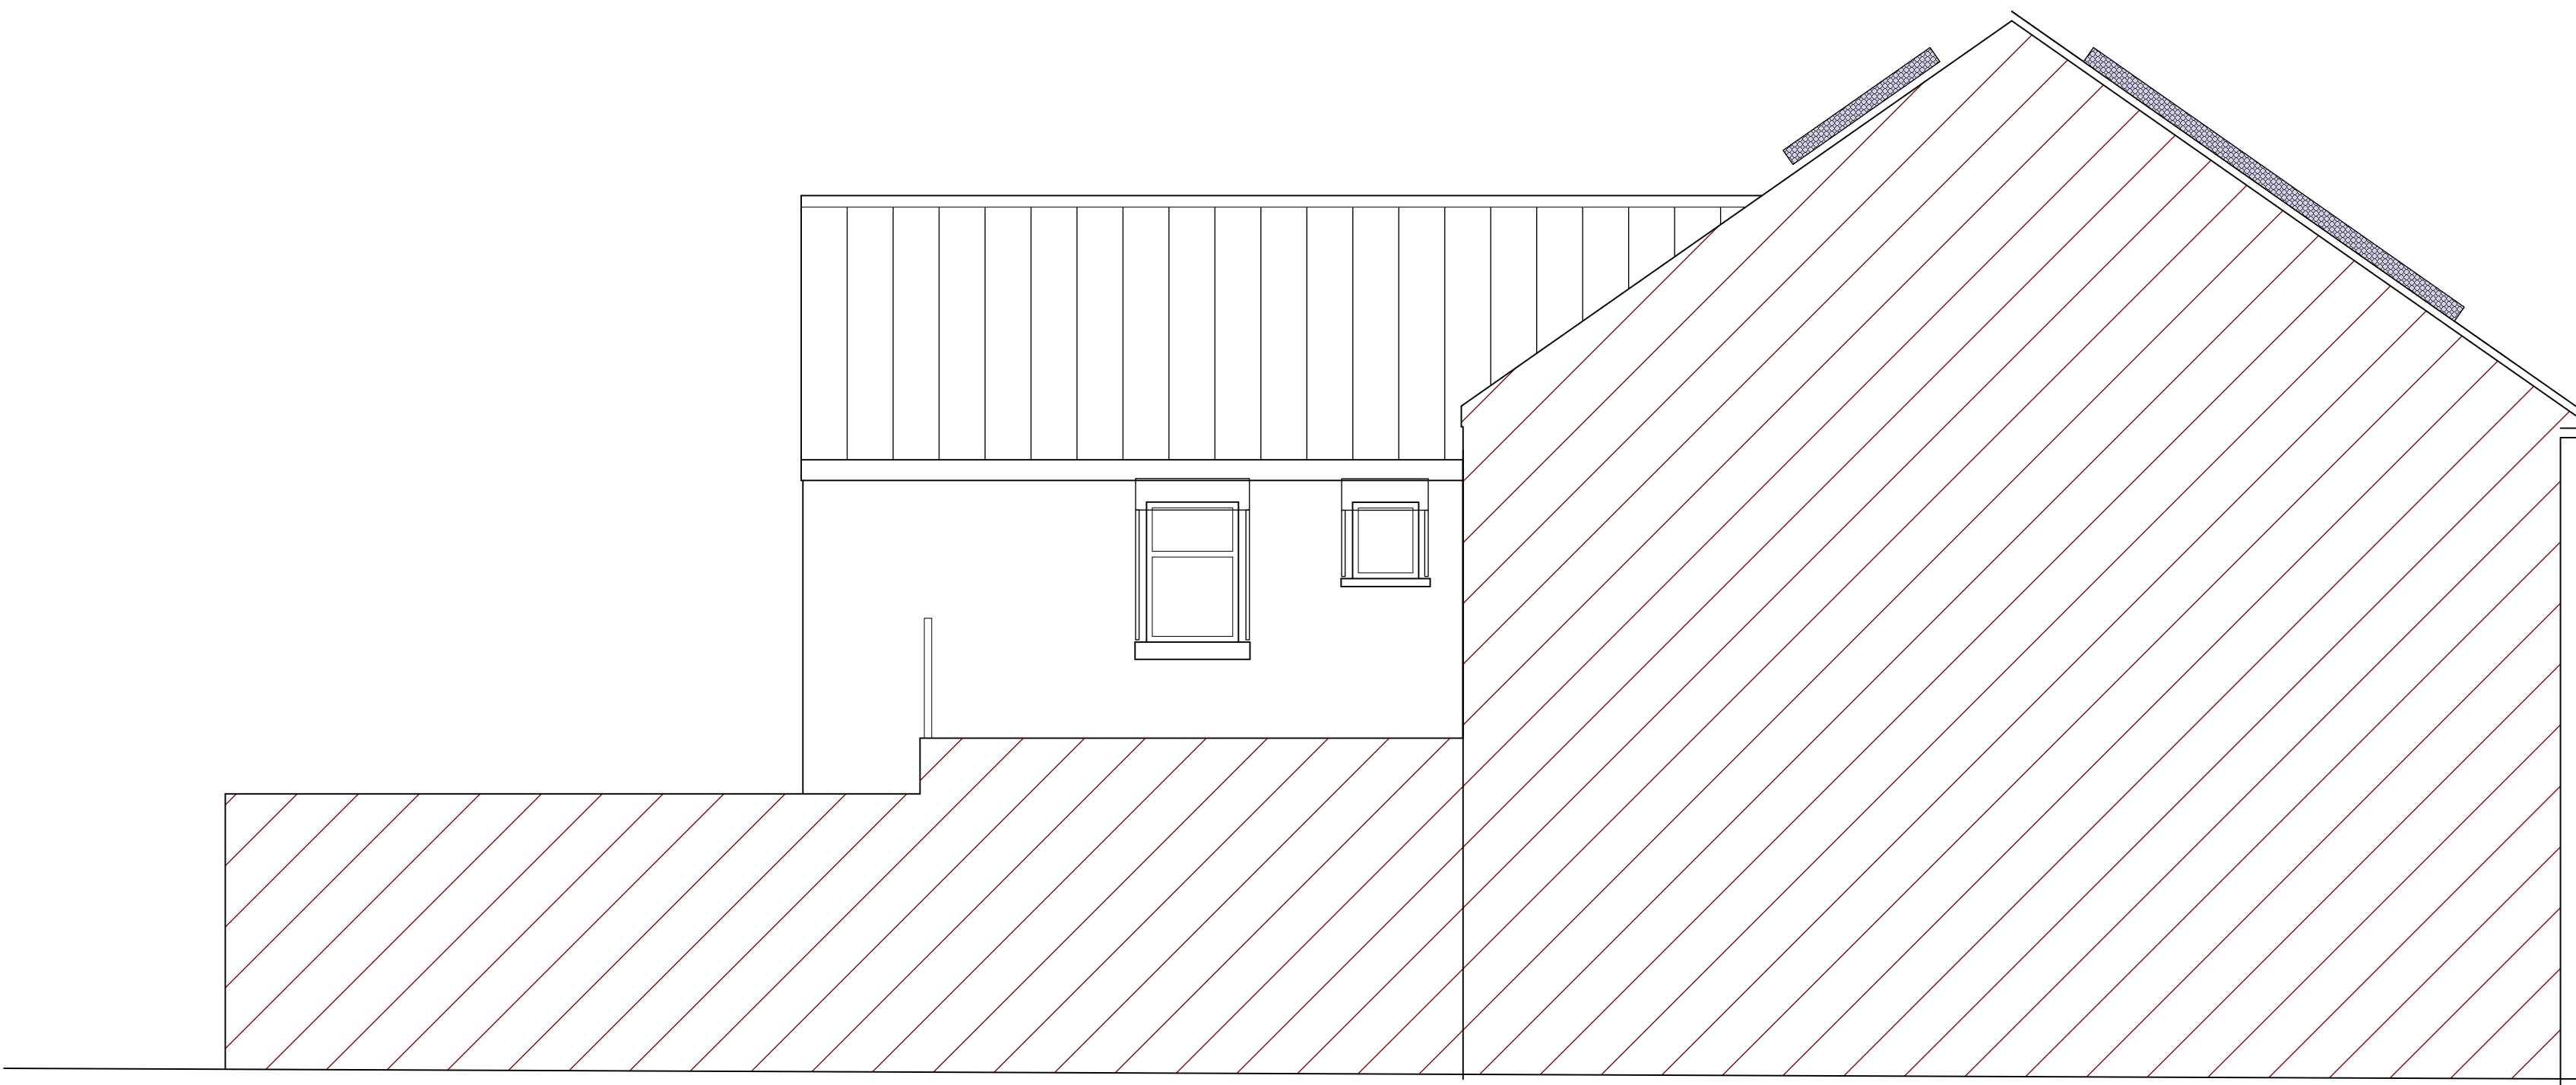

PROPOSED SIDE ELEVATION (C-C)

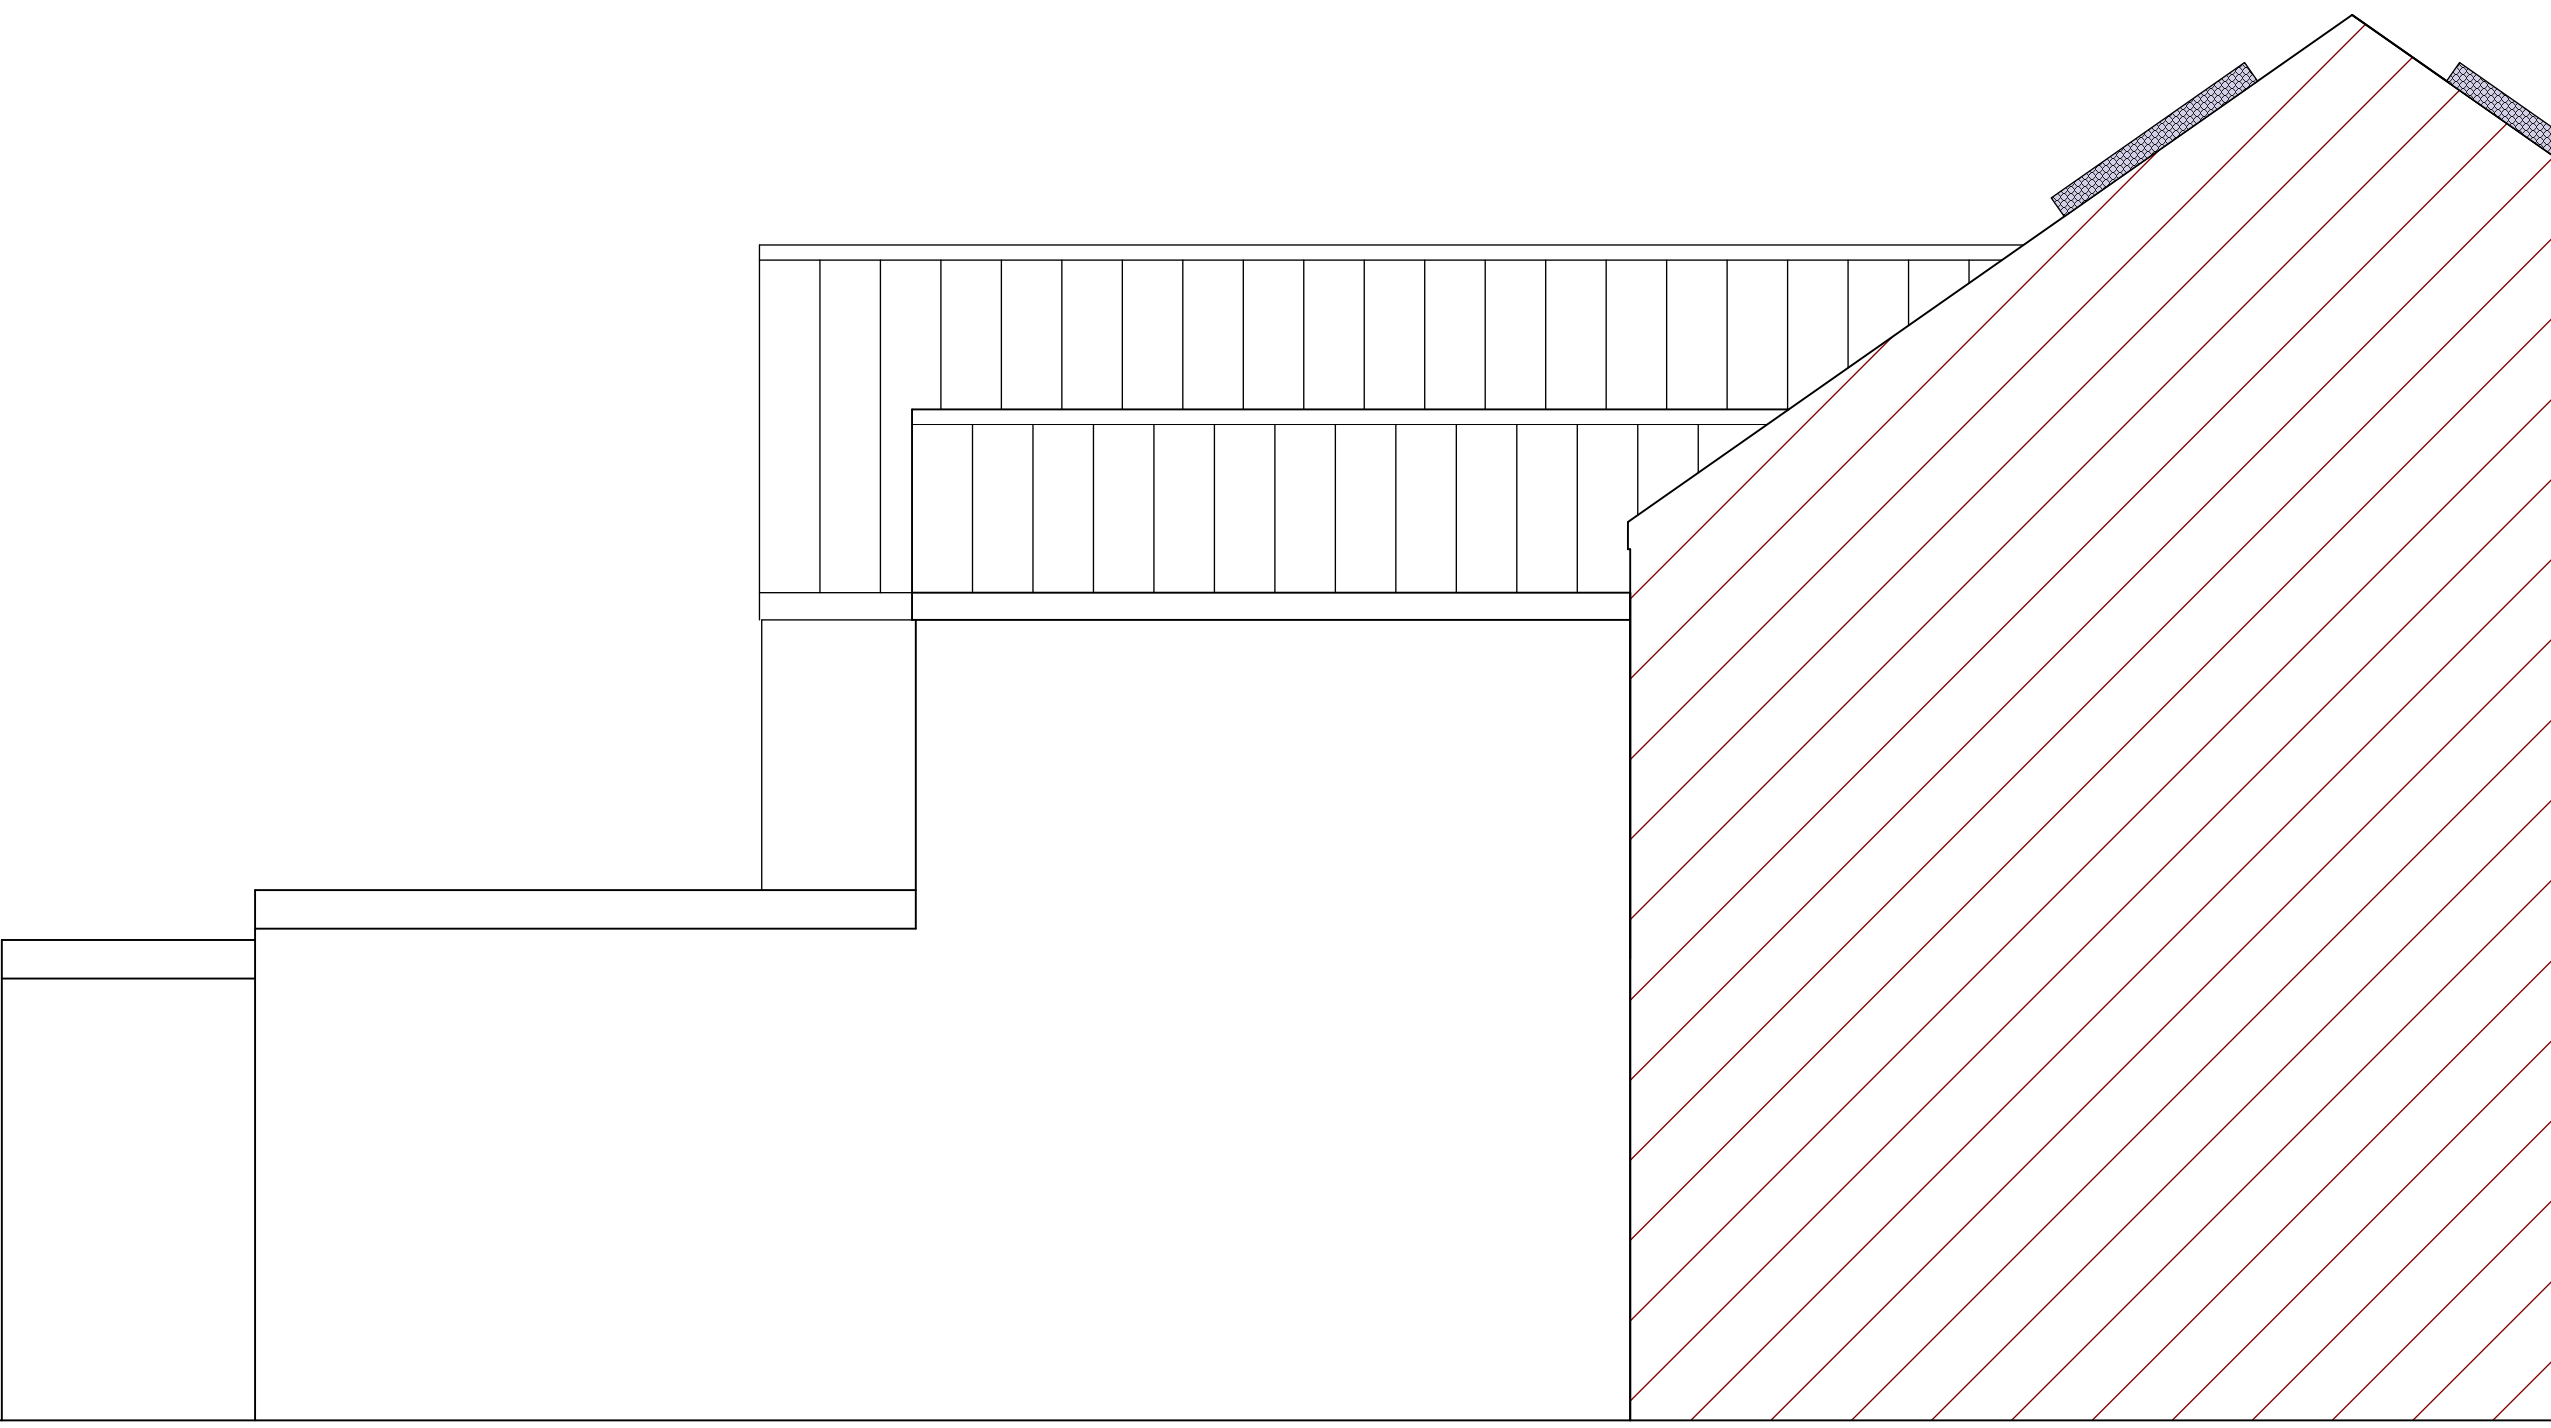

PROPOSED SIDE ELEVATION (B-B)

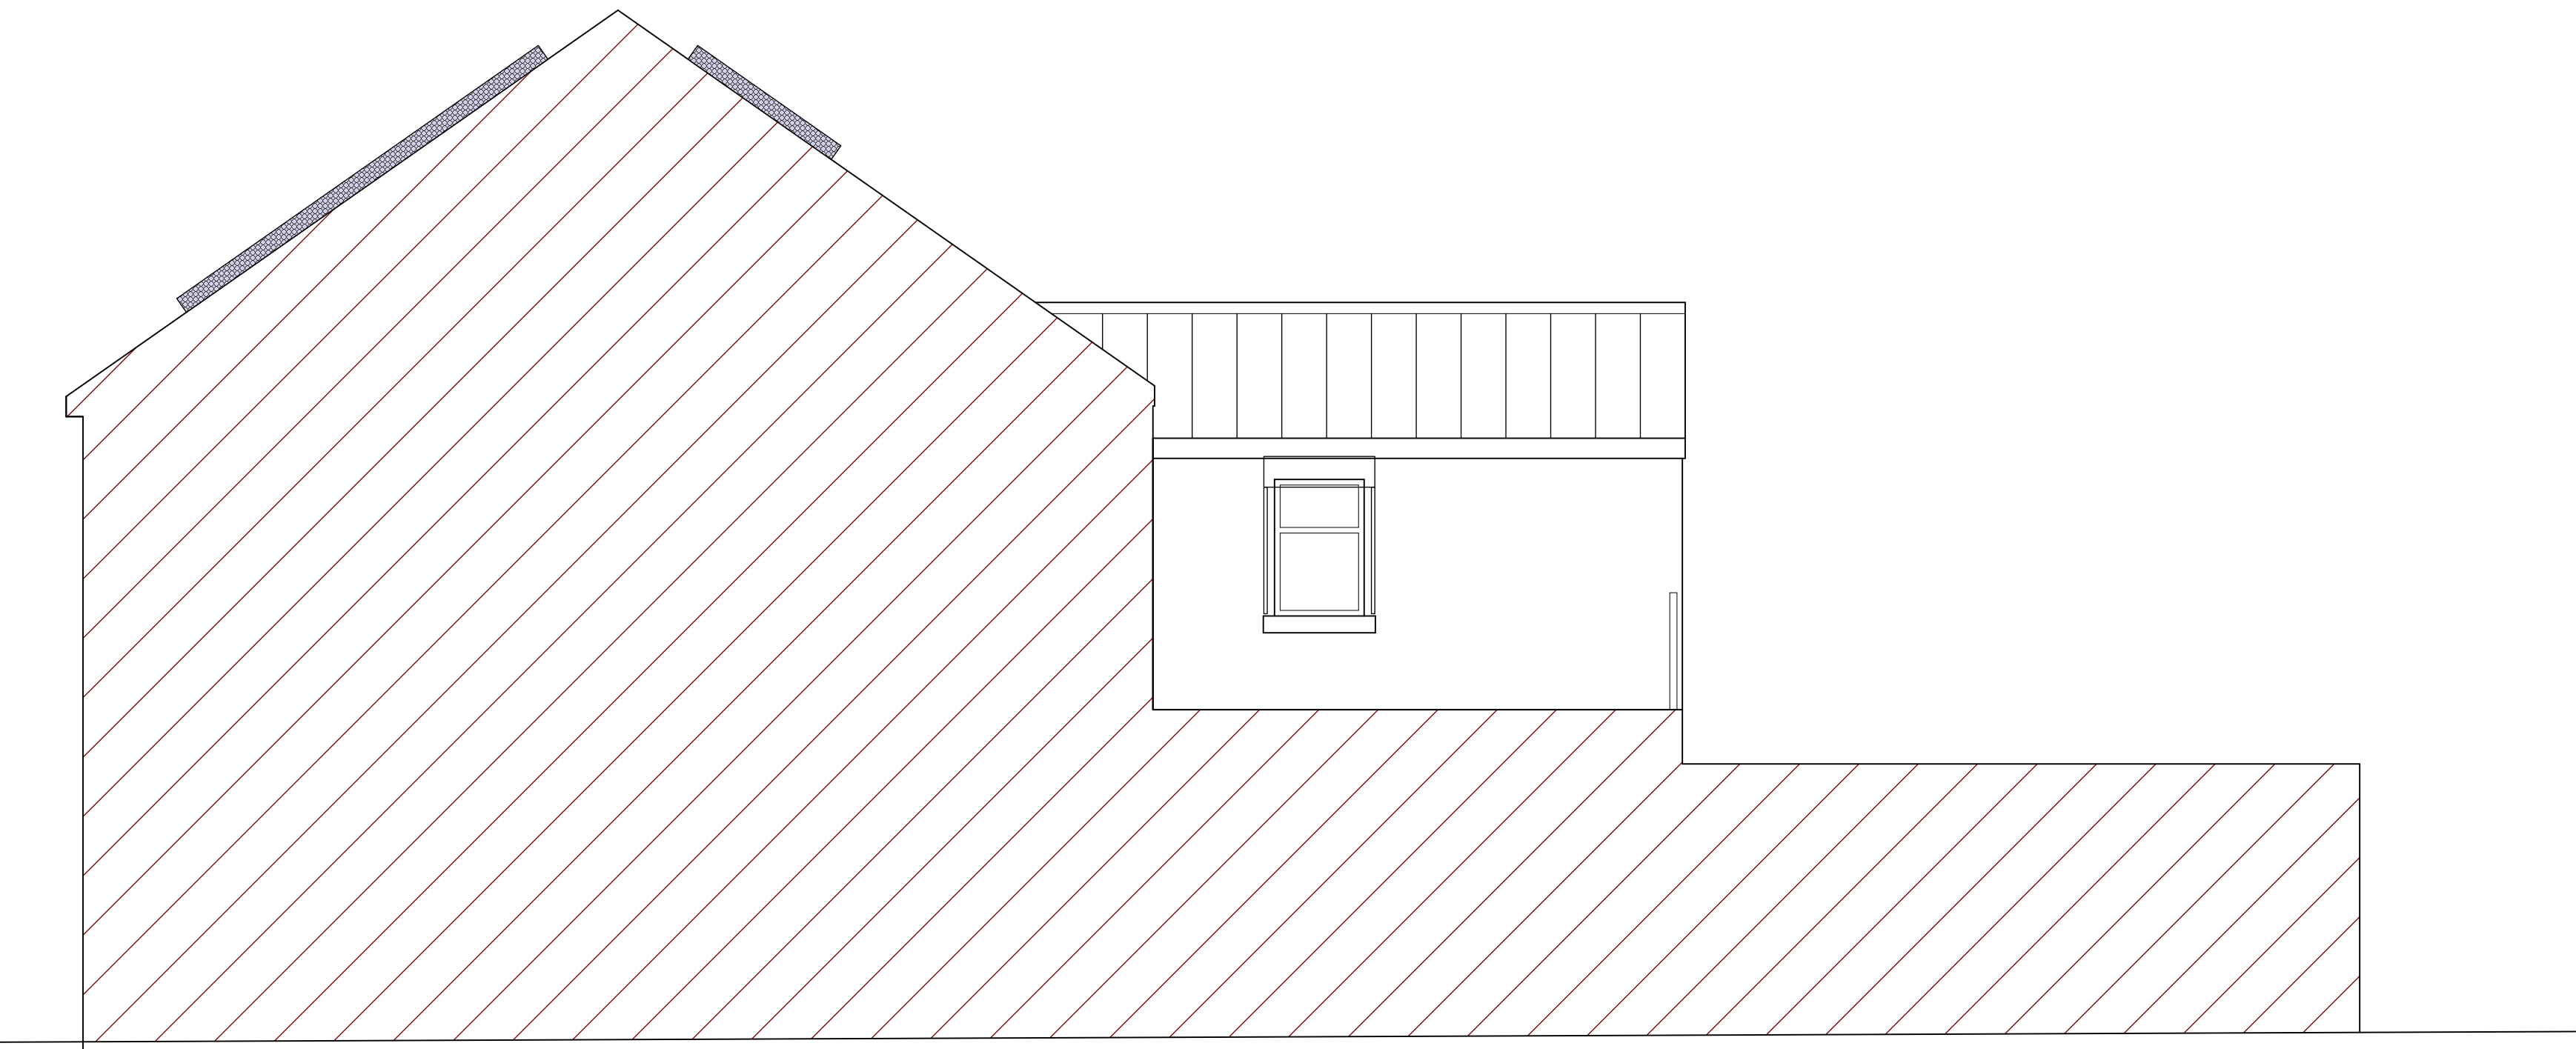

PROPOSED SIDE ELEVATION (D-D)

 George and Co.

PROPOSED SOLAR PANELS
14A Lower High St, Merthyr
Tydfil CF47 8EB
For Premier - Fountain Shop & Bakery

916.003		ELEVATIONS	
PLANNING	1:50@A1	JAN '23	CG
1st Floor Woodfired Studios 62 High St Merthyr Tydfil CF37 8DE 07830328652 hello@georgeandco.studio www.georgeandco.studio			
DO NOT SCALE THIS DRAWING		©George and Co.	