


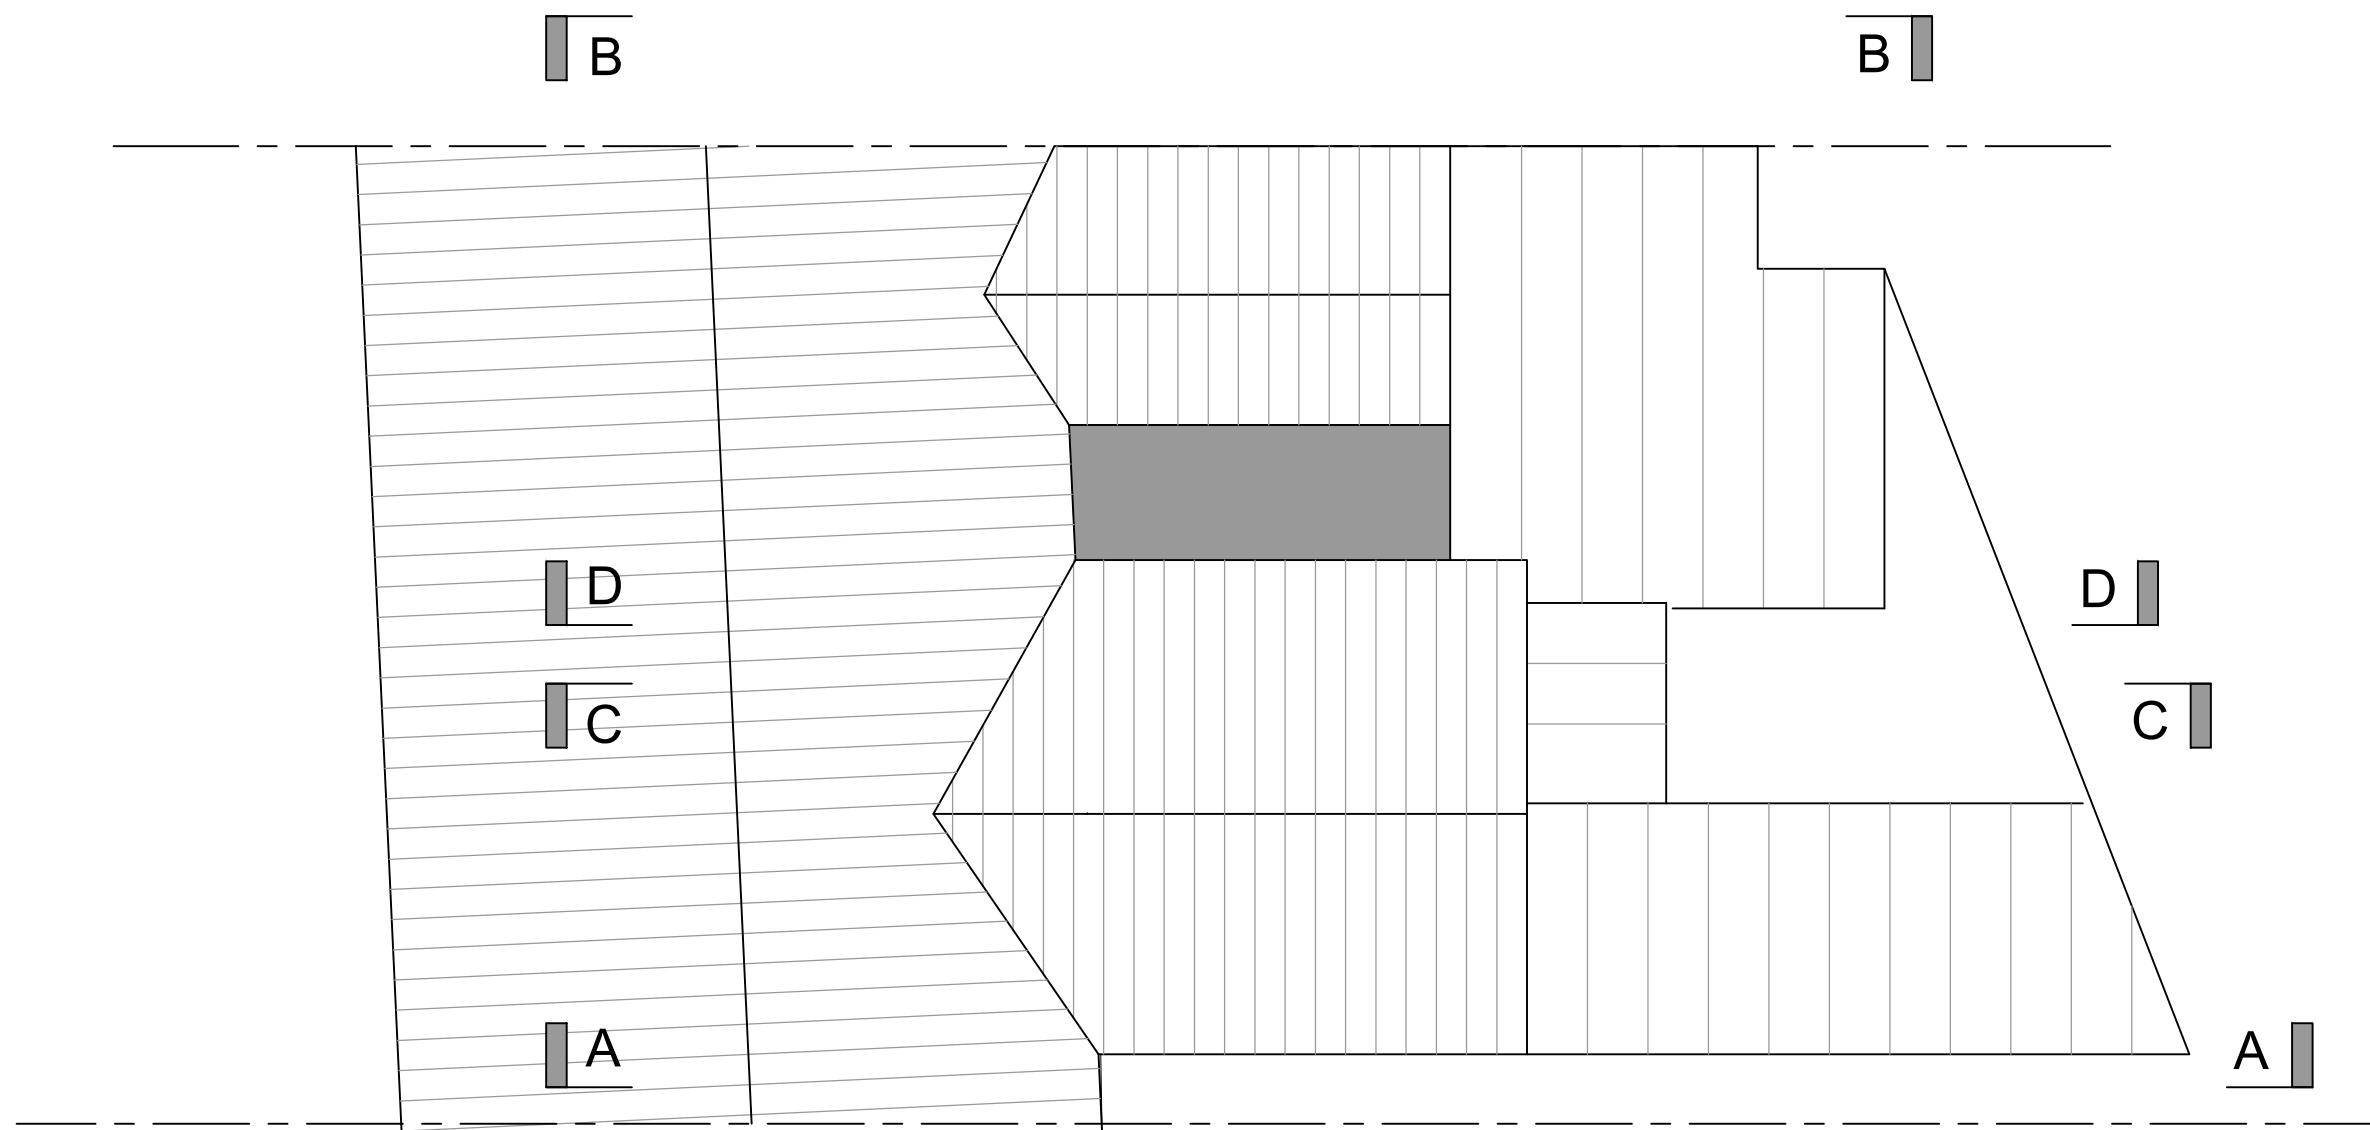

EXISTING ROOF PLAN

(1:100)