


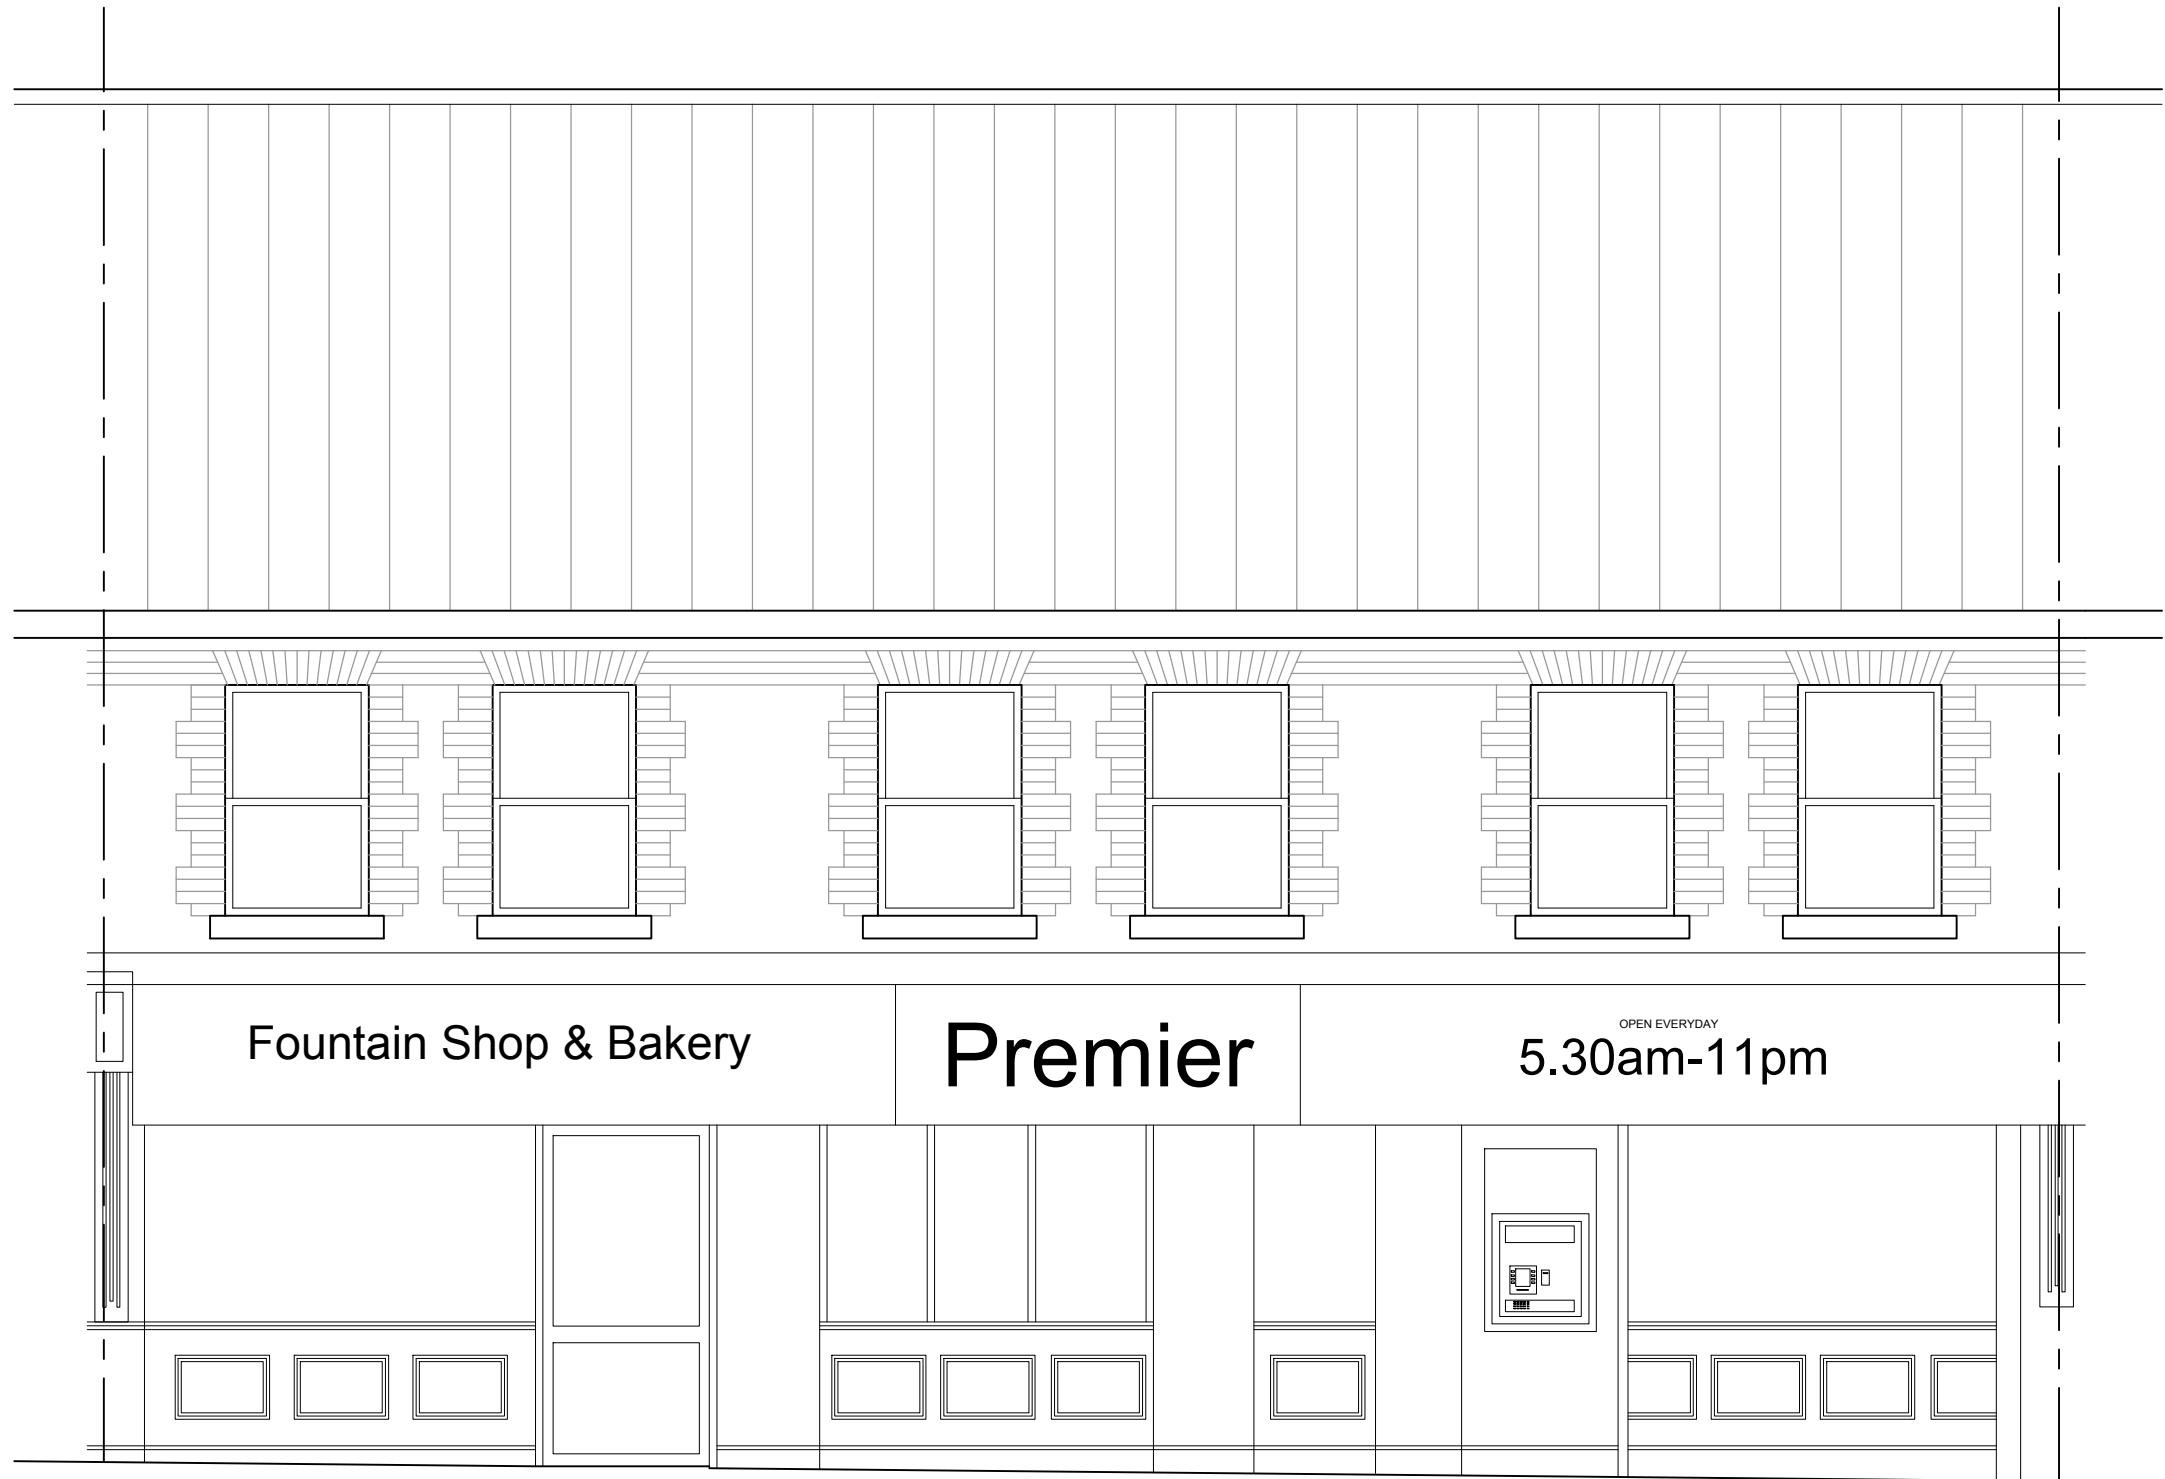

EXISTING FRONT ELEVATION

(1:50)