


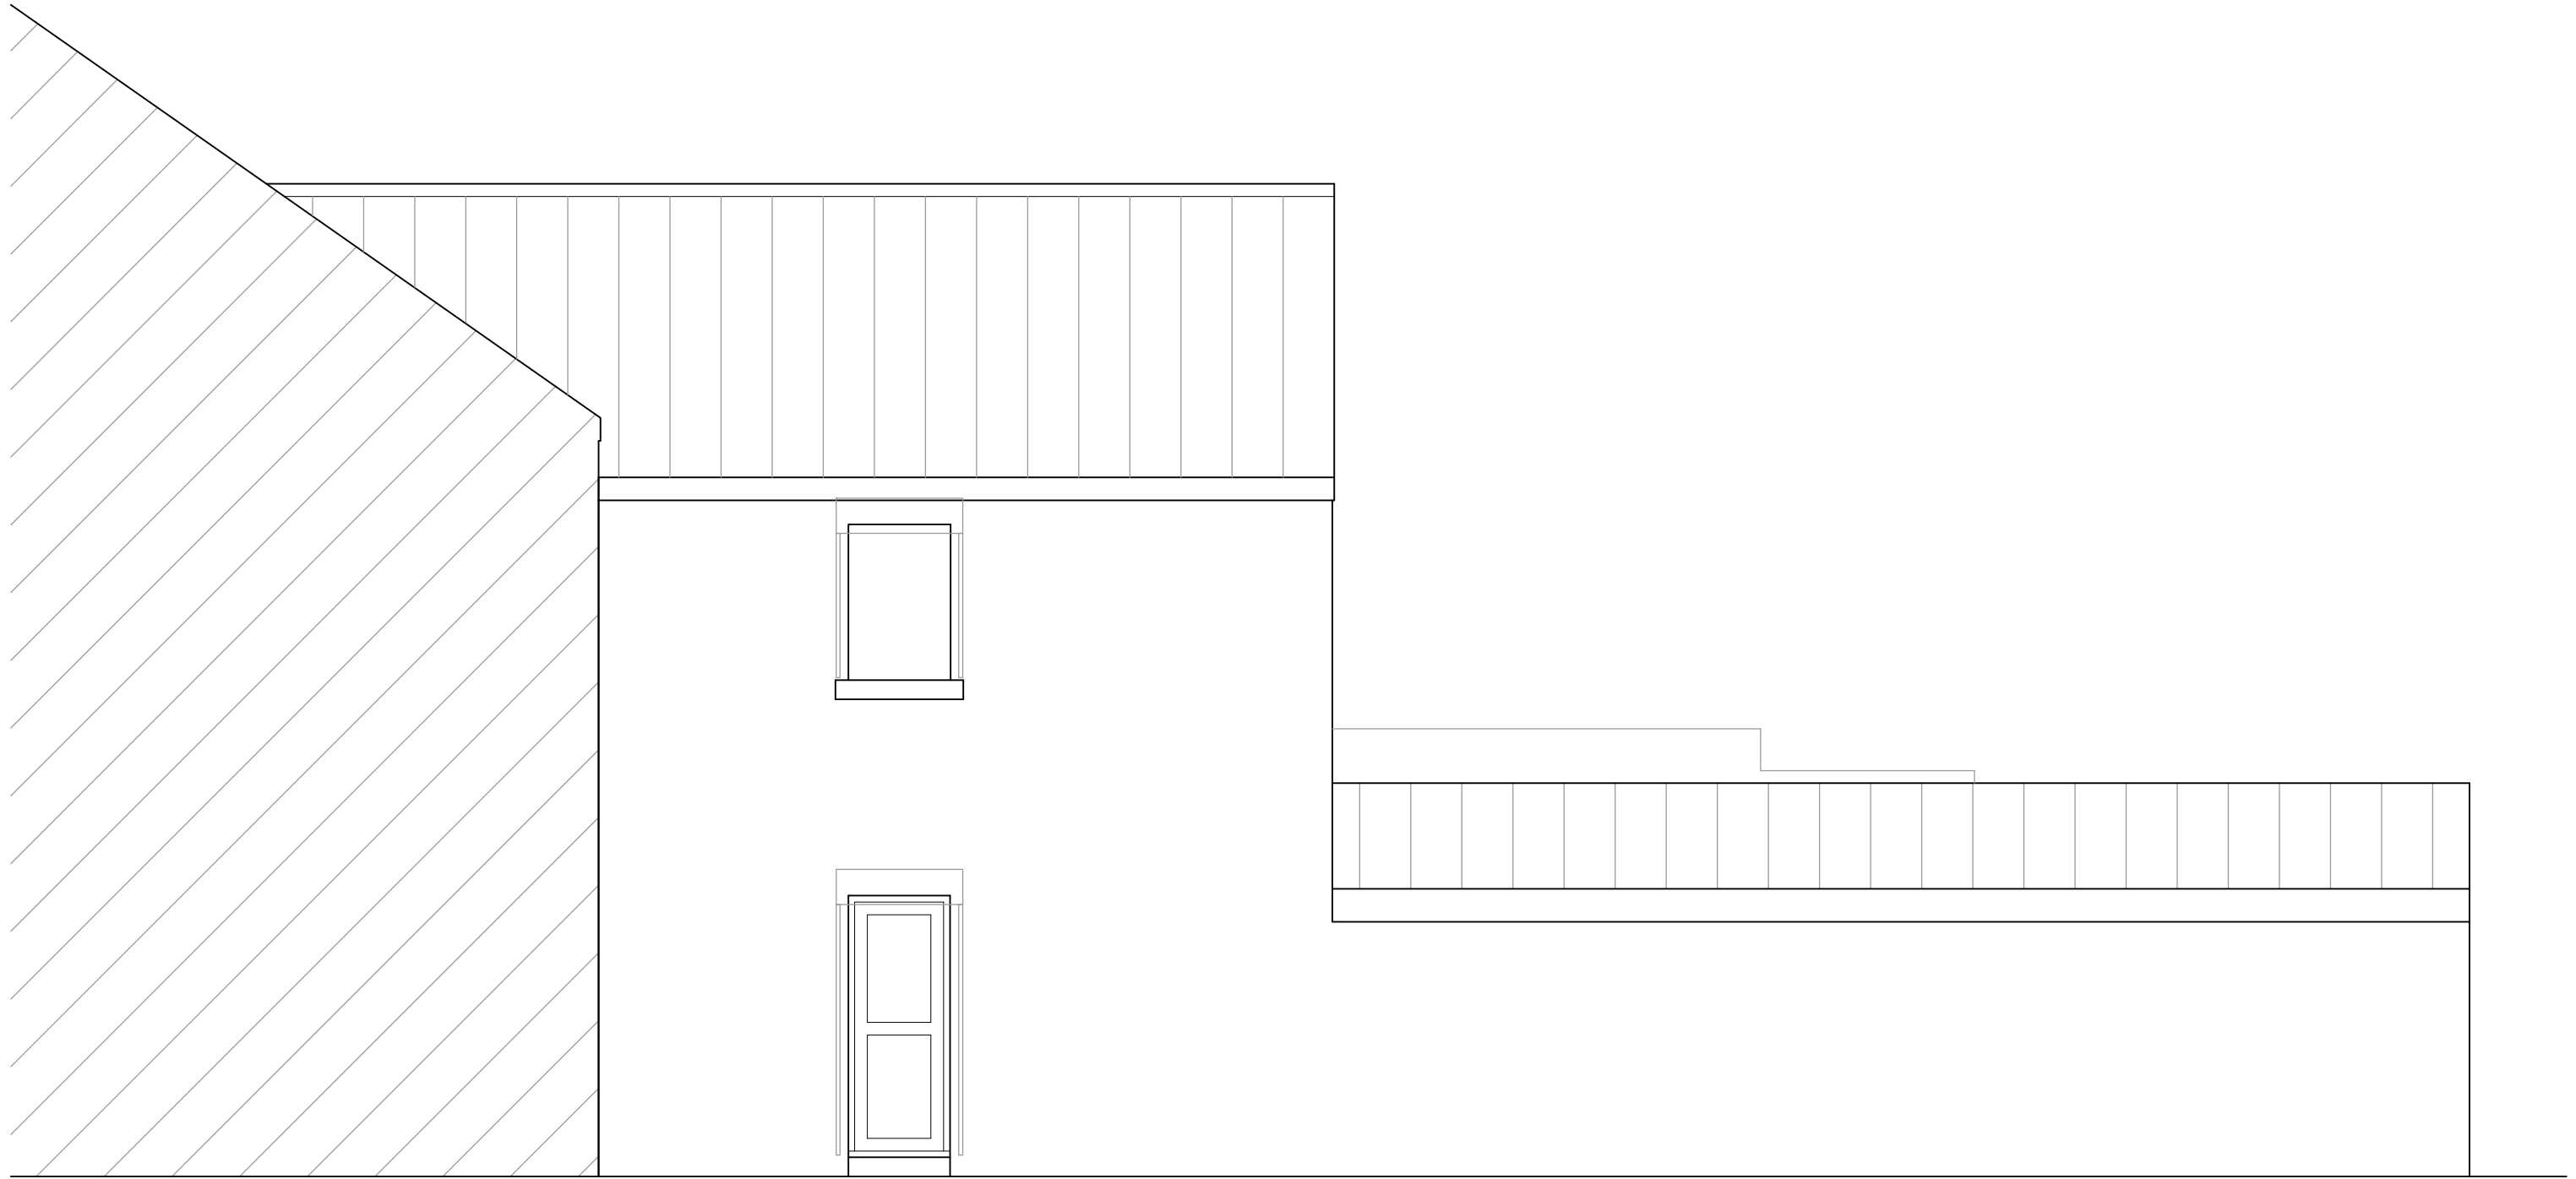

EXISTING SIDE ELEVATION (A-A)

(1:50)