


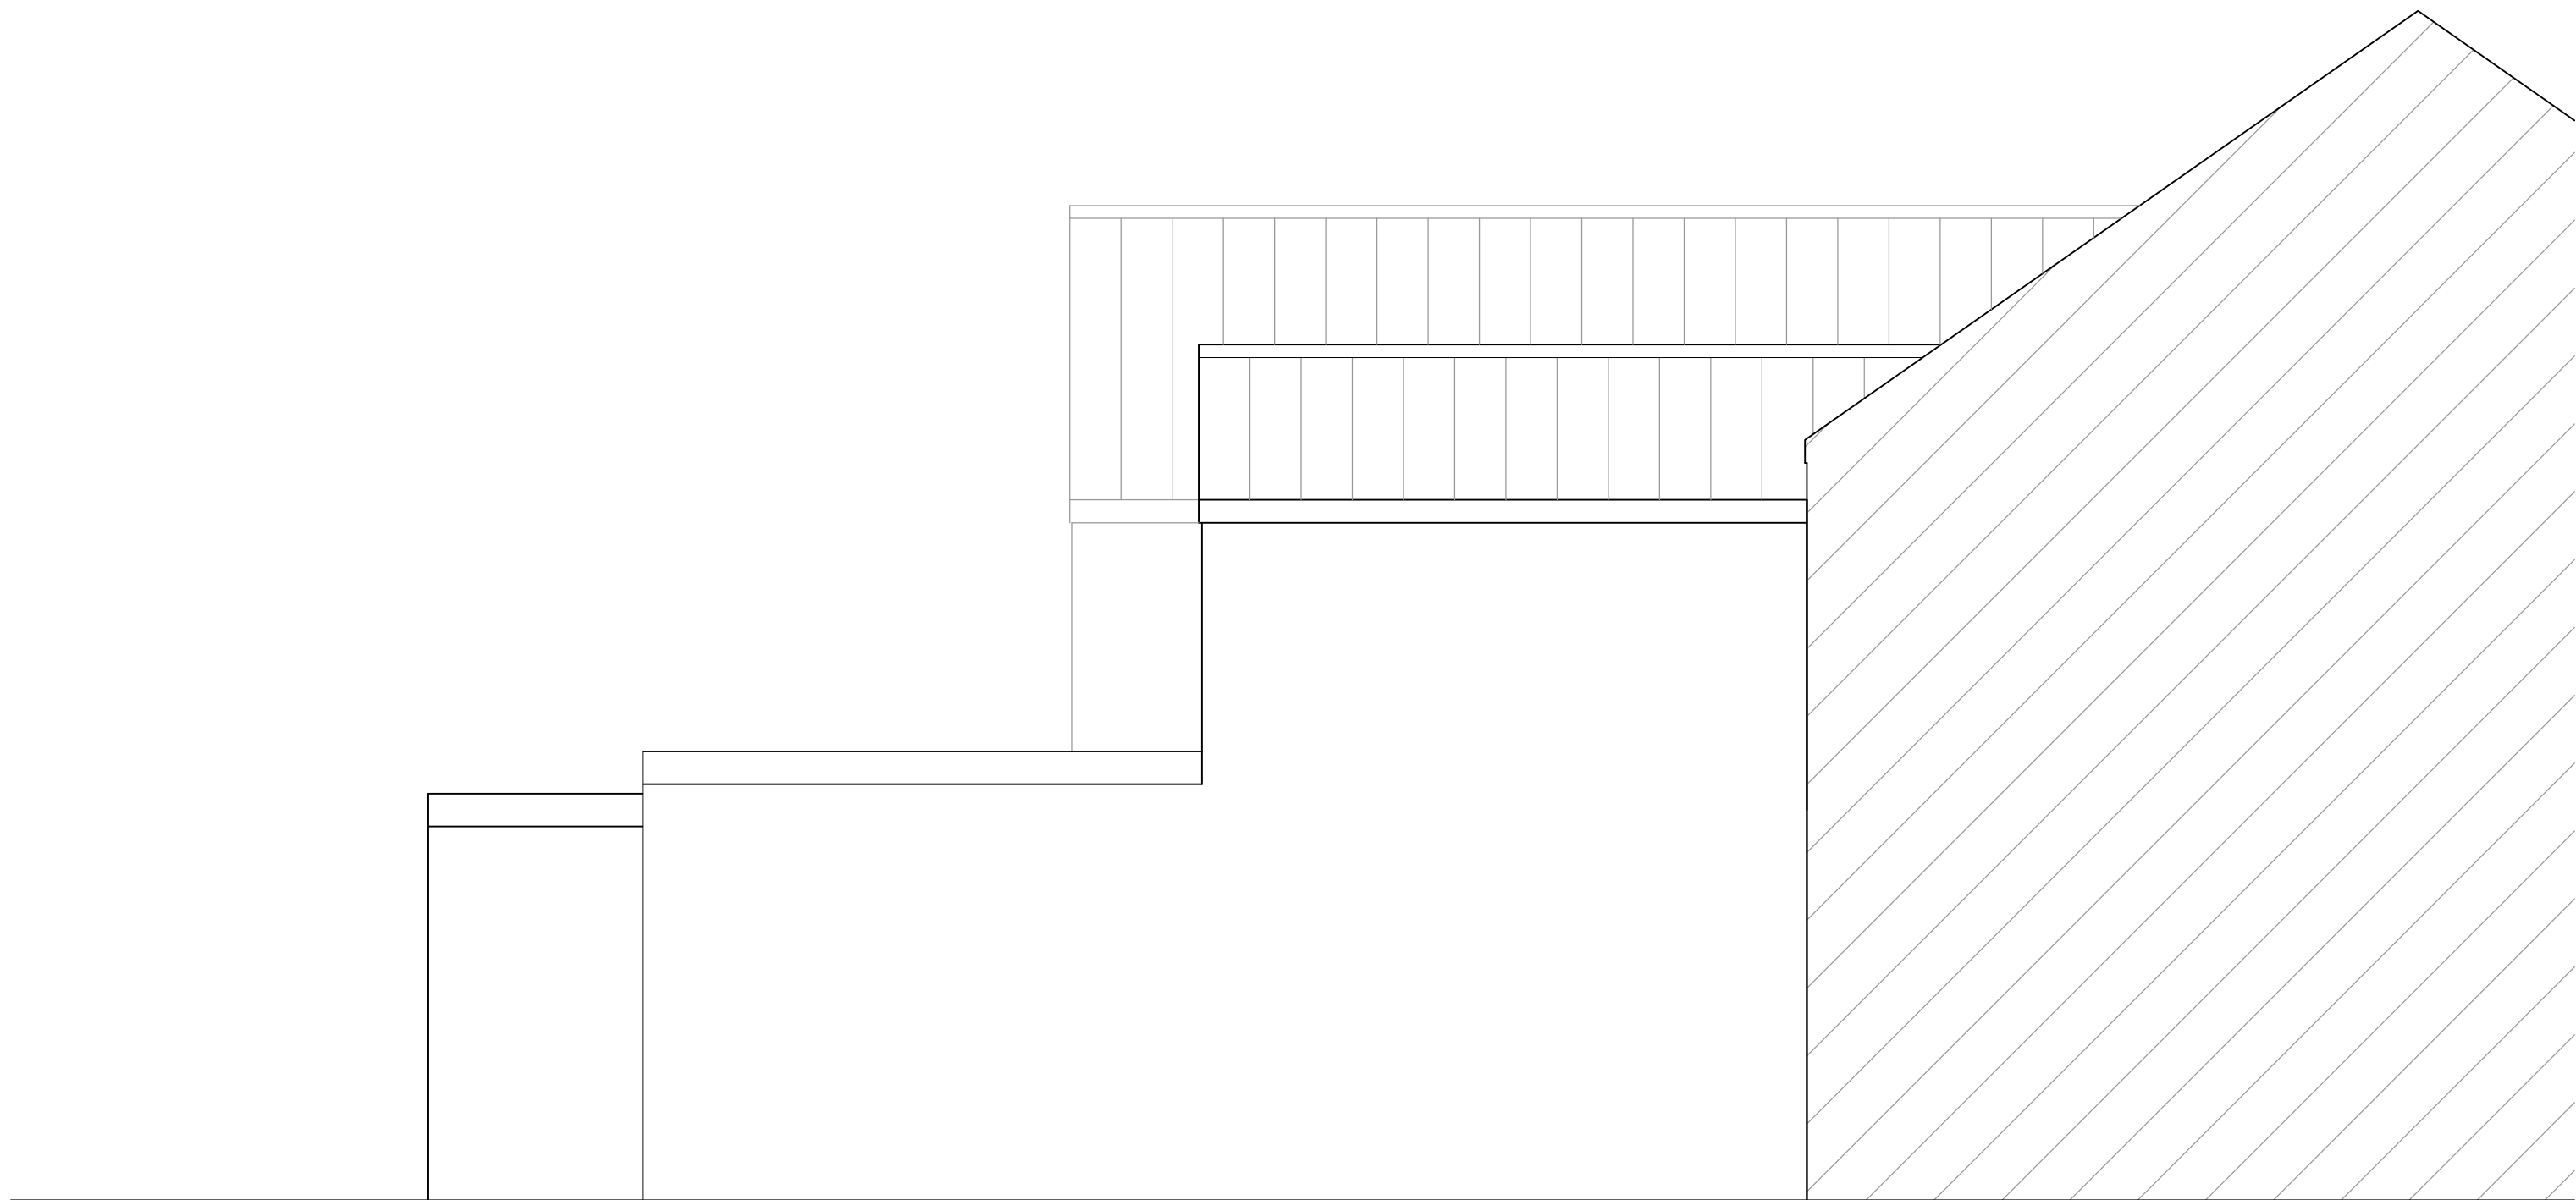

EXISTING SIDE ELEVATION (B-B)

(1:50)