


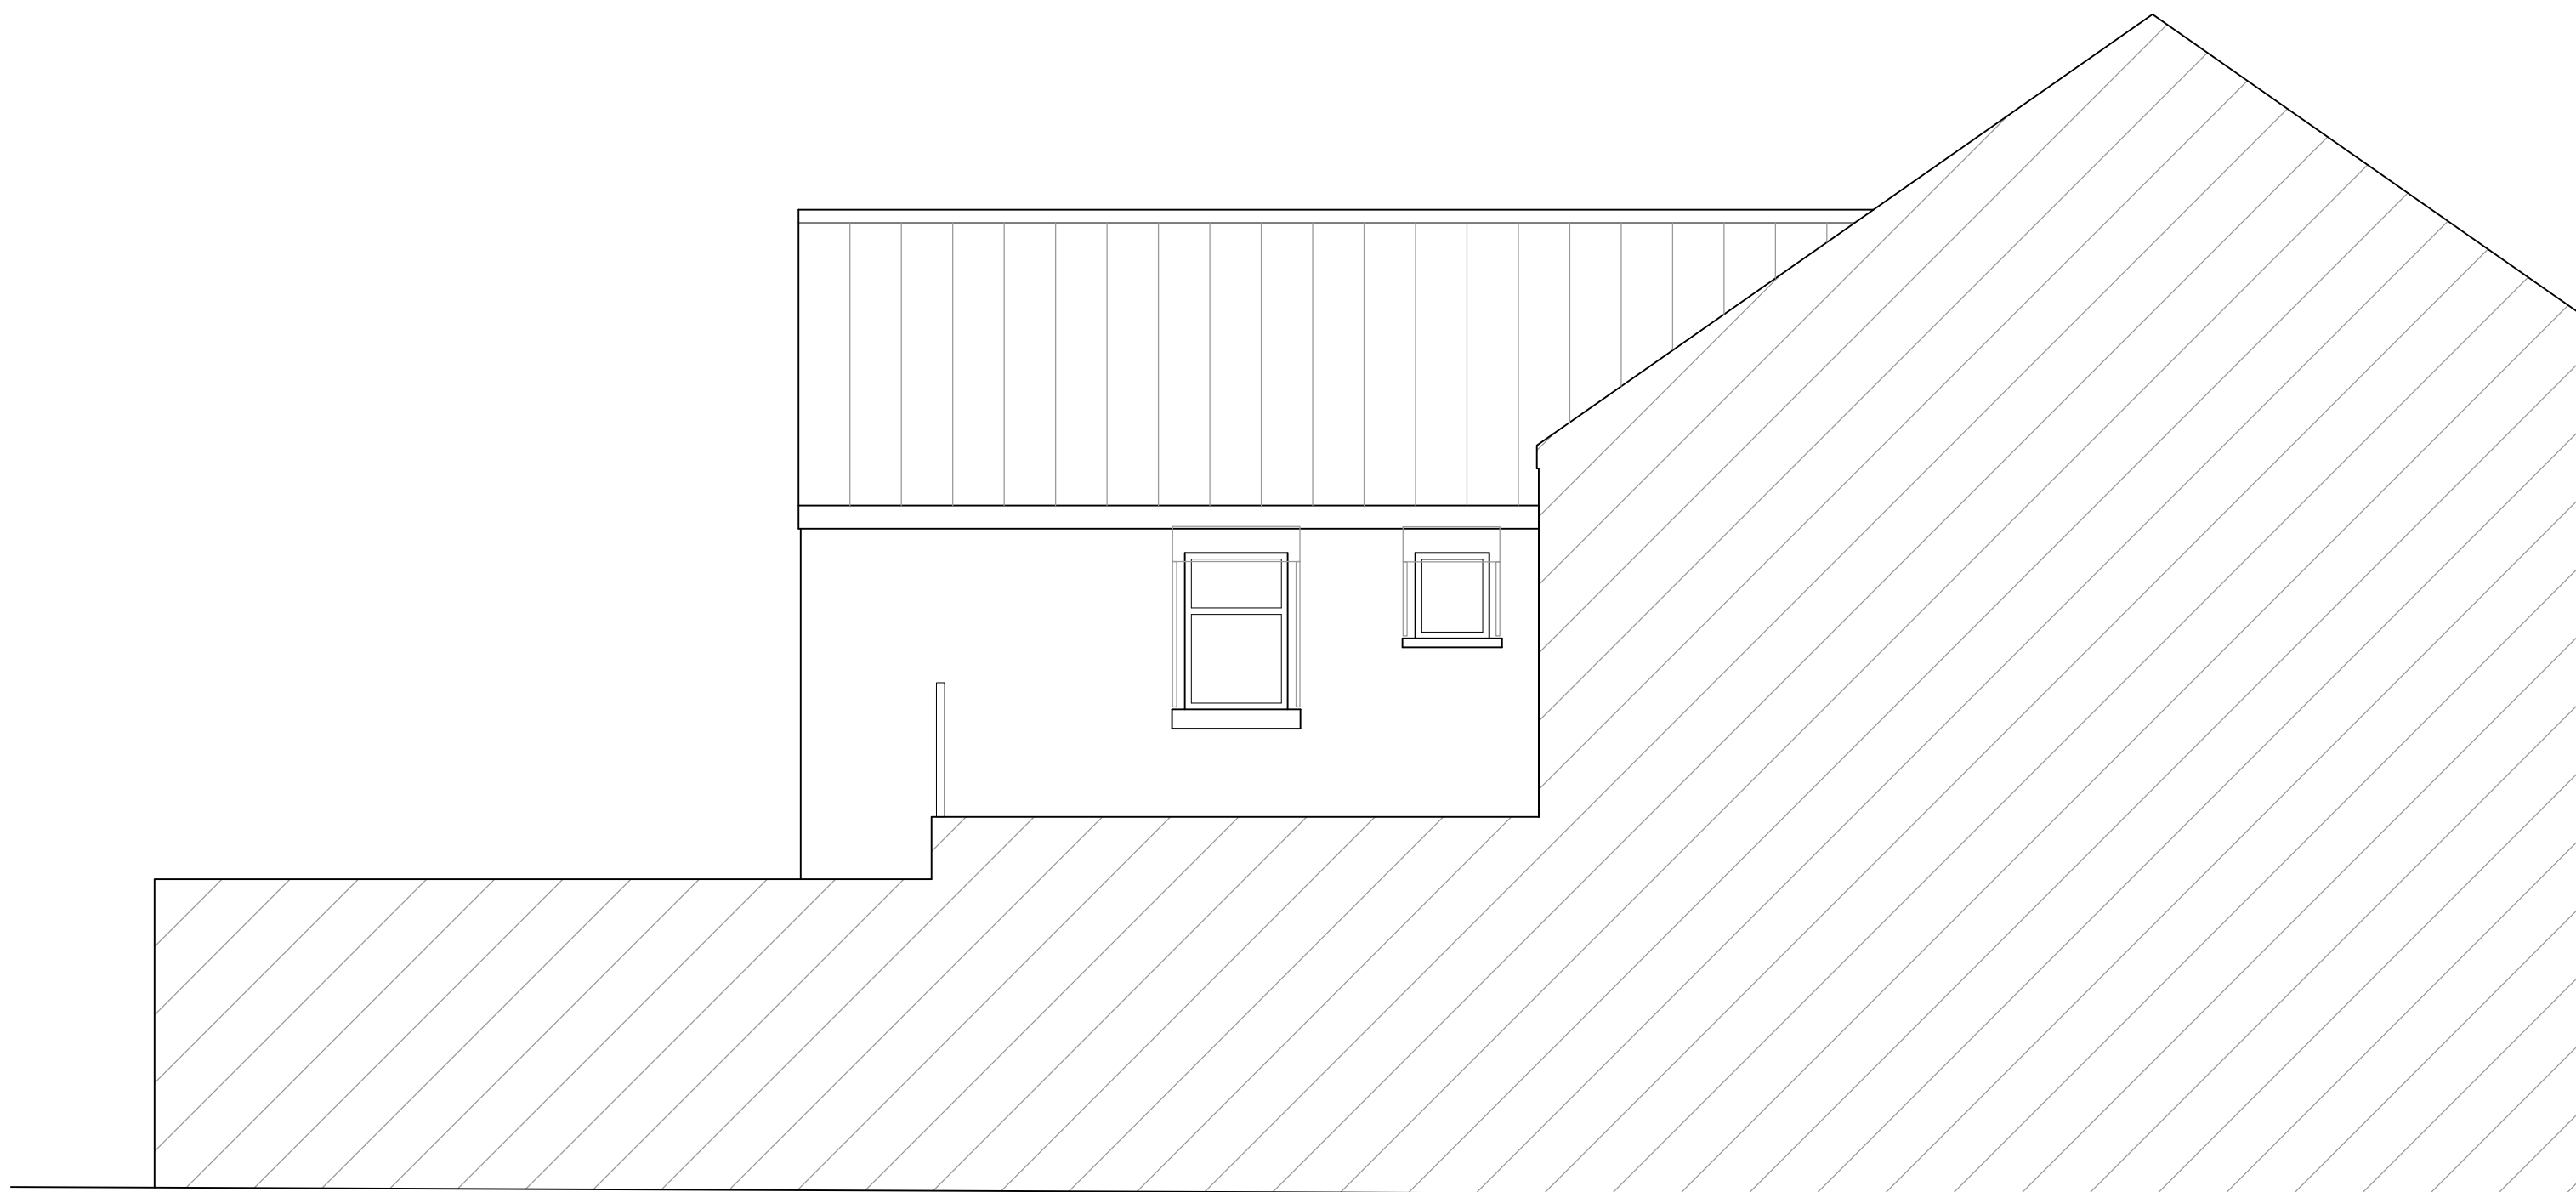

## EXISTING SIDE ELEVATION (C-C)

(1:50)

Fountain Shop & Bakery  
14A Lower High St,  
Merthyr Tydfil CF47 8EB  
Sheet 7 of 8