


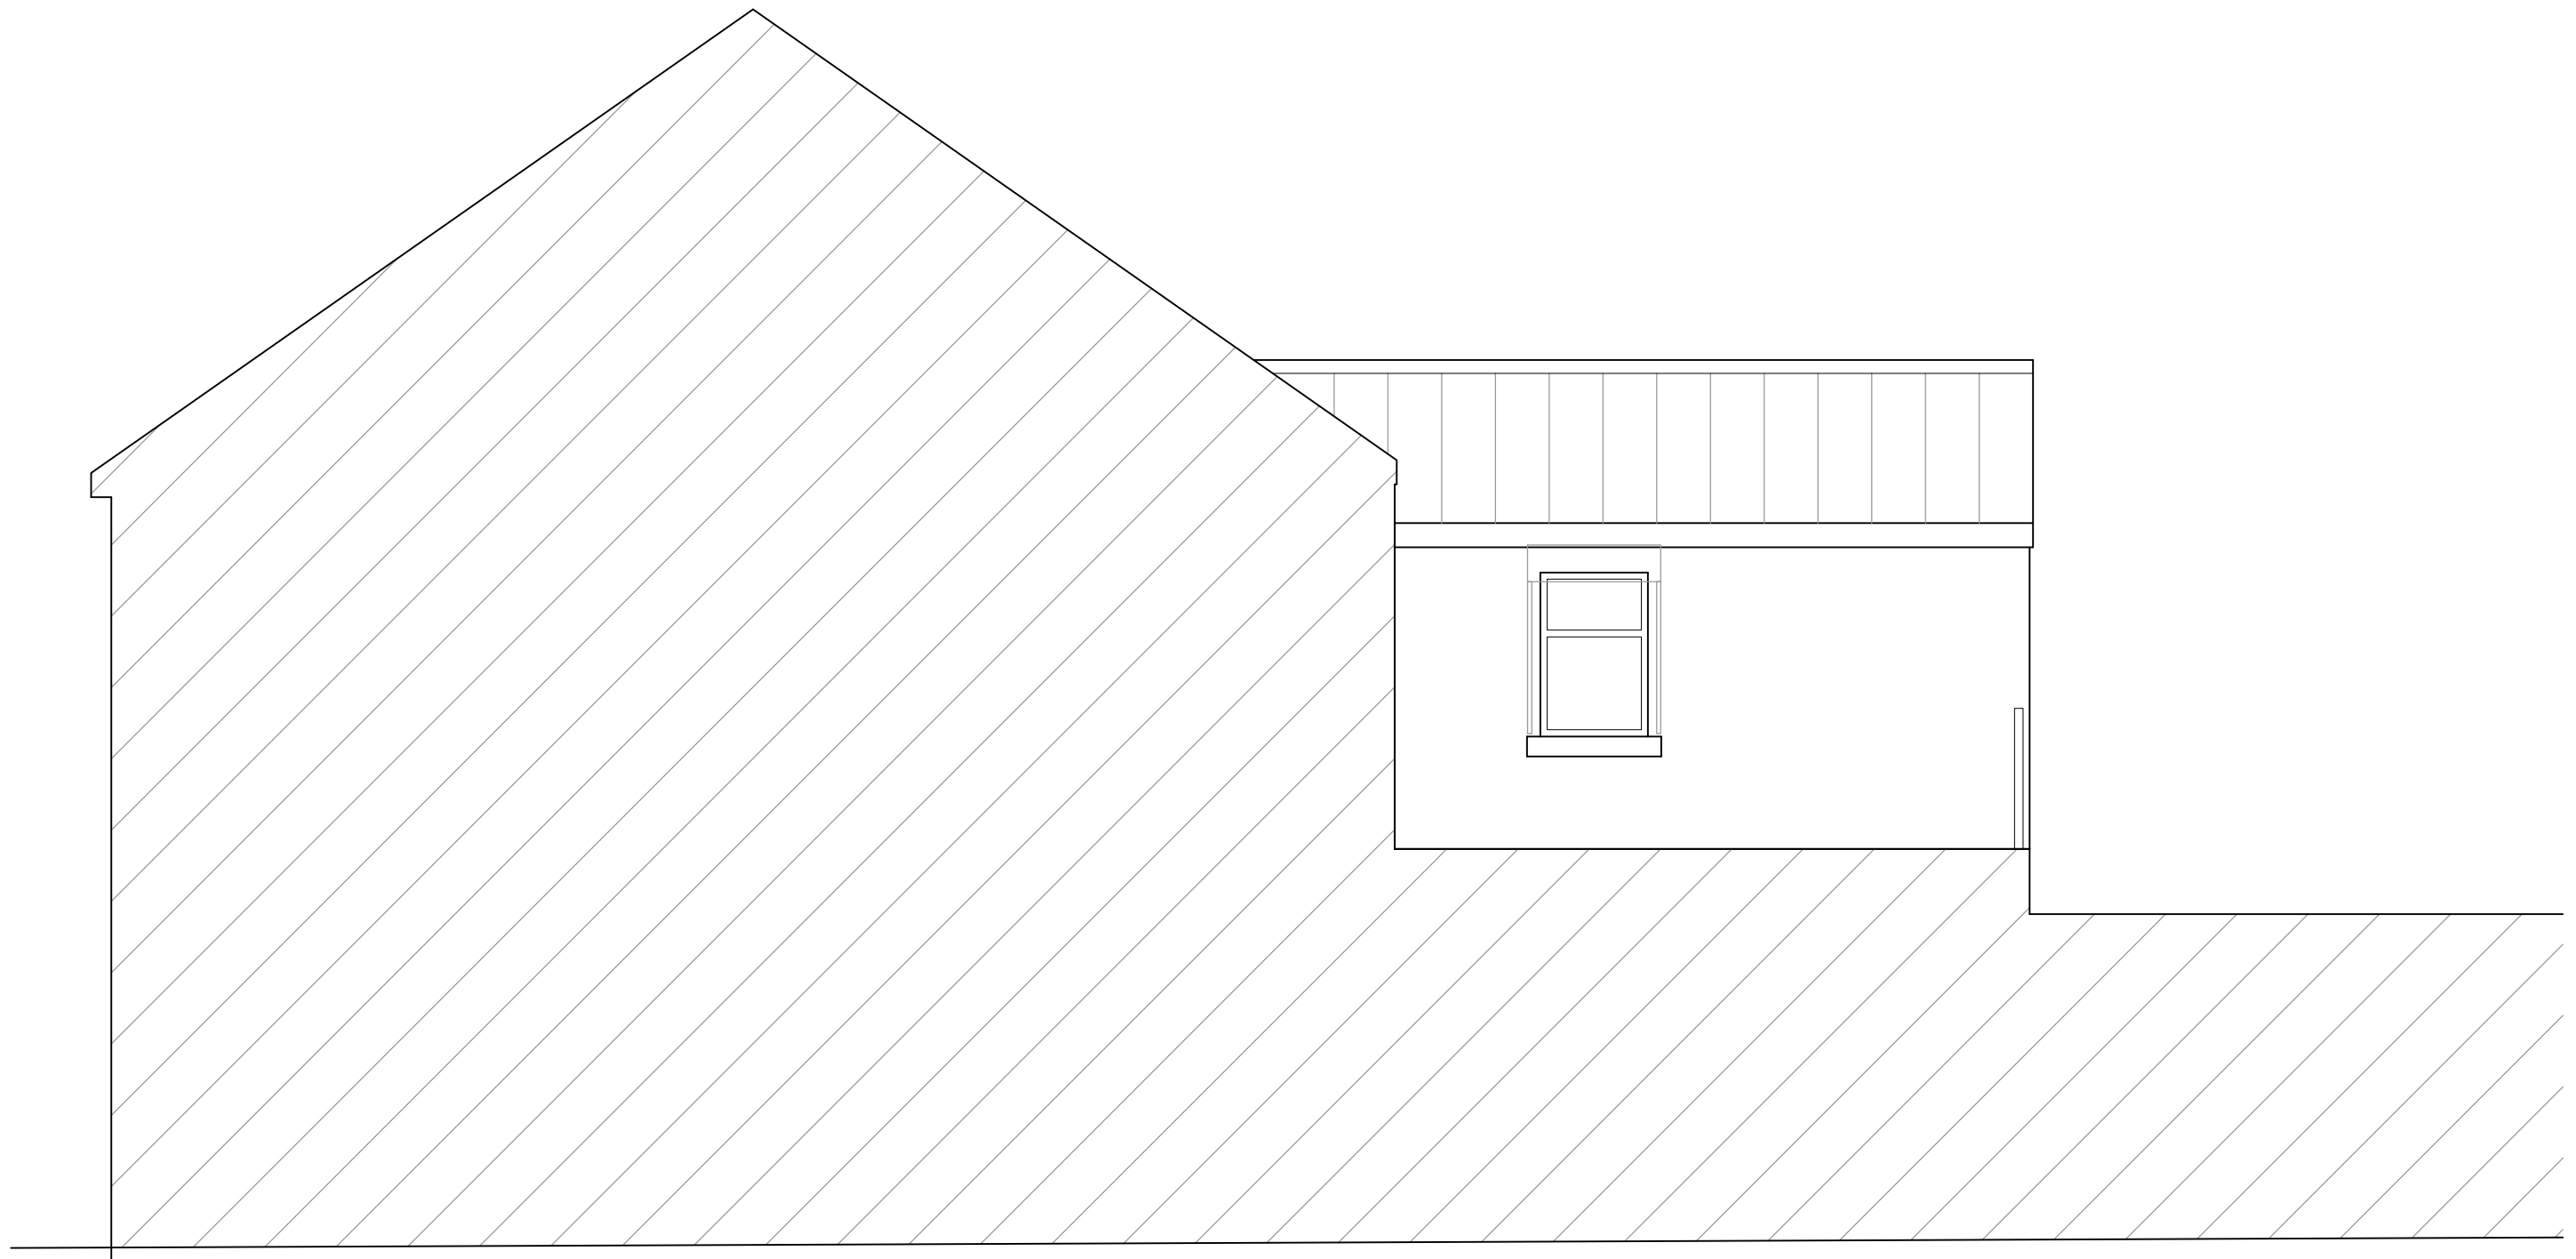

EXISTING SIDE ELEVATION (D-D)

(1:50)