


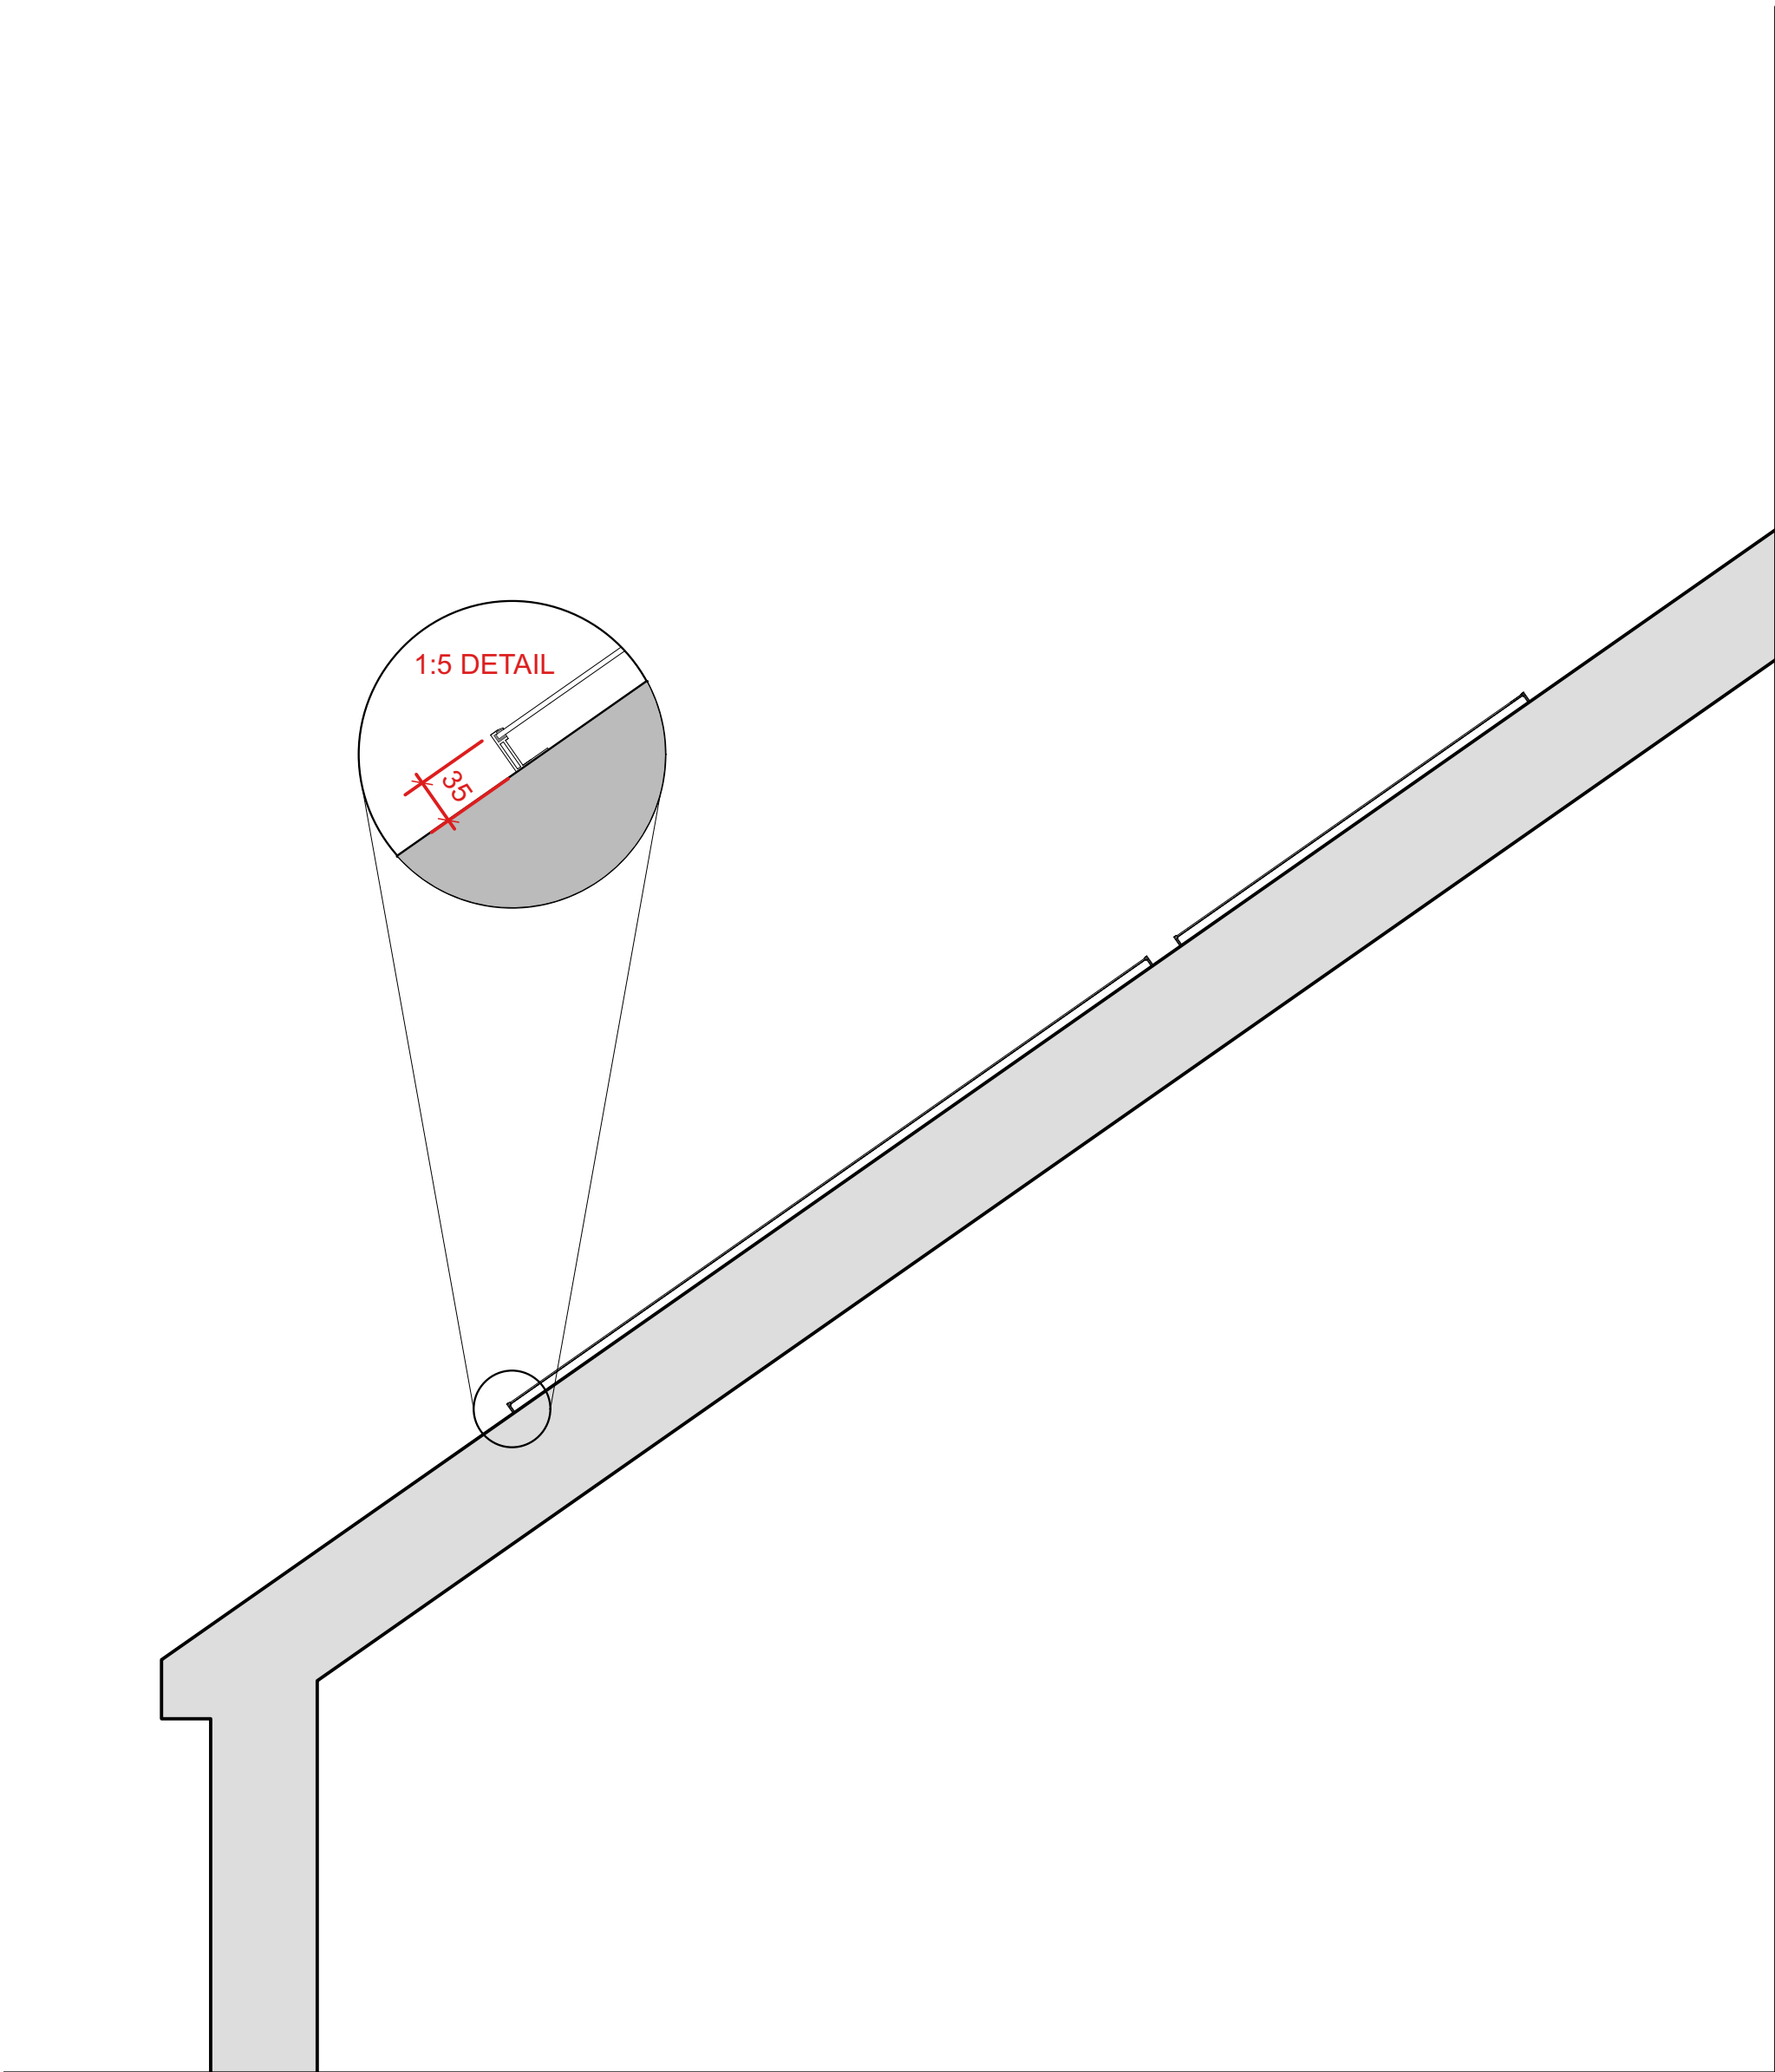

 George and Co.

PROPOSED SOLAR PANELS
14A Lower High St, Merthyr
Tydfil CF47 8EB
For Premier - Fountain Shop &
Bakery

916.004		ROOF SECTION WITH PV PANEL FIXTURE SHOWN	
PLANNING	1:20@A3	JAN '23	CG
1st Floor Woodfired Studios 62 High St Merthyr Tydfil CF37 8DE 07830328652 hello@georgeandco.studio www.georgeandco.studio			
DO NOT SCALE THIS DRAWING		©George and Co.	