



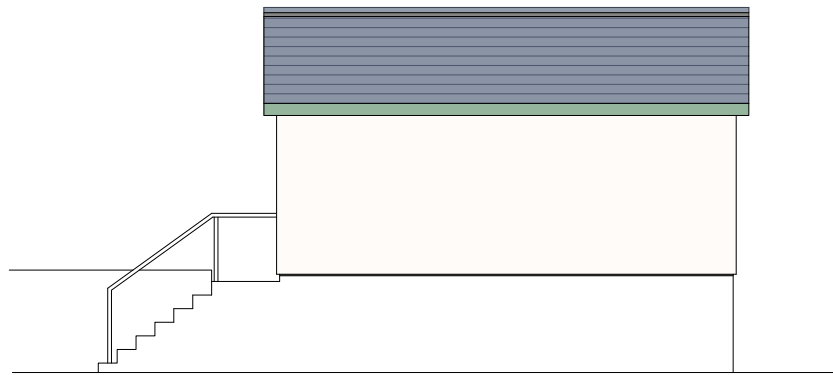


SIDE

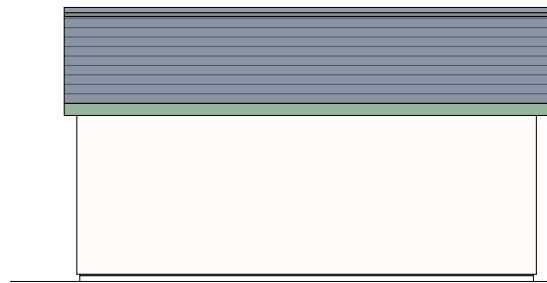

SIDE


ALL MATERIALS TO MATCH MAIN DWELLING

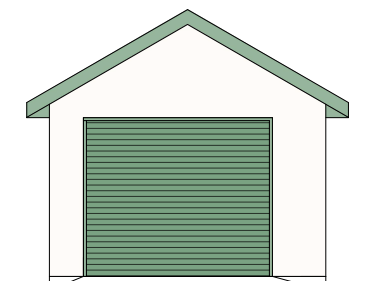

FRONT



REAR

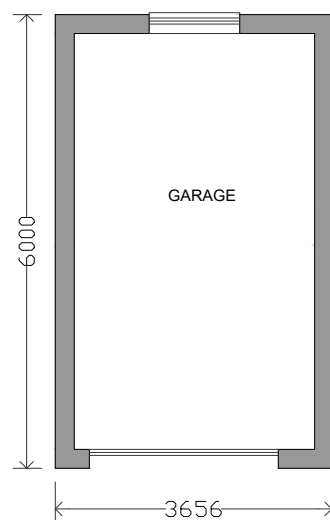

GARAGE

k.j.lloyd AADip. RIBA CHARTERED ARCHITECT		49 Coed Y Pia, Llanbradach Caerphilly, CF83 3PT	
PROJECT PROPOSED EXTENSION 92 SHIRLEY DRIVE HEOLGERRIG MERTHYR TYDFIL CF48 1SF		SCALE 1:100 @ A3	DATE JULY 2022
DRAWING PROPOSED GARAGE PLAN AND ELEVATIONS		DRAWN KL	DRG. NO. 04

THIS DRAWING IS COPYRIGHT